


St. Pauls C Of E Primary School, Porritt Street, Bury, BL9 6LJ

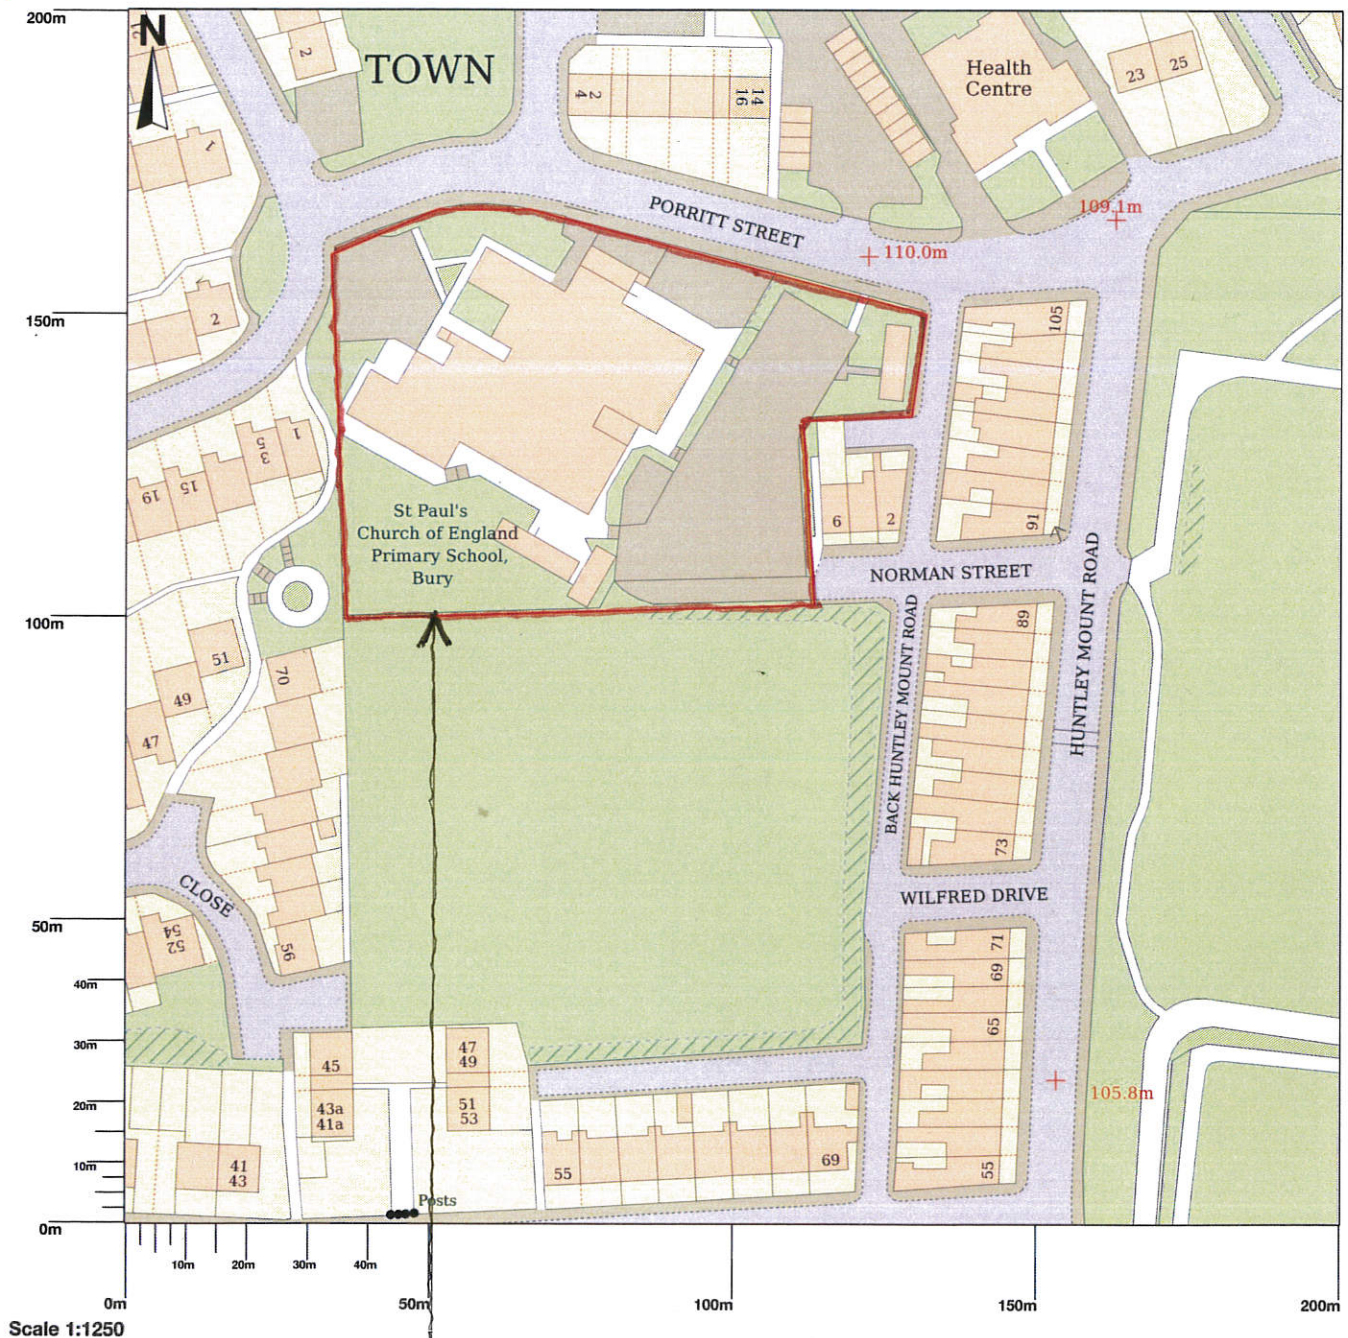

Red line denotes application site boundary.

Greenhalgh + Williams Ltd 3 Manchester Road. Bury. BL9 0DR Tel 0161 764 6995

Site / Project **St Pauls C of E Primary school, Porritt Street. Bury. BL9 6LJ.**

Drawing Title Location Plan

Scale 1 : 1250 @A4

Date June 2022

Drawing Number 4848 001

Revision