


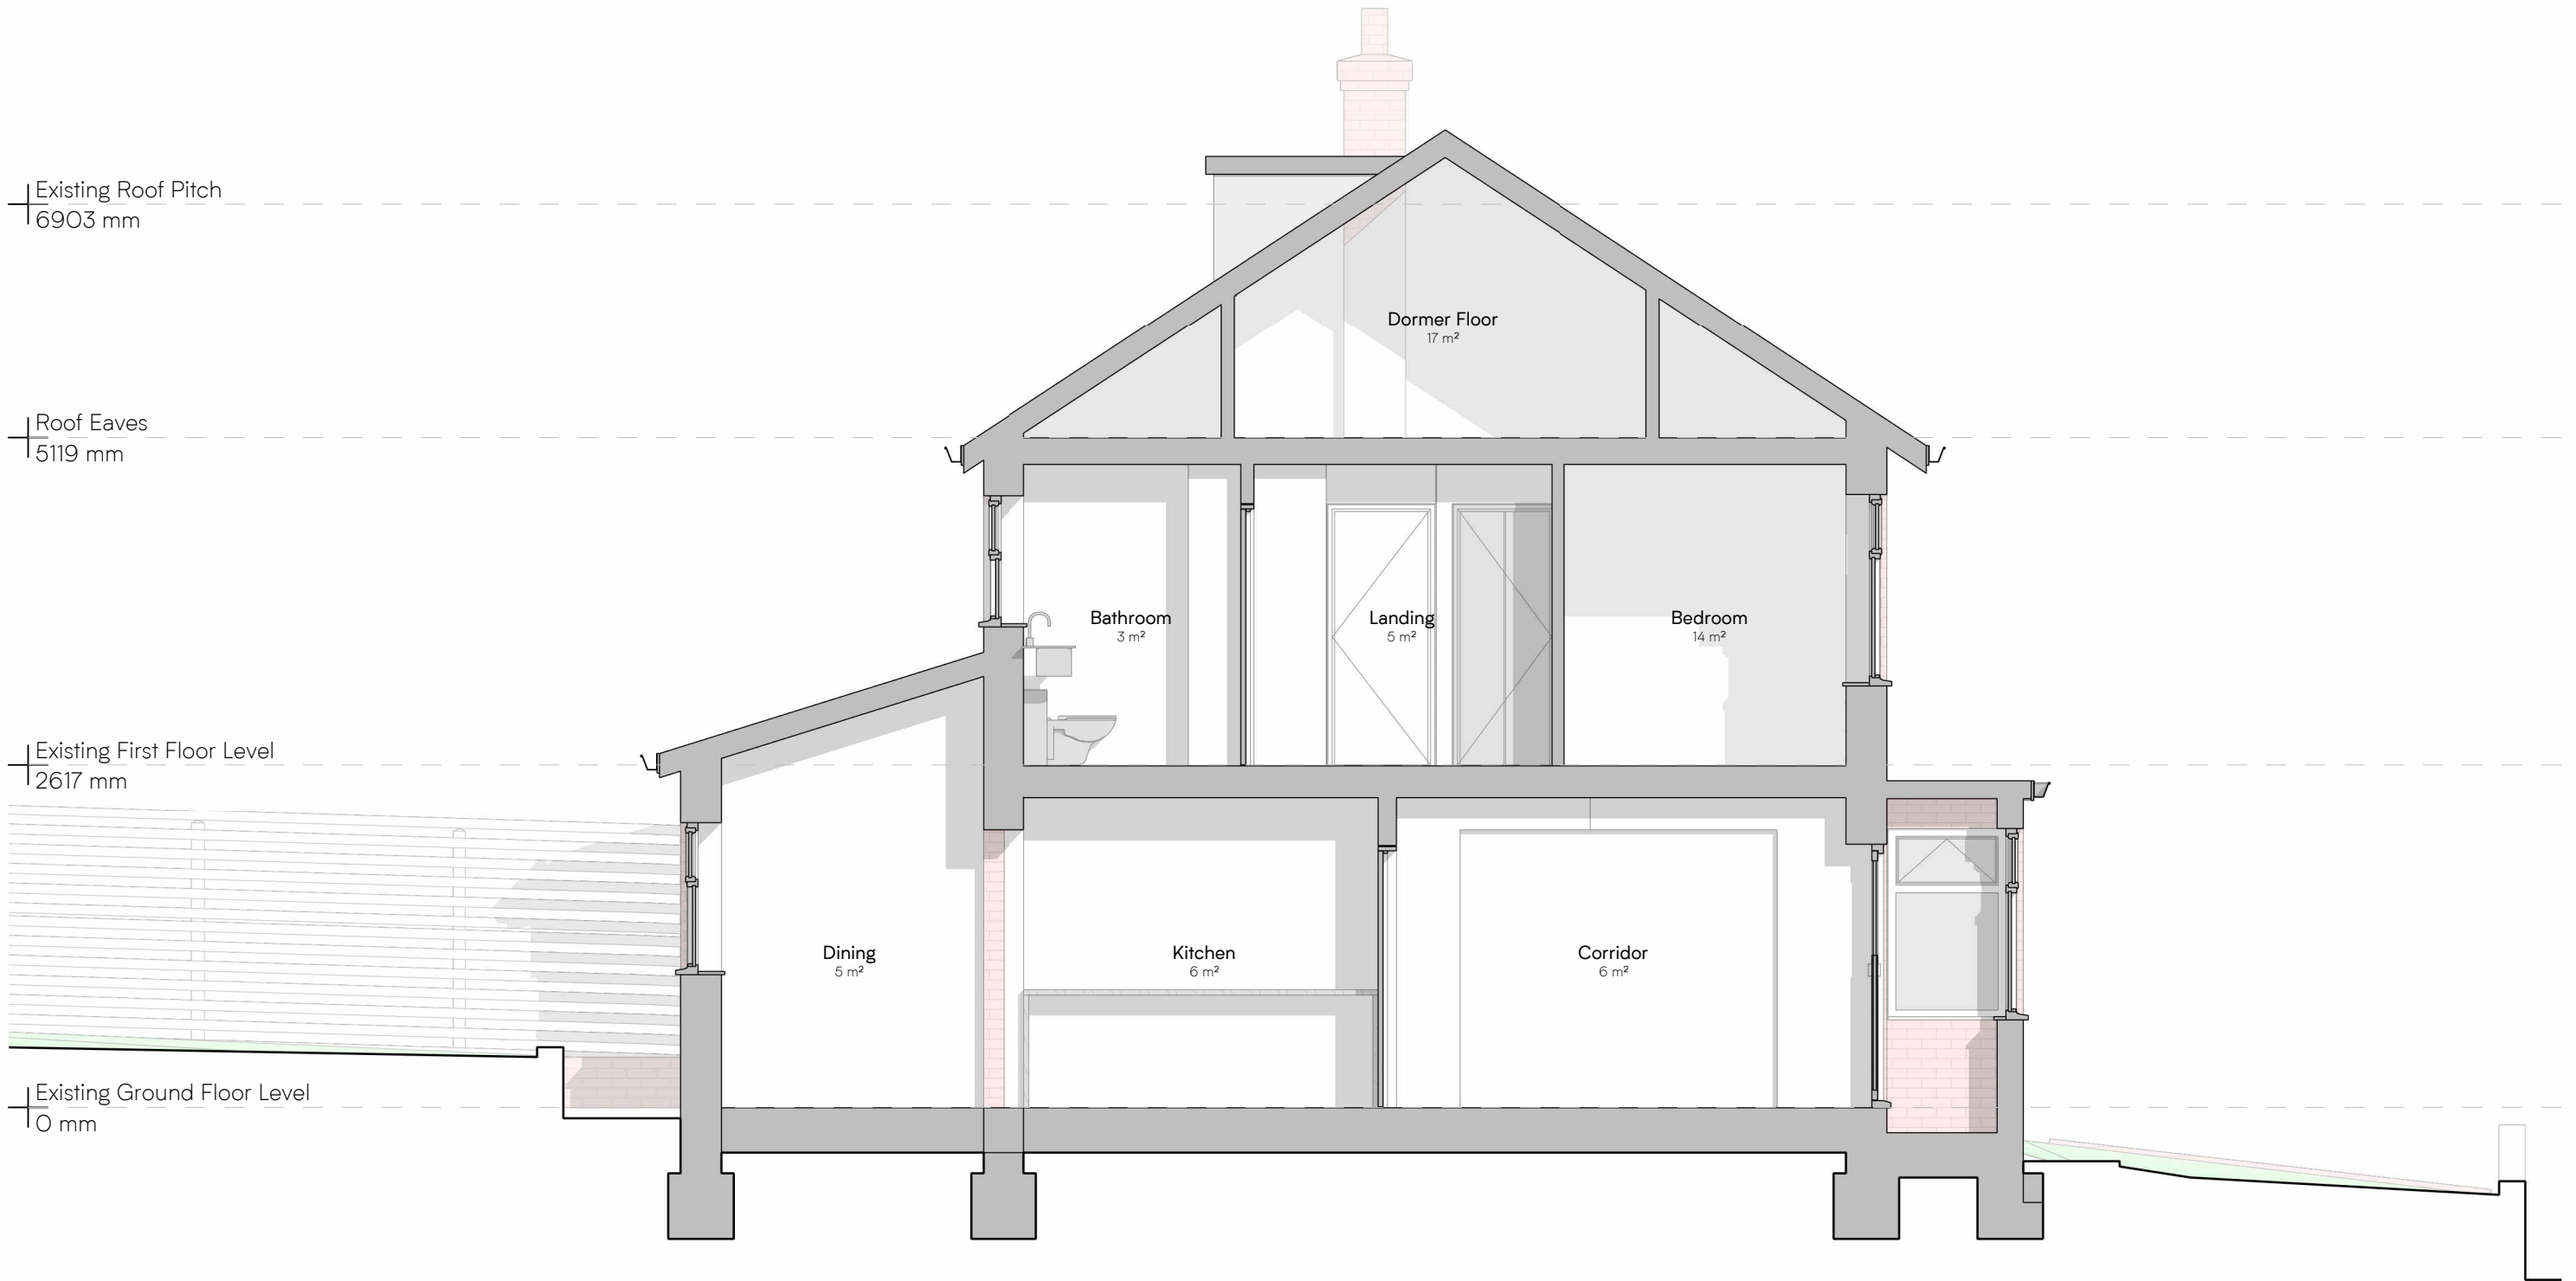

Existing Section A-A

Scale: 1 : 50

latch Architects	Project: 267_24 Lindale Ave, Unsworth, Bury BL9 8ED			01:100 @ A32m4m 01:50 @ A31m2m Notes: 1. Do not scale, use figured dimensions only. 2. Contractor / fabricator to check dimensions on site prior to any off site manufacturing. 3. Dimensions are in millimetres unless stated otherwise. 4. Report all discrepancies, conflicts or errors to architect prior to proceeding. 5. Refer to structural engineers design for all load bearing elements, bracing, movement joints and below ground drainage. 6. Refer to mechanical and electrical engineers design for all building services. 7. All works to comply with relevant British Standards and Building Regulations. 8. This drawing and design is the property of Latch Architects Ltd and is issued under license to the named recipient only. All copyright law protecting design, artistic & literary work contained within this drawing remains. How to read this drawing: 1. Demolitions shown in red 2. Grey fill represent existing buildings, hatched fill represents proposed buildings	Rev	Description	Date
	A	Inst 2 - First Draft	2026/06/10				
	B	Inst 3 - Revised Draft	2026/06/15				