


28 Hillsborough

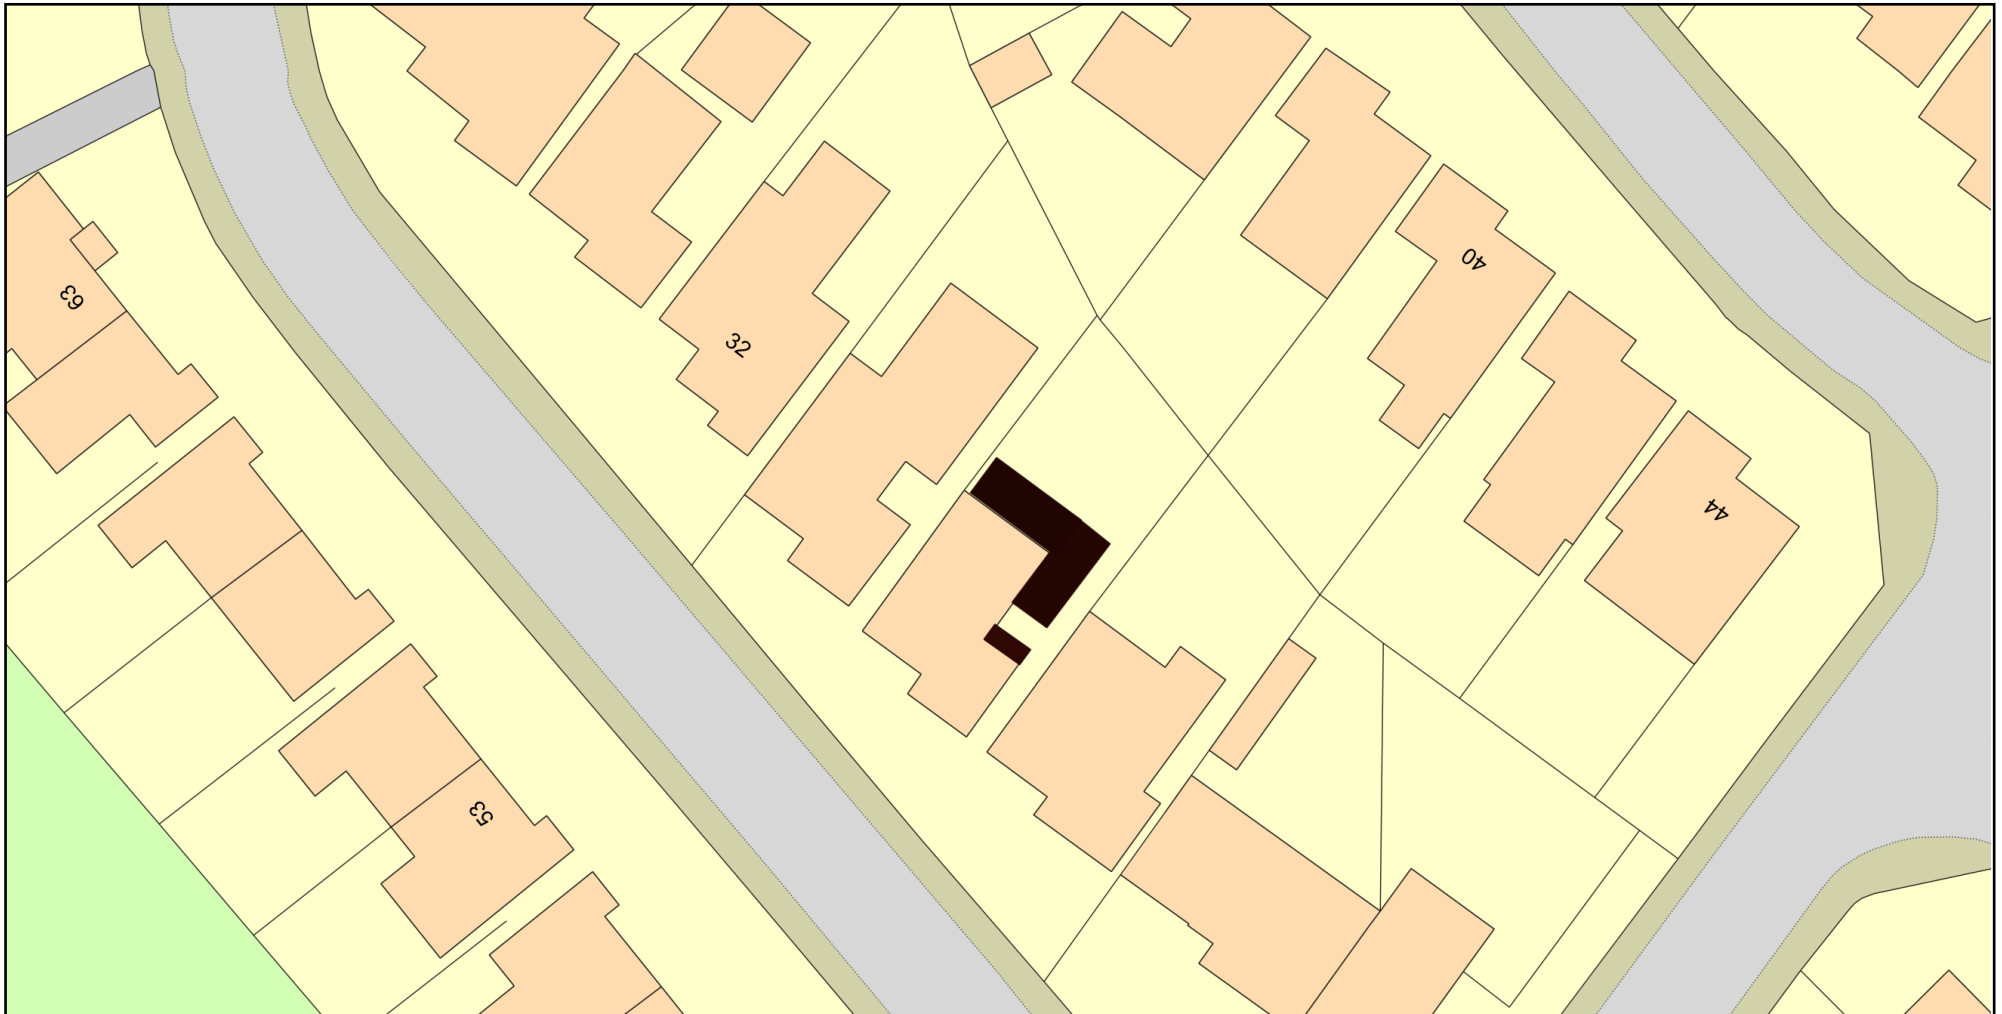

0 20
Metres



Plan Produced for: 1
Date Produced: 08 Jan 2026
Plan Reference Number: TQRQM26008122753253
Scale: 1:500 @ A4

© Crown copyright and database rights 2025 OS 100042766