


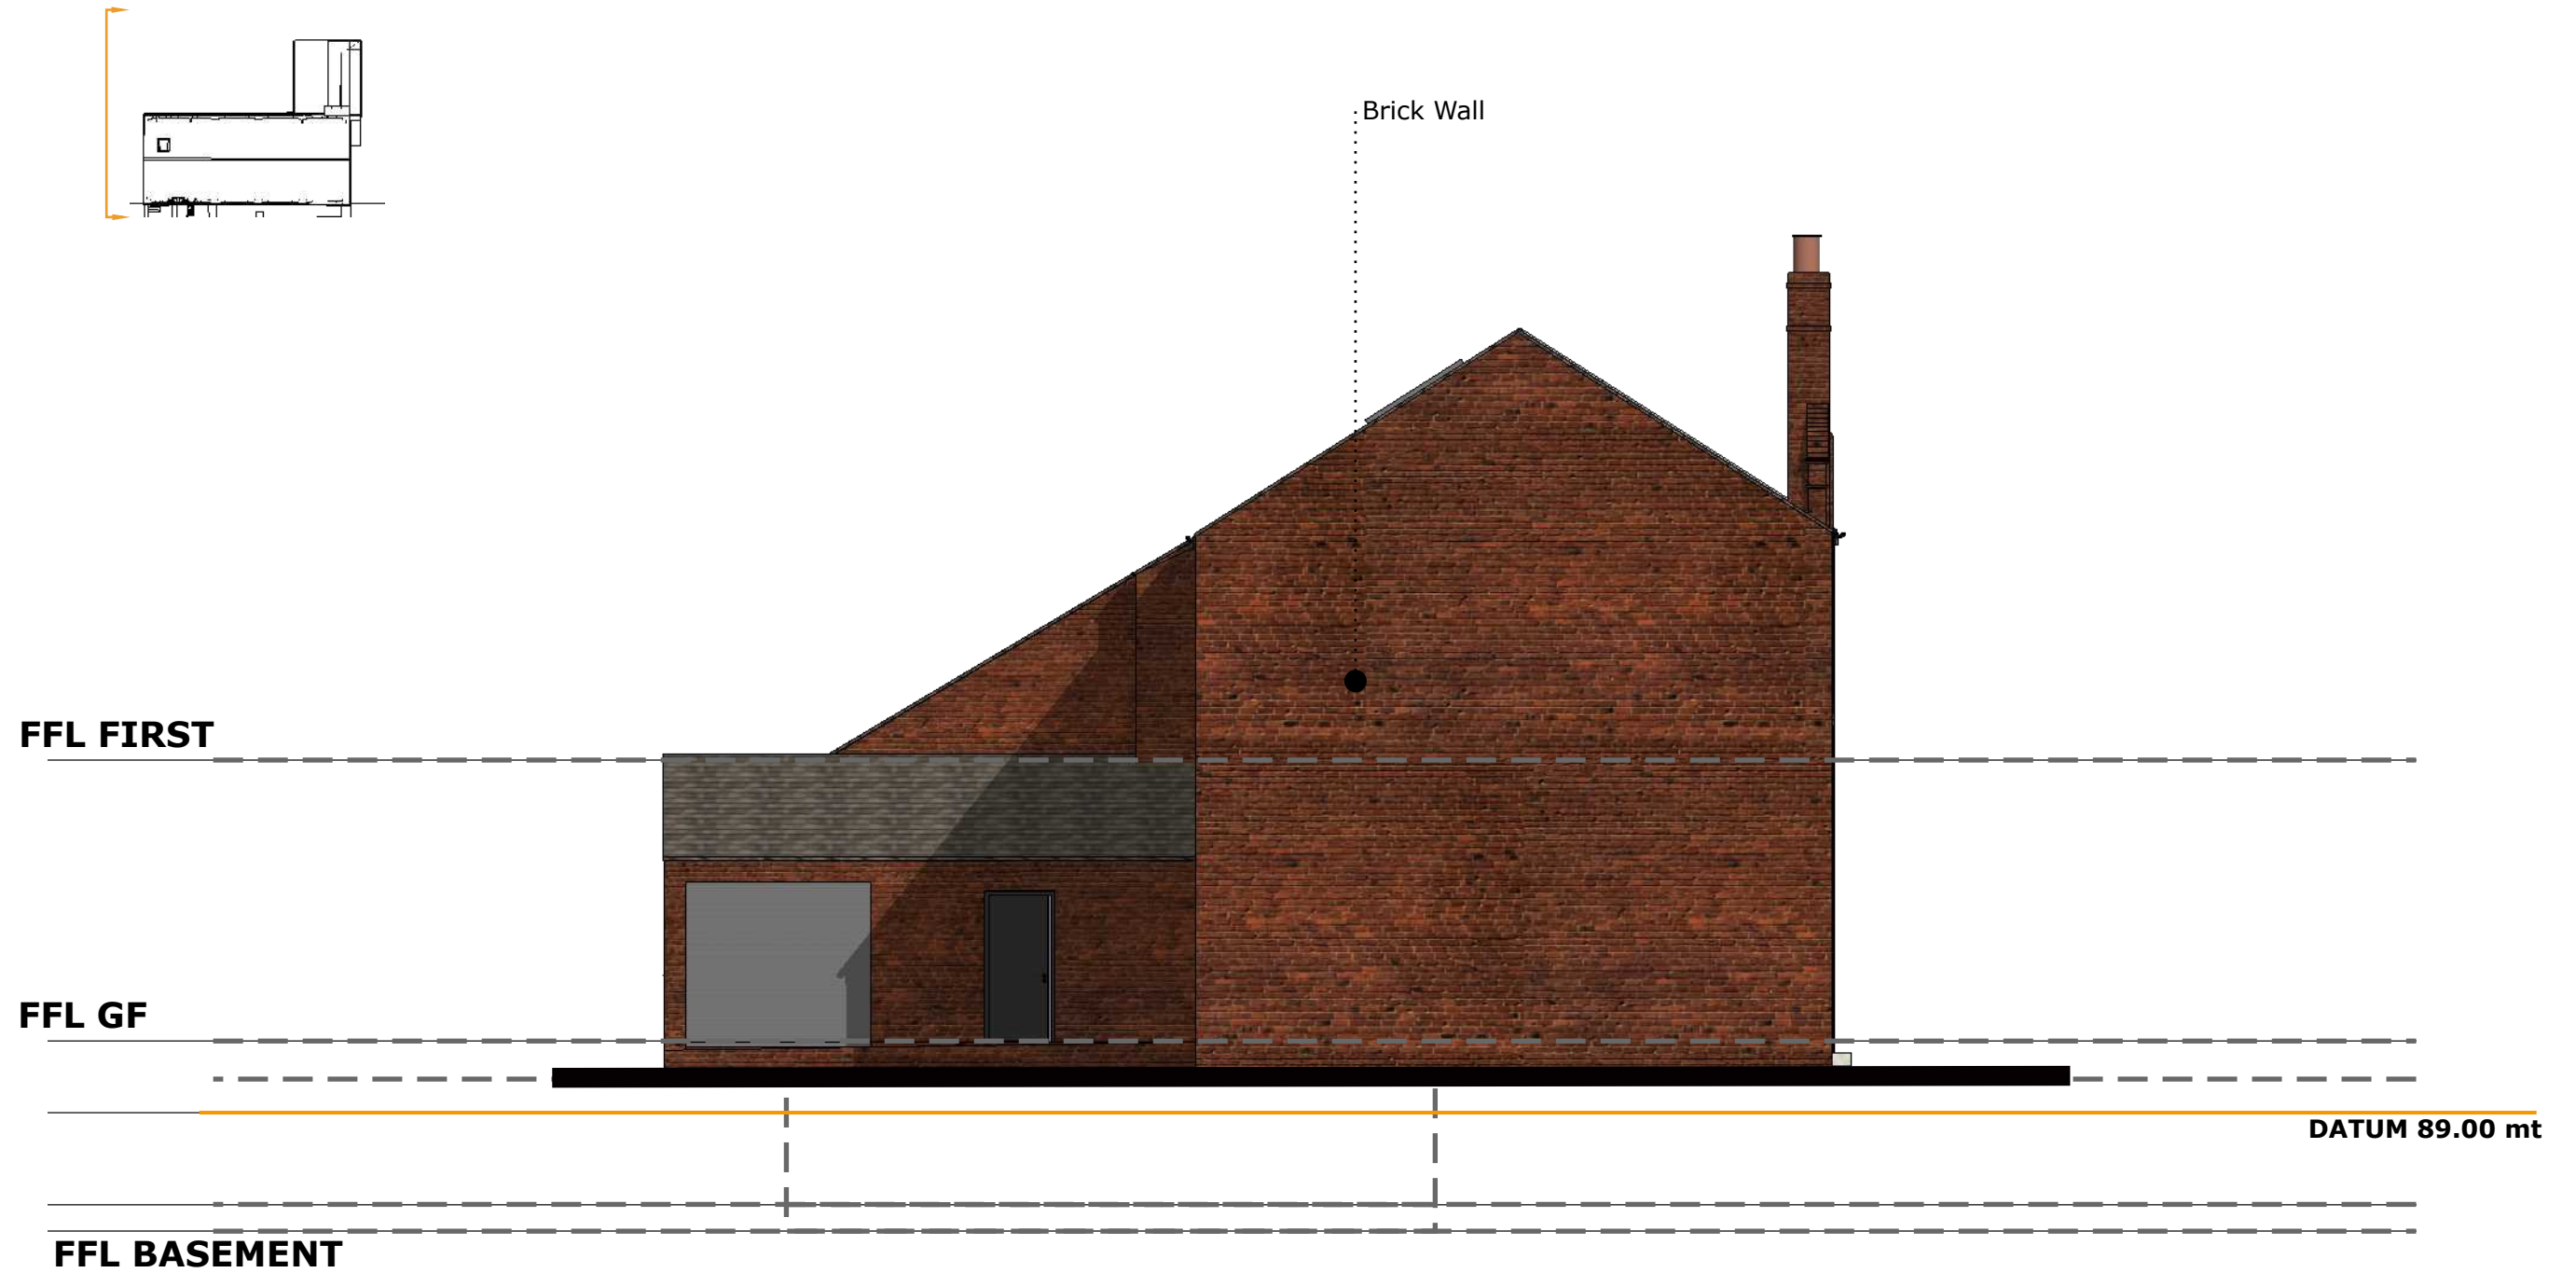

Existing Building - Side Elevation B

F	Scheme design updates	EJG/II
E	Scheme design updates E2 sixth ISSUE EJG/II 15/03/22	EJG/II 14/02/22
D	Scheme design updates	EJG/II 9/12/21
C	Scheme design updates	EJG/II 21/06/21
B	Scheme design updates	EJG/II 16/06/21
A	Scheme design updates	VK 25/05/21
Rev	DESCRIPTION	By Date



HOWARD & SEDDON A.R.I.B.A.
CHARTERED ARCHITECTS
 64 WASHWAY ROAD
 SALE, CHESHIRE, M33 7RE
 TEL NO. 0161 - 973 8296
 FAX NO. 0161 - 962 3485
 E-MAIL : ADMIN@HOWARDANDEDSON.CO.UK

Project
 PROPOSED RESIDENTIAL
 DEVELOPMENT LAND TO REAR OF
 EARL STREET PRESTWICH M25 1GQ

Client
 Mr. MEDHDI YAZDANPANA

Title
 Existing Building -
 Site Elevation B

Drawn
 VK/EJG/II
 Date
 June 30, 2022

Scale
 1:100(A3)

DRG no.
 14,347
 32

Amendment
 G