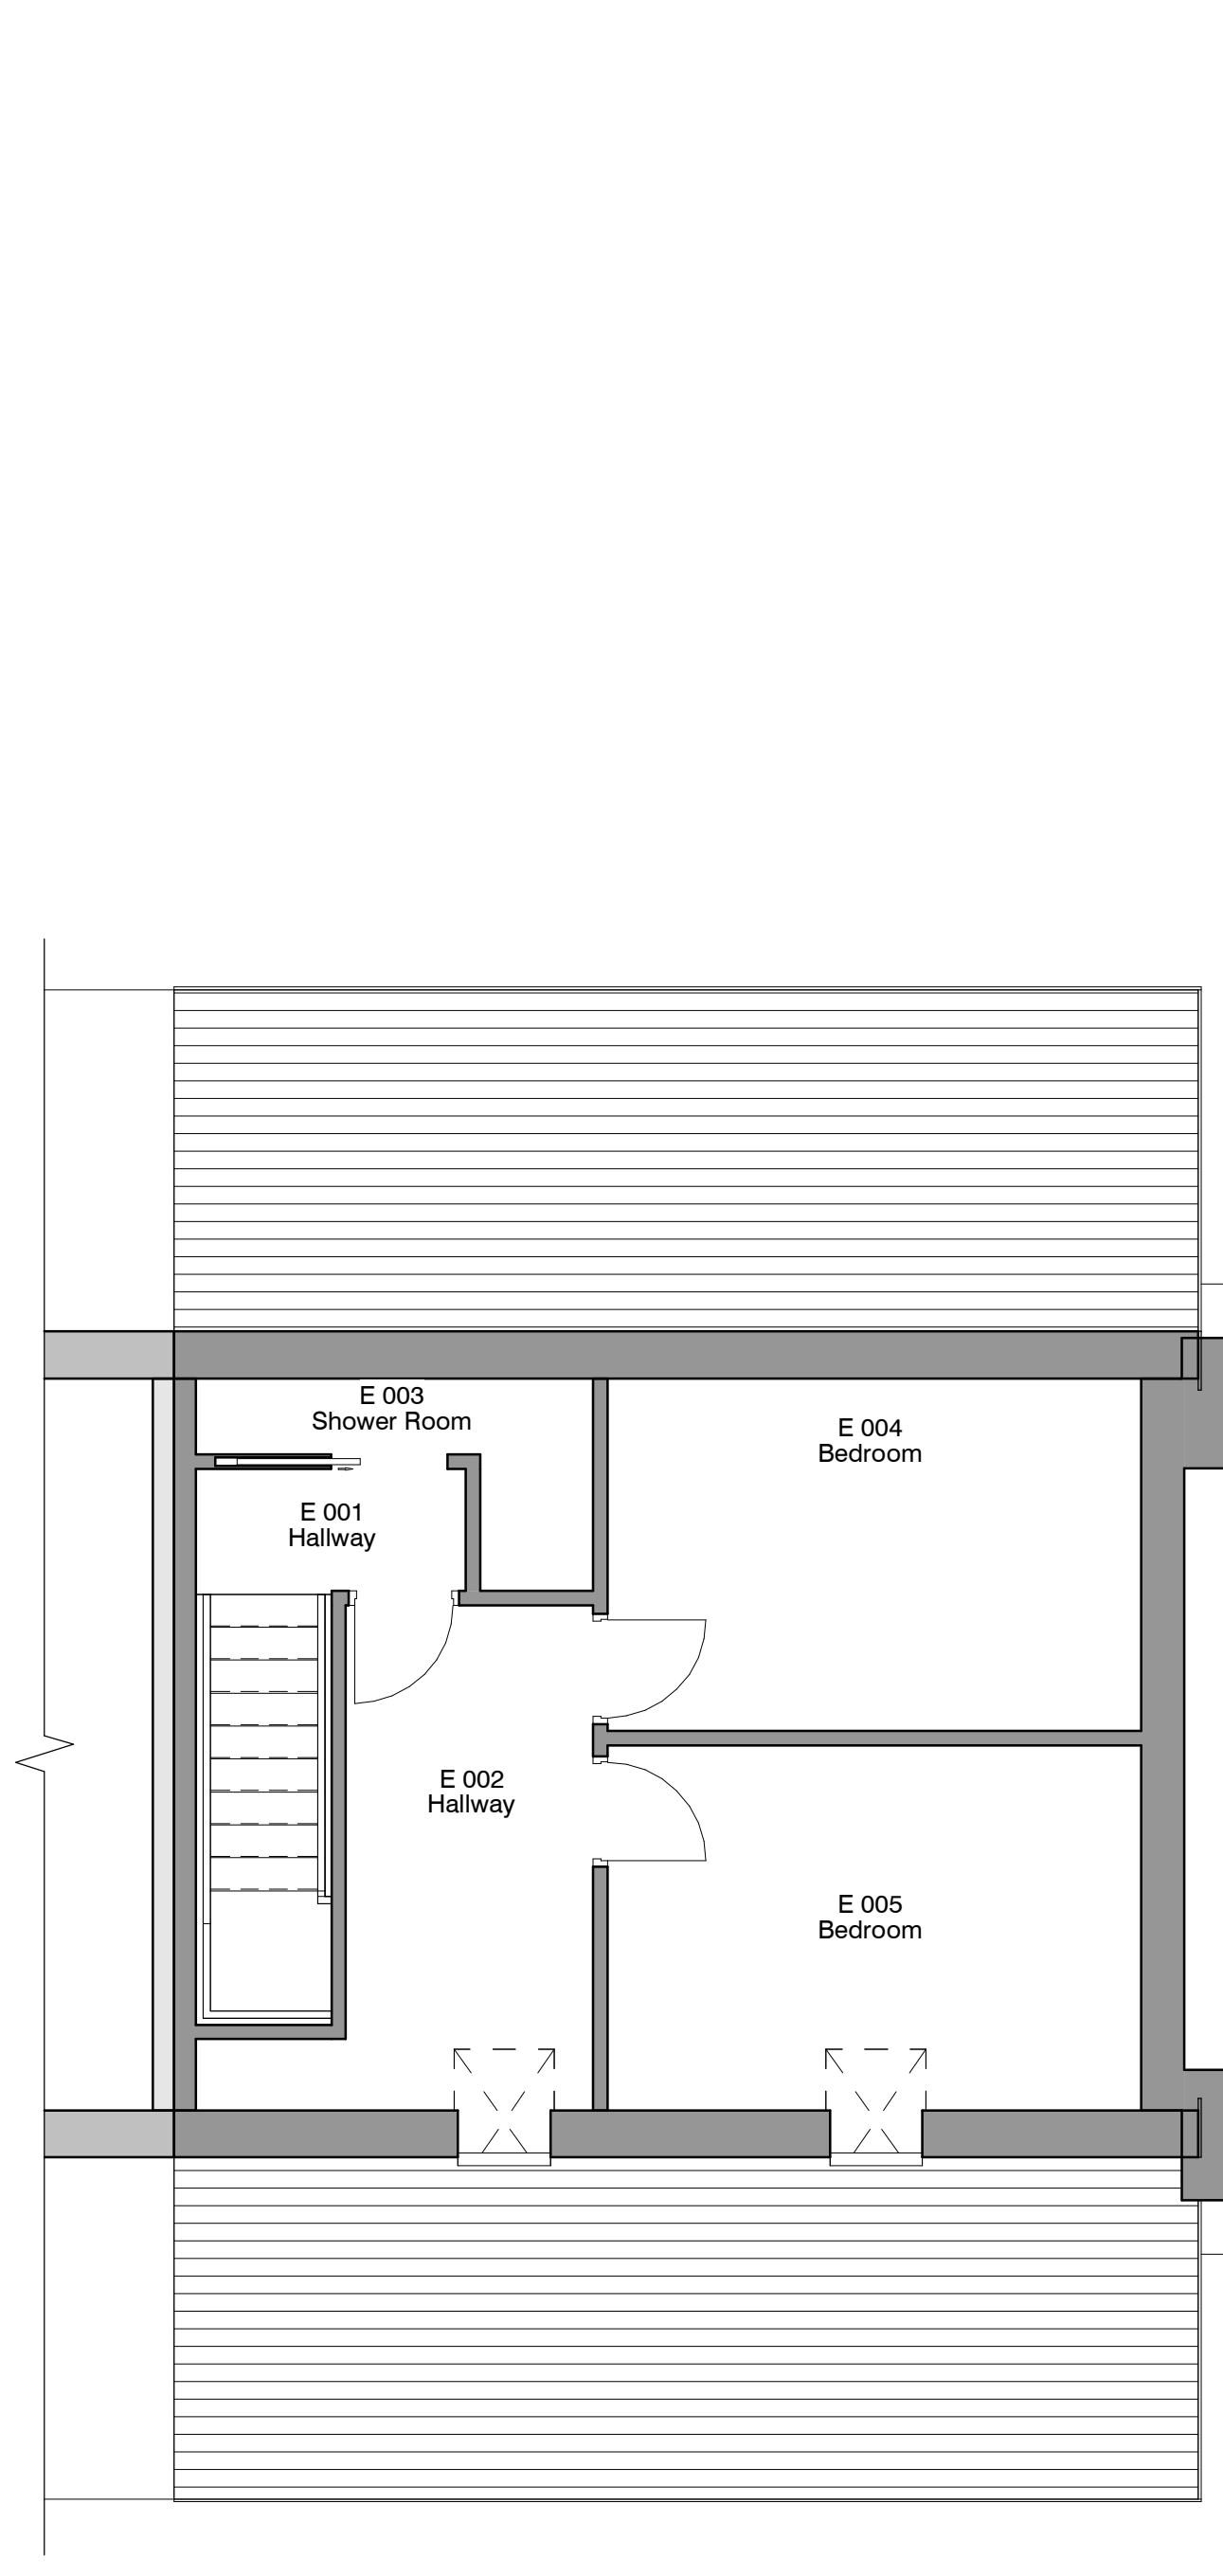
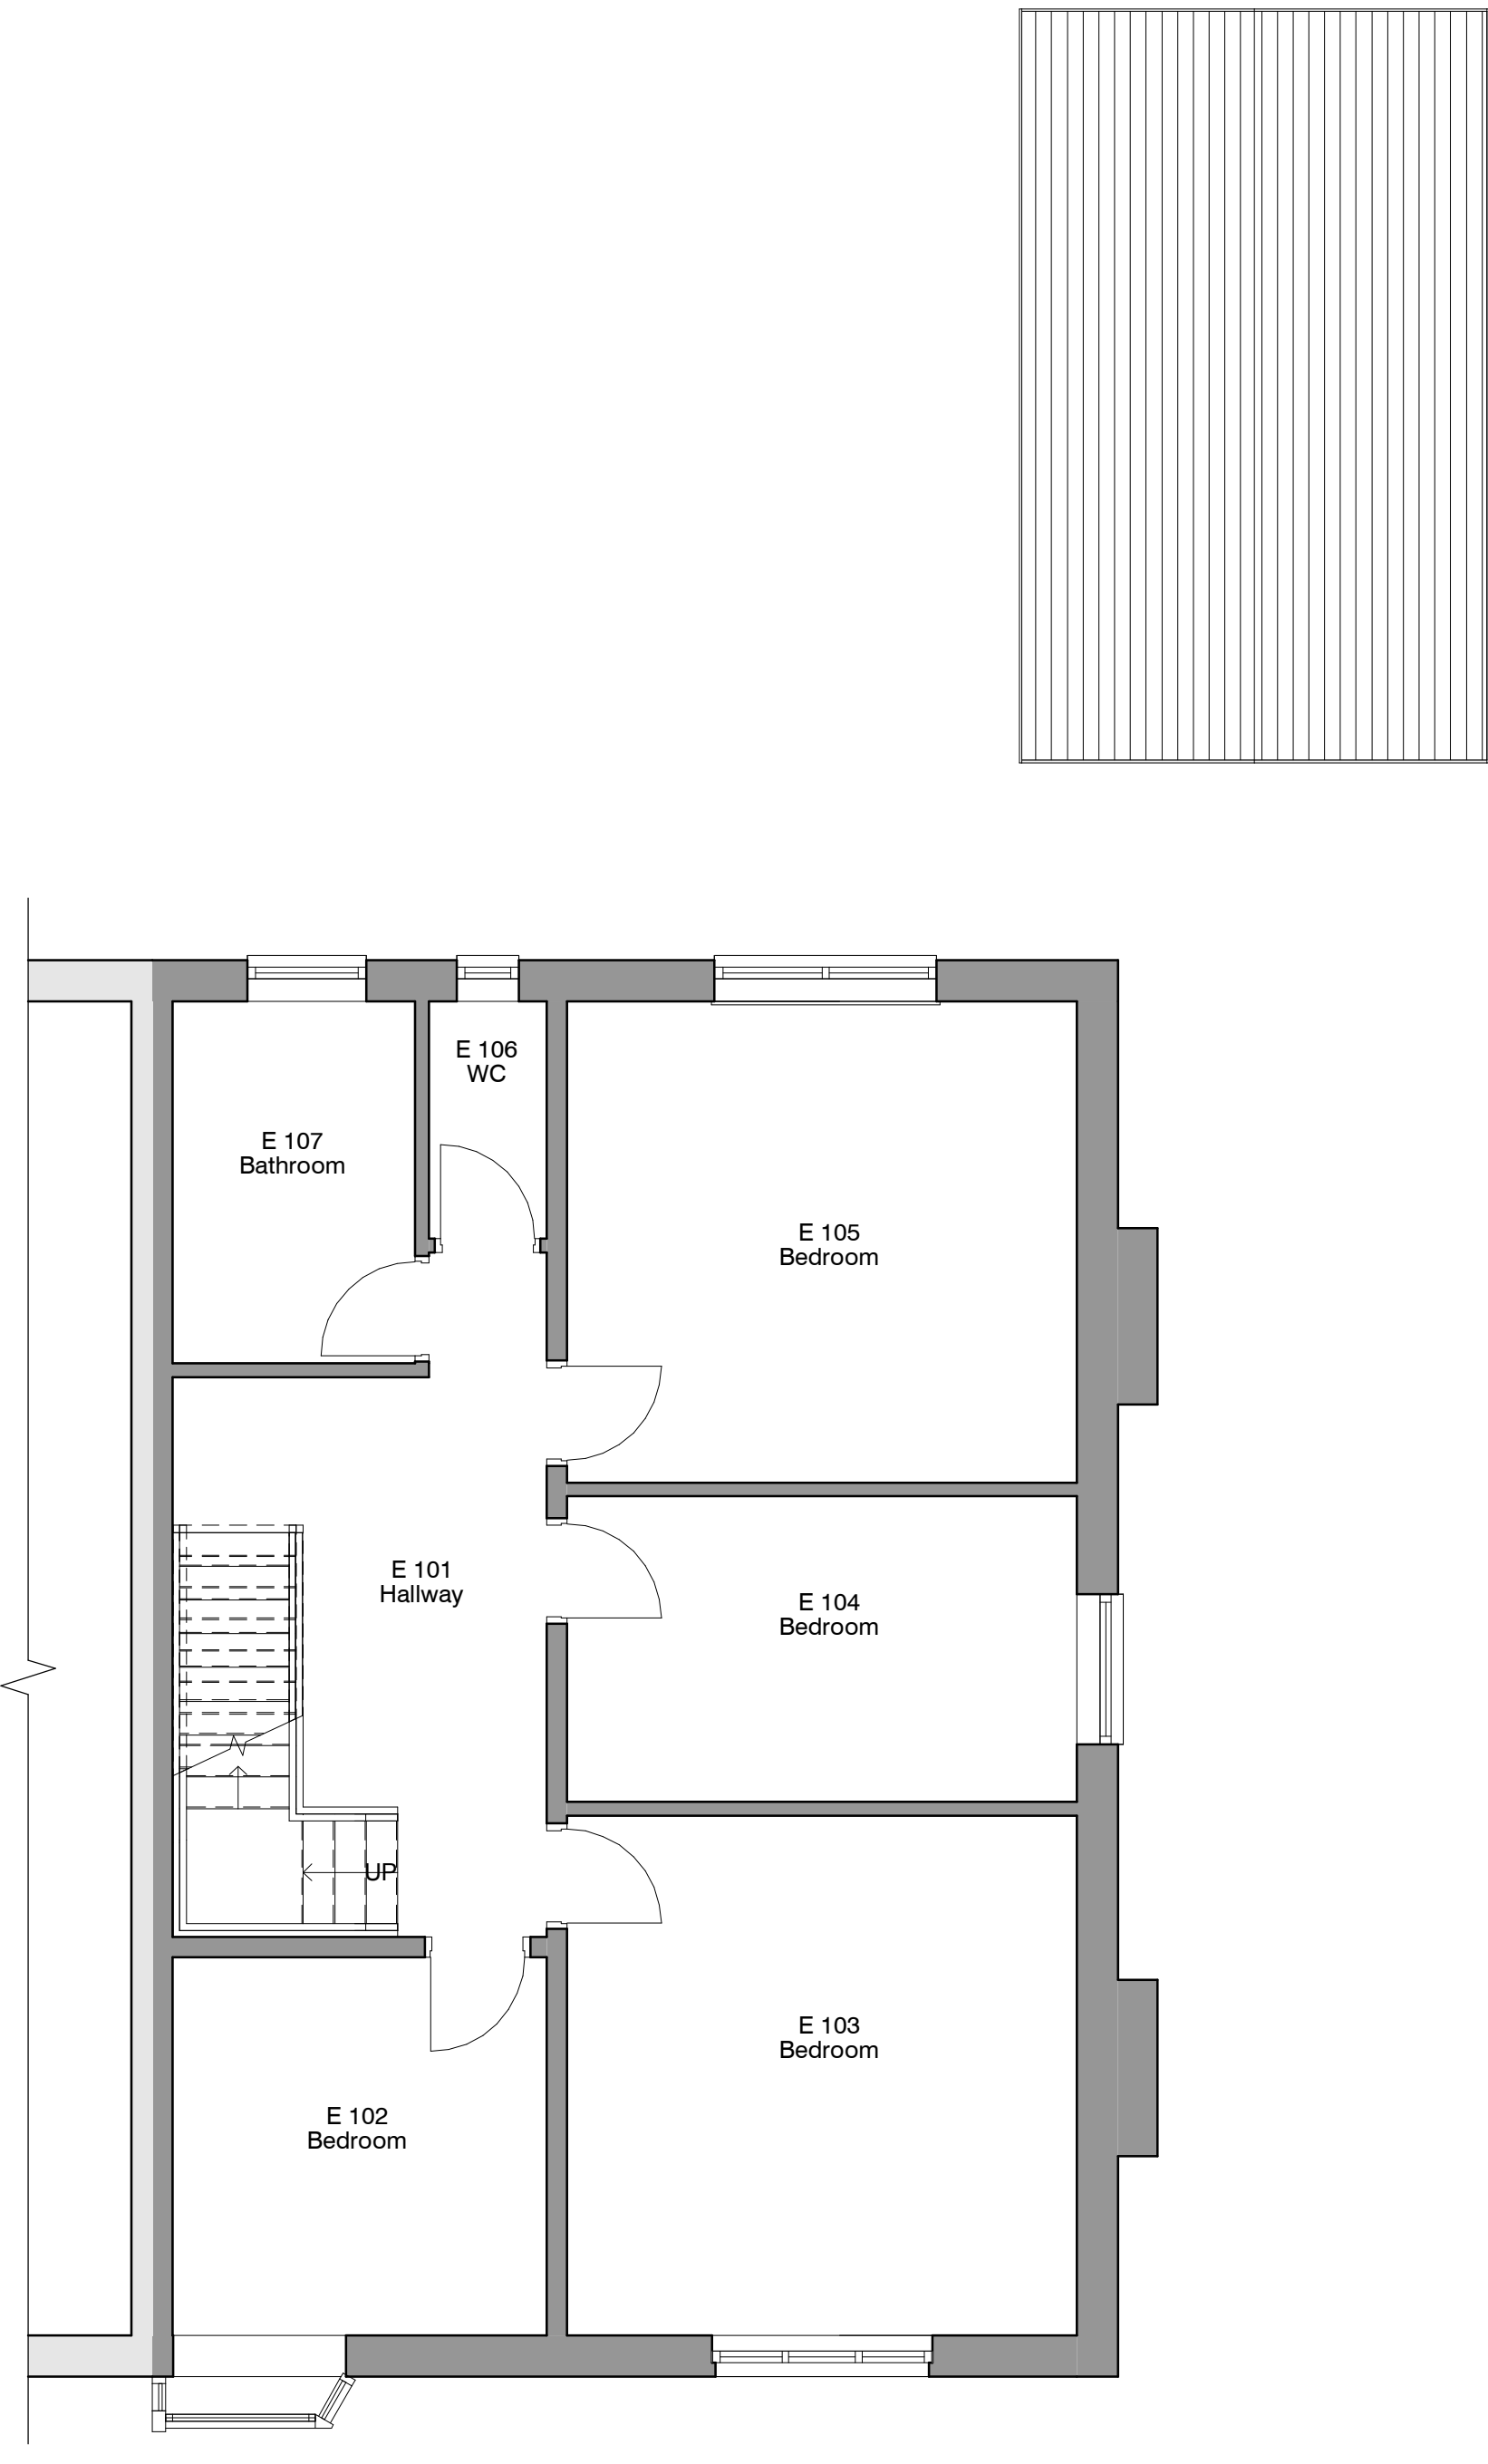
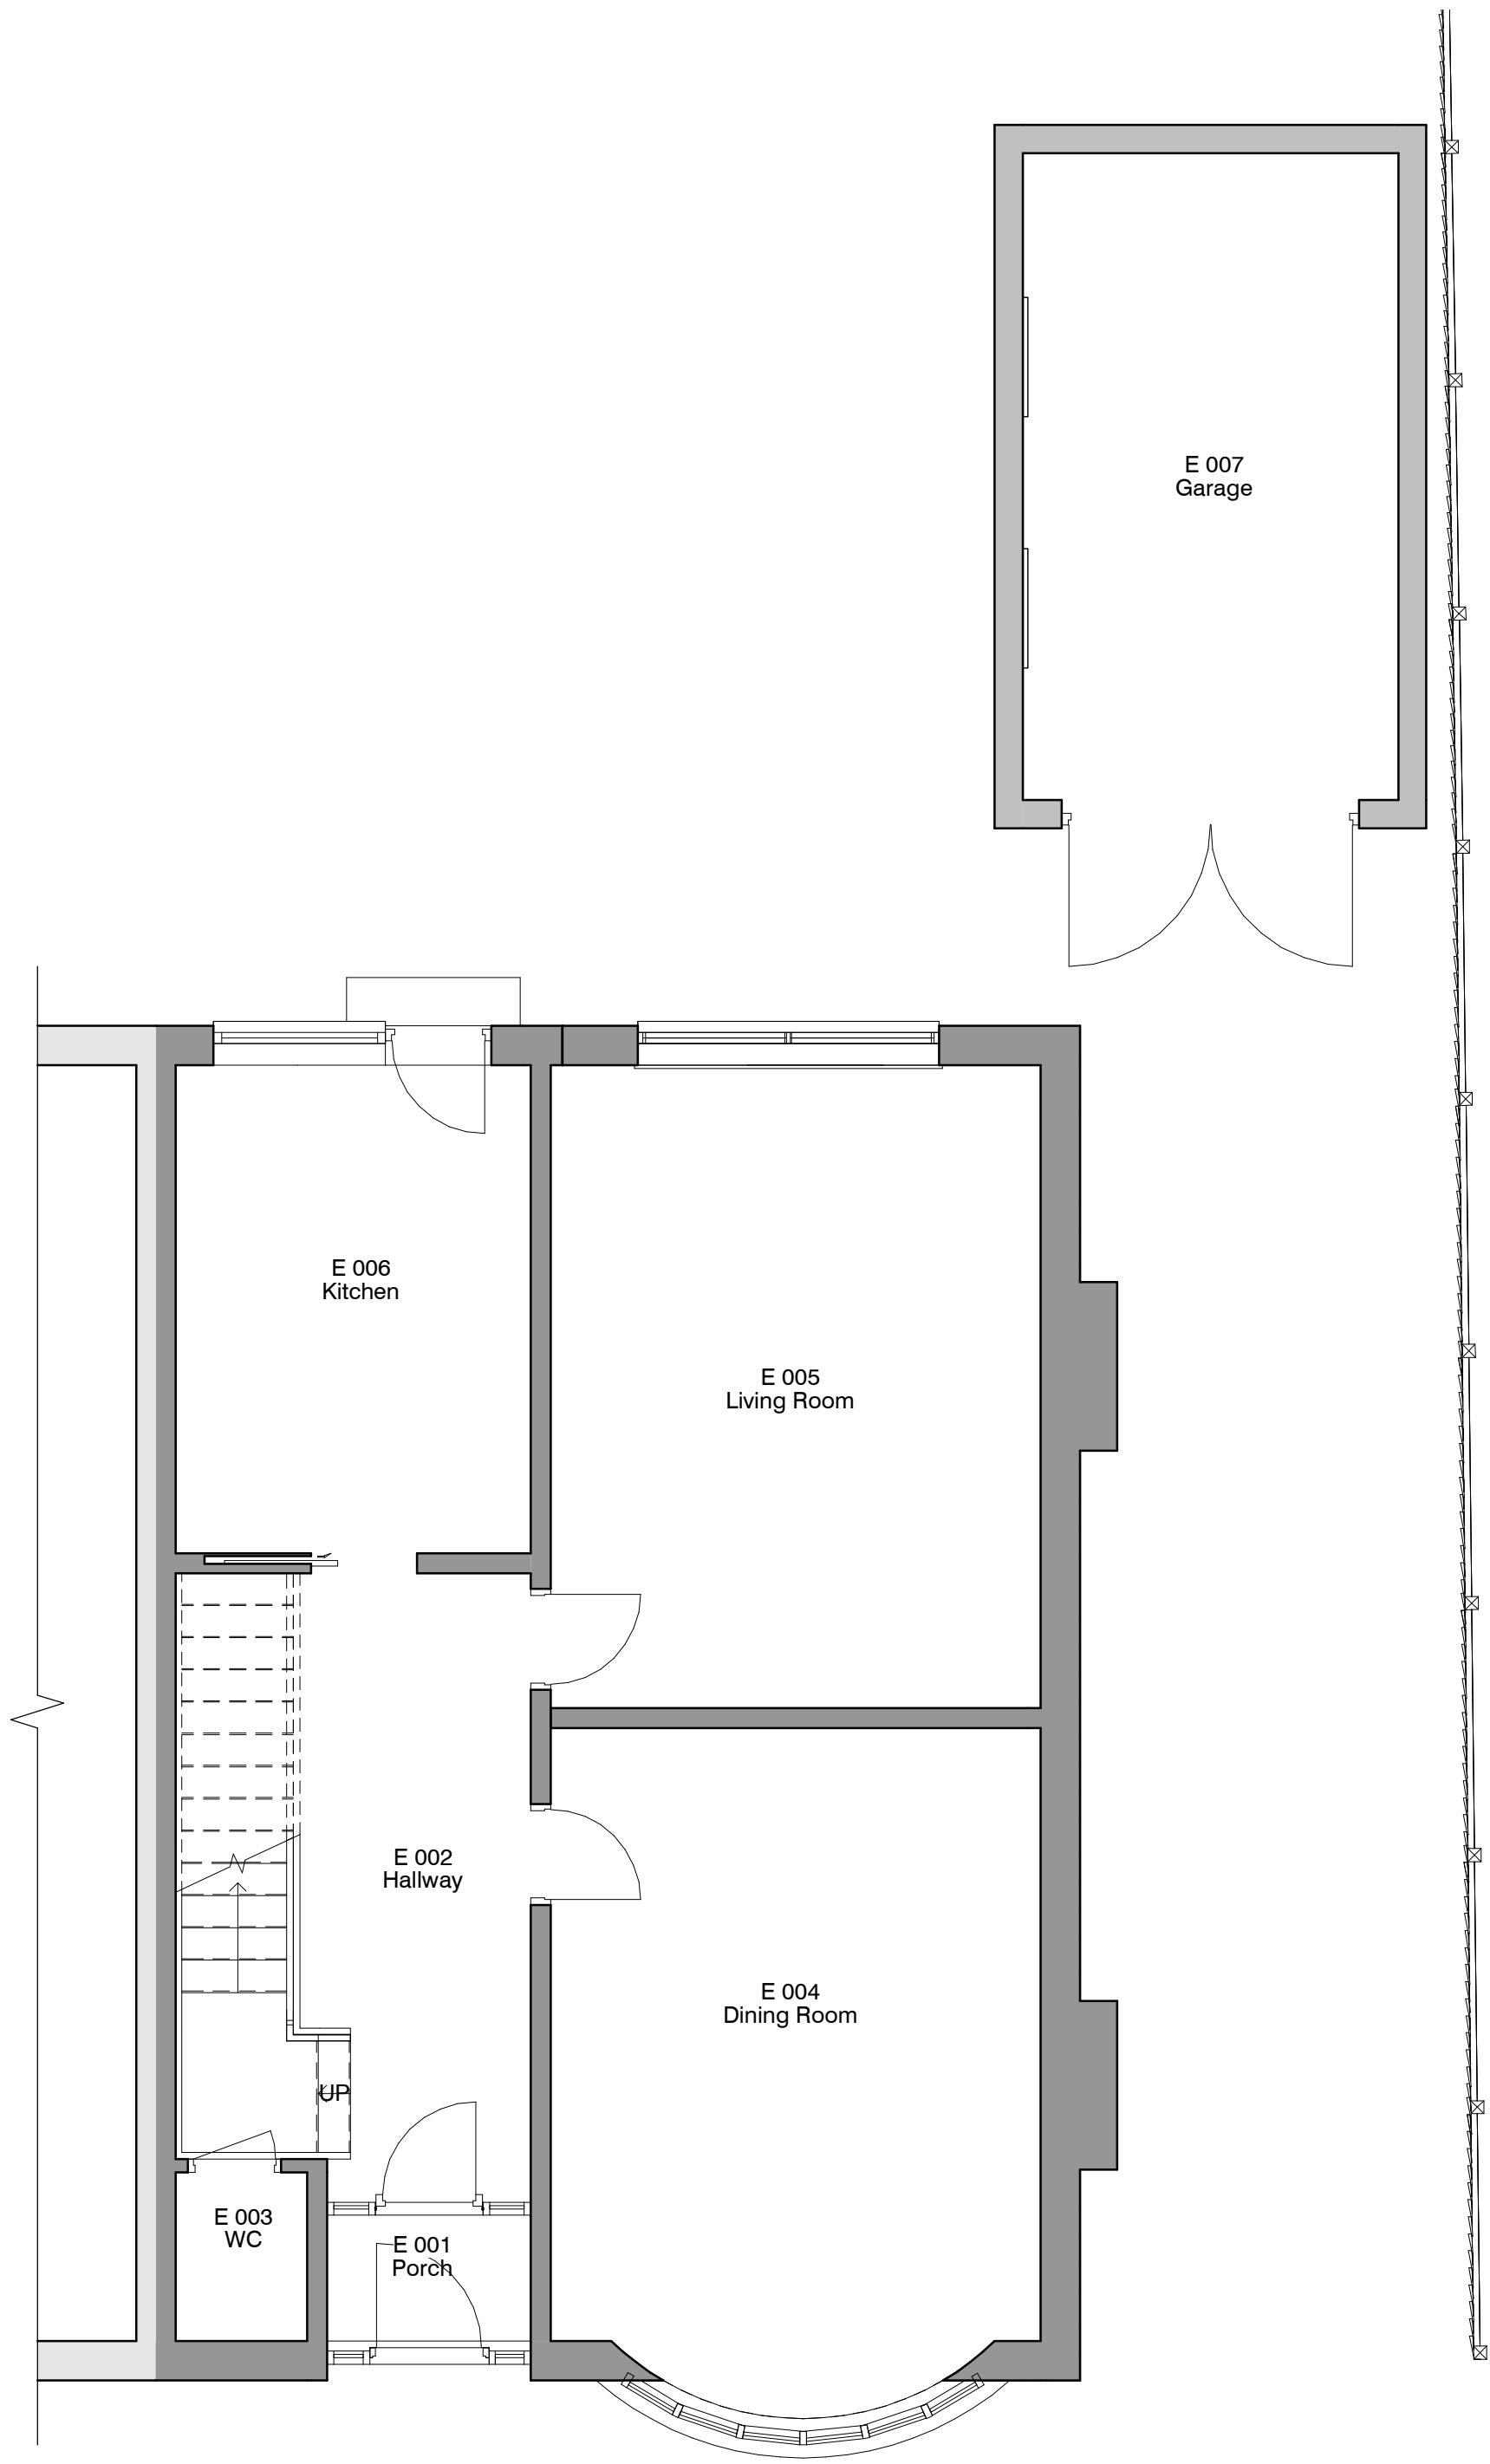
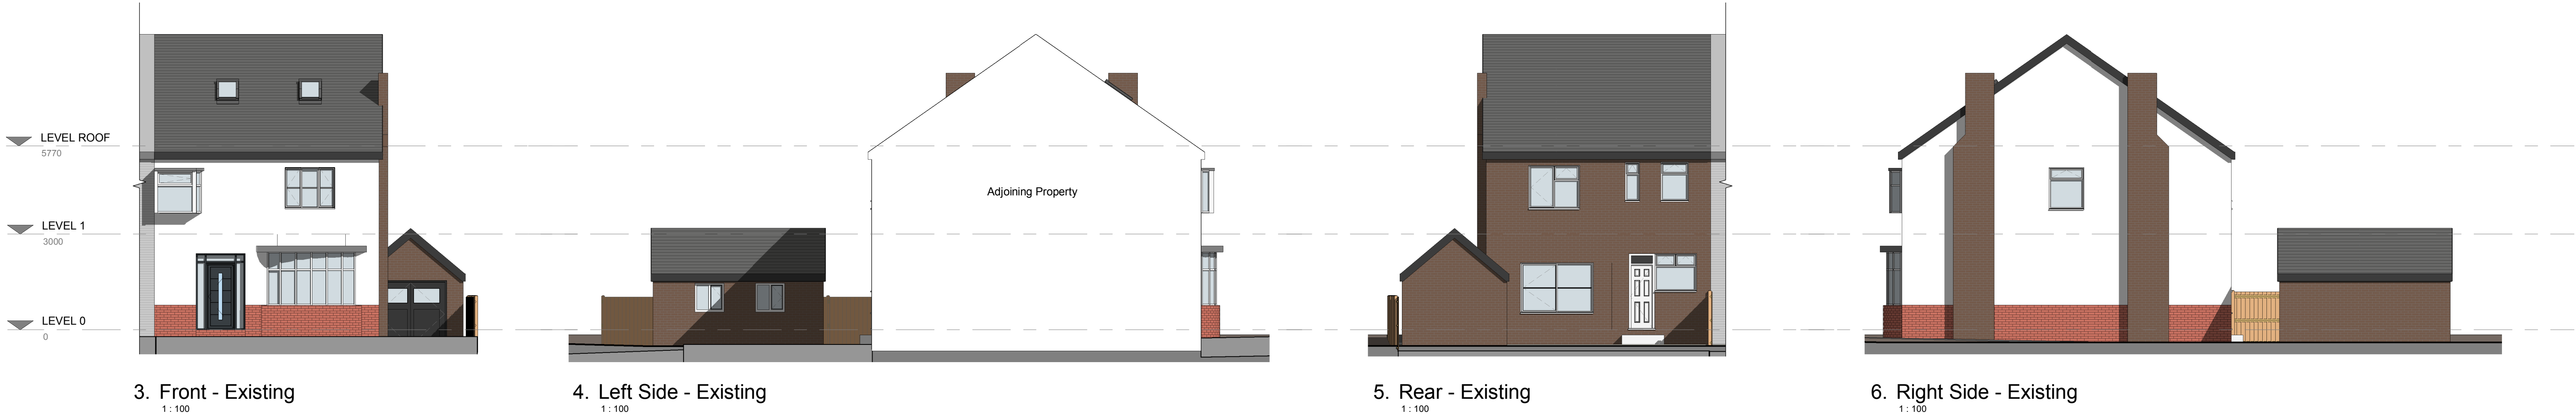


REV	DESCRIPTION	BY	DATE
 RADNOR ARCHITECTURE PLANNING & DESIGN office@radnorarchitecture.co.uk			
PROJECT 6 Carlton Avenue			
PROJECT NO.		RA25030.	
CLIENT		M Taber	
DATE		11 SEP 2025	
DRAWN BY			
TITLE		Existing Plans and Elevations	
SHEET NO.		REV.	
002.			
SCALE @ A1		As indicated	
NOTES © COPYRIGHT. ALL RIGHTS RESERVED. NO PART OF THIS PUBLICATION MAY BE REPRODUCED, EITHER WHOLLY OR IN PART, WITHOUT THE WRITTEN PERMISSION OF RADNOR ARCHITECTURE. THE DESIGN, AS DEVELOPED AND SET OUT HERE, IS THE PROPERTY OF RADNOR ARCHITECTURE. IT IS TO BE USED ONLY FOR THE PROJECT AND SITE SPECIFICALLY IDENTIFIED IN THE TITLE. ANY REUSE OR ADAPTATION OF THE DESIGN OR ANY PART THEREOF WITHOUT THE WRITTEN PERMISSION OF RADNOR ARCHITECTURE IS STRICTLY PROHIBITED. STATUTORY LEGISLATION, BUILDING CODES OF PRACTICE AND INDUSTRY STANDARDS, AS APPLICABLE, SHALL APPLY AND SHALL BE THE RESPONSIBILITY OF THE CLIENT. RADNOR ARCHITECTURE ACCEPTS NO LIABILITY FOR ANY LOSS OR DAMAGE, INCLUDING CONSEQUENTIAL LOSS OR DAMAGE, ARISING FROM THE USE OF THIS PUBLICATION, WHETHER IN CONTRACT, TORT OR OTHERWISE.			