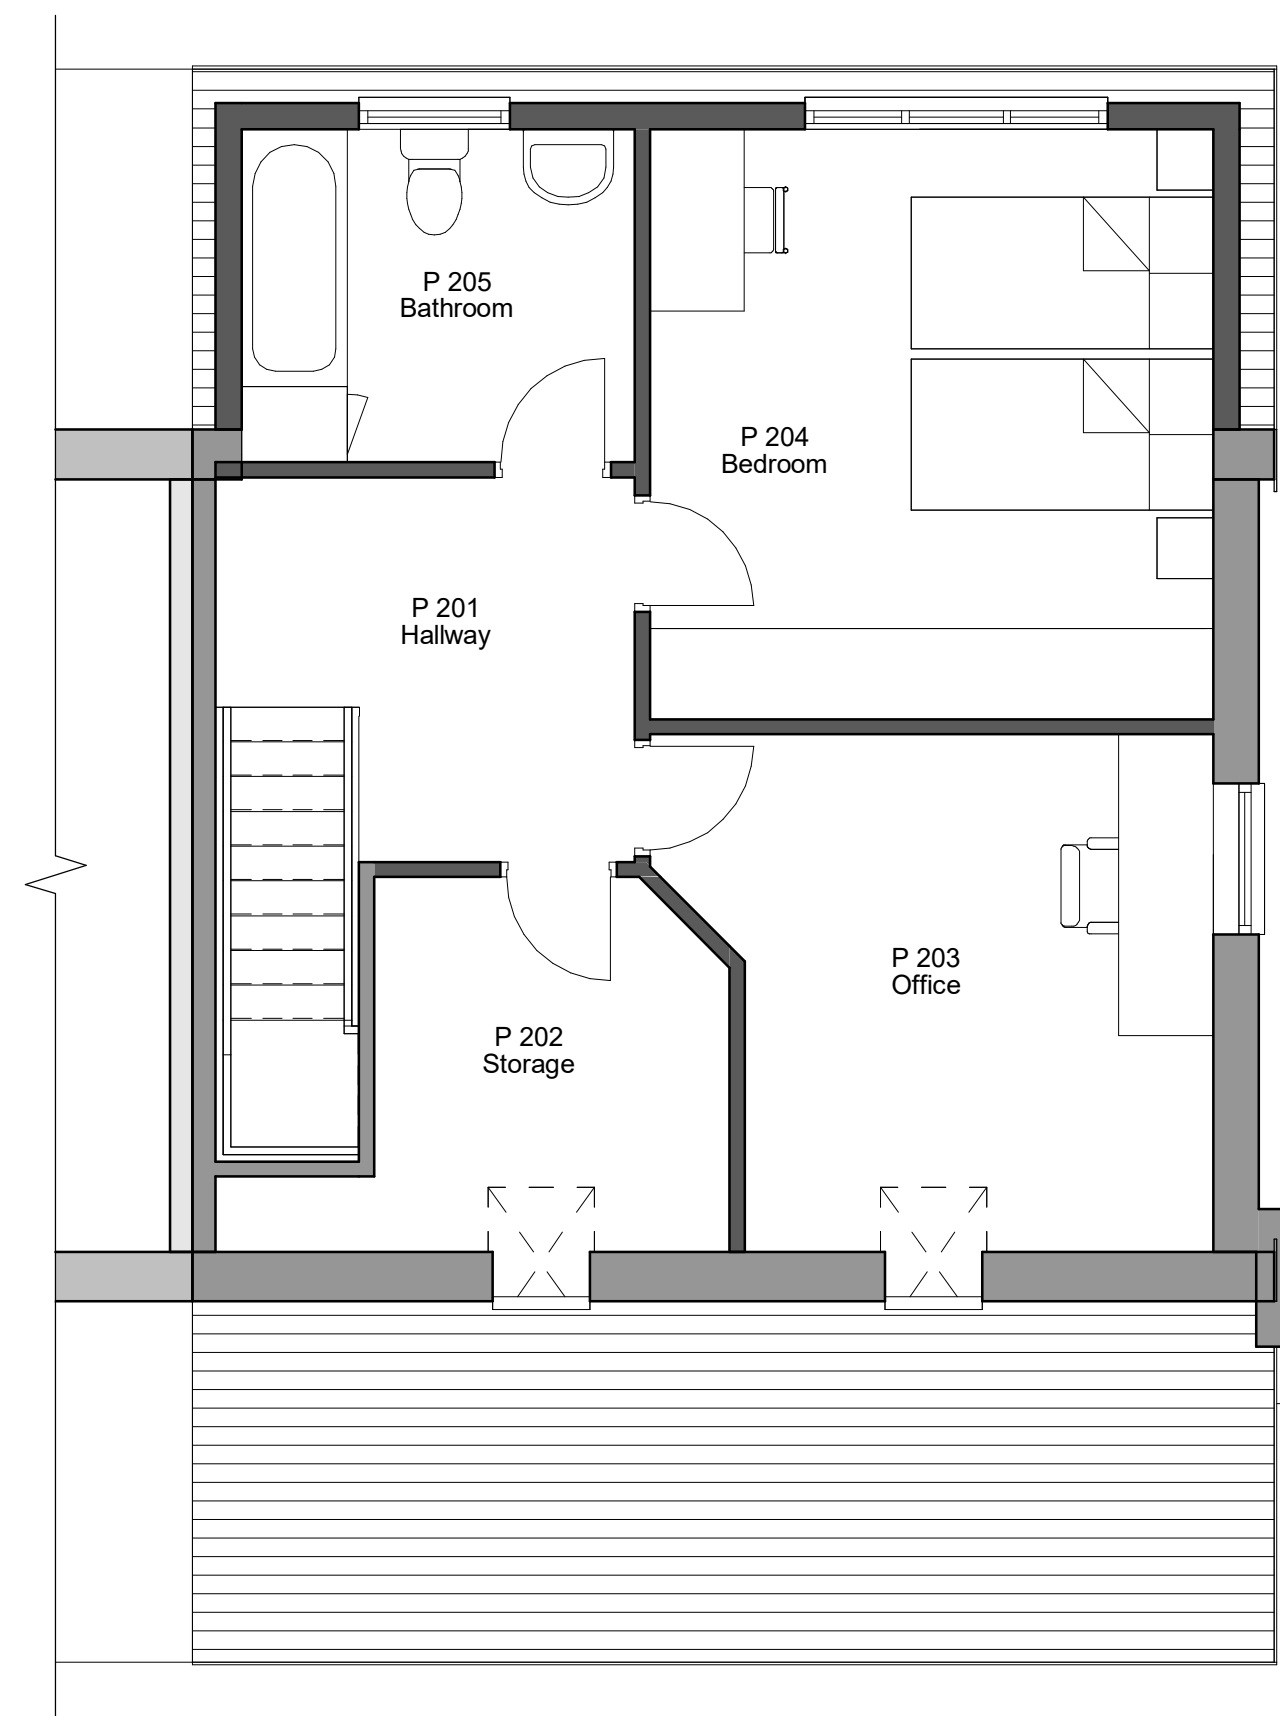
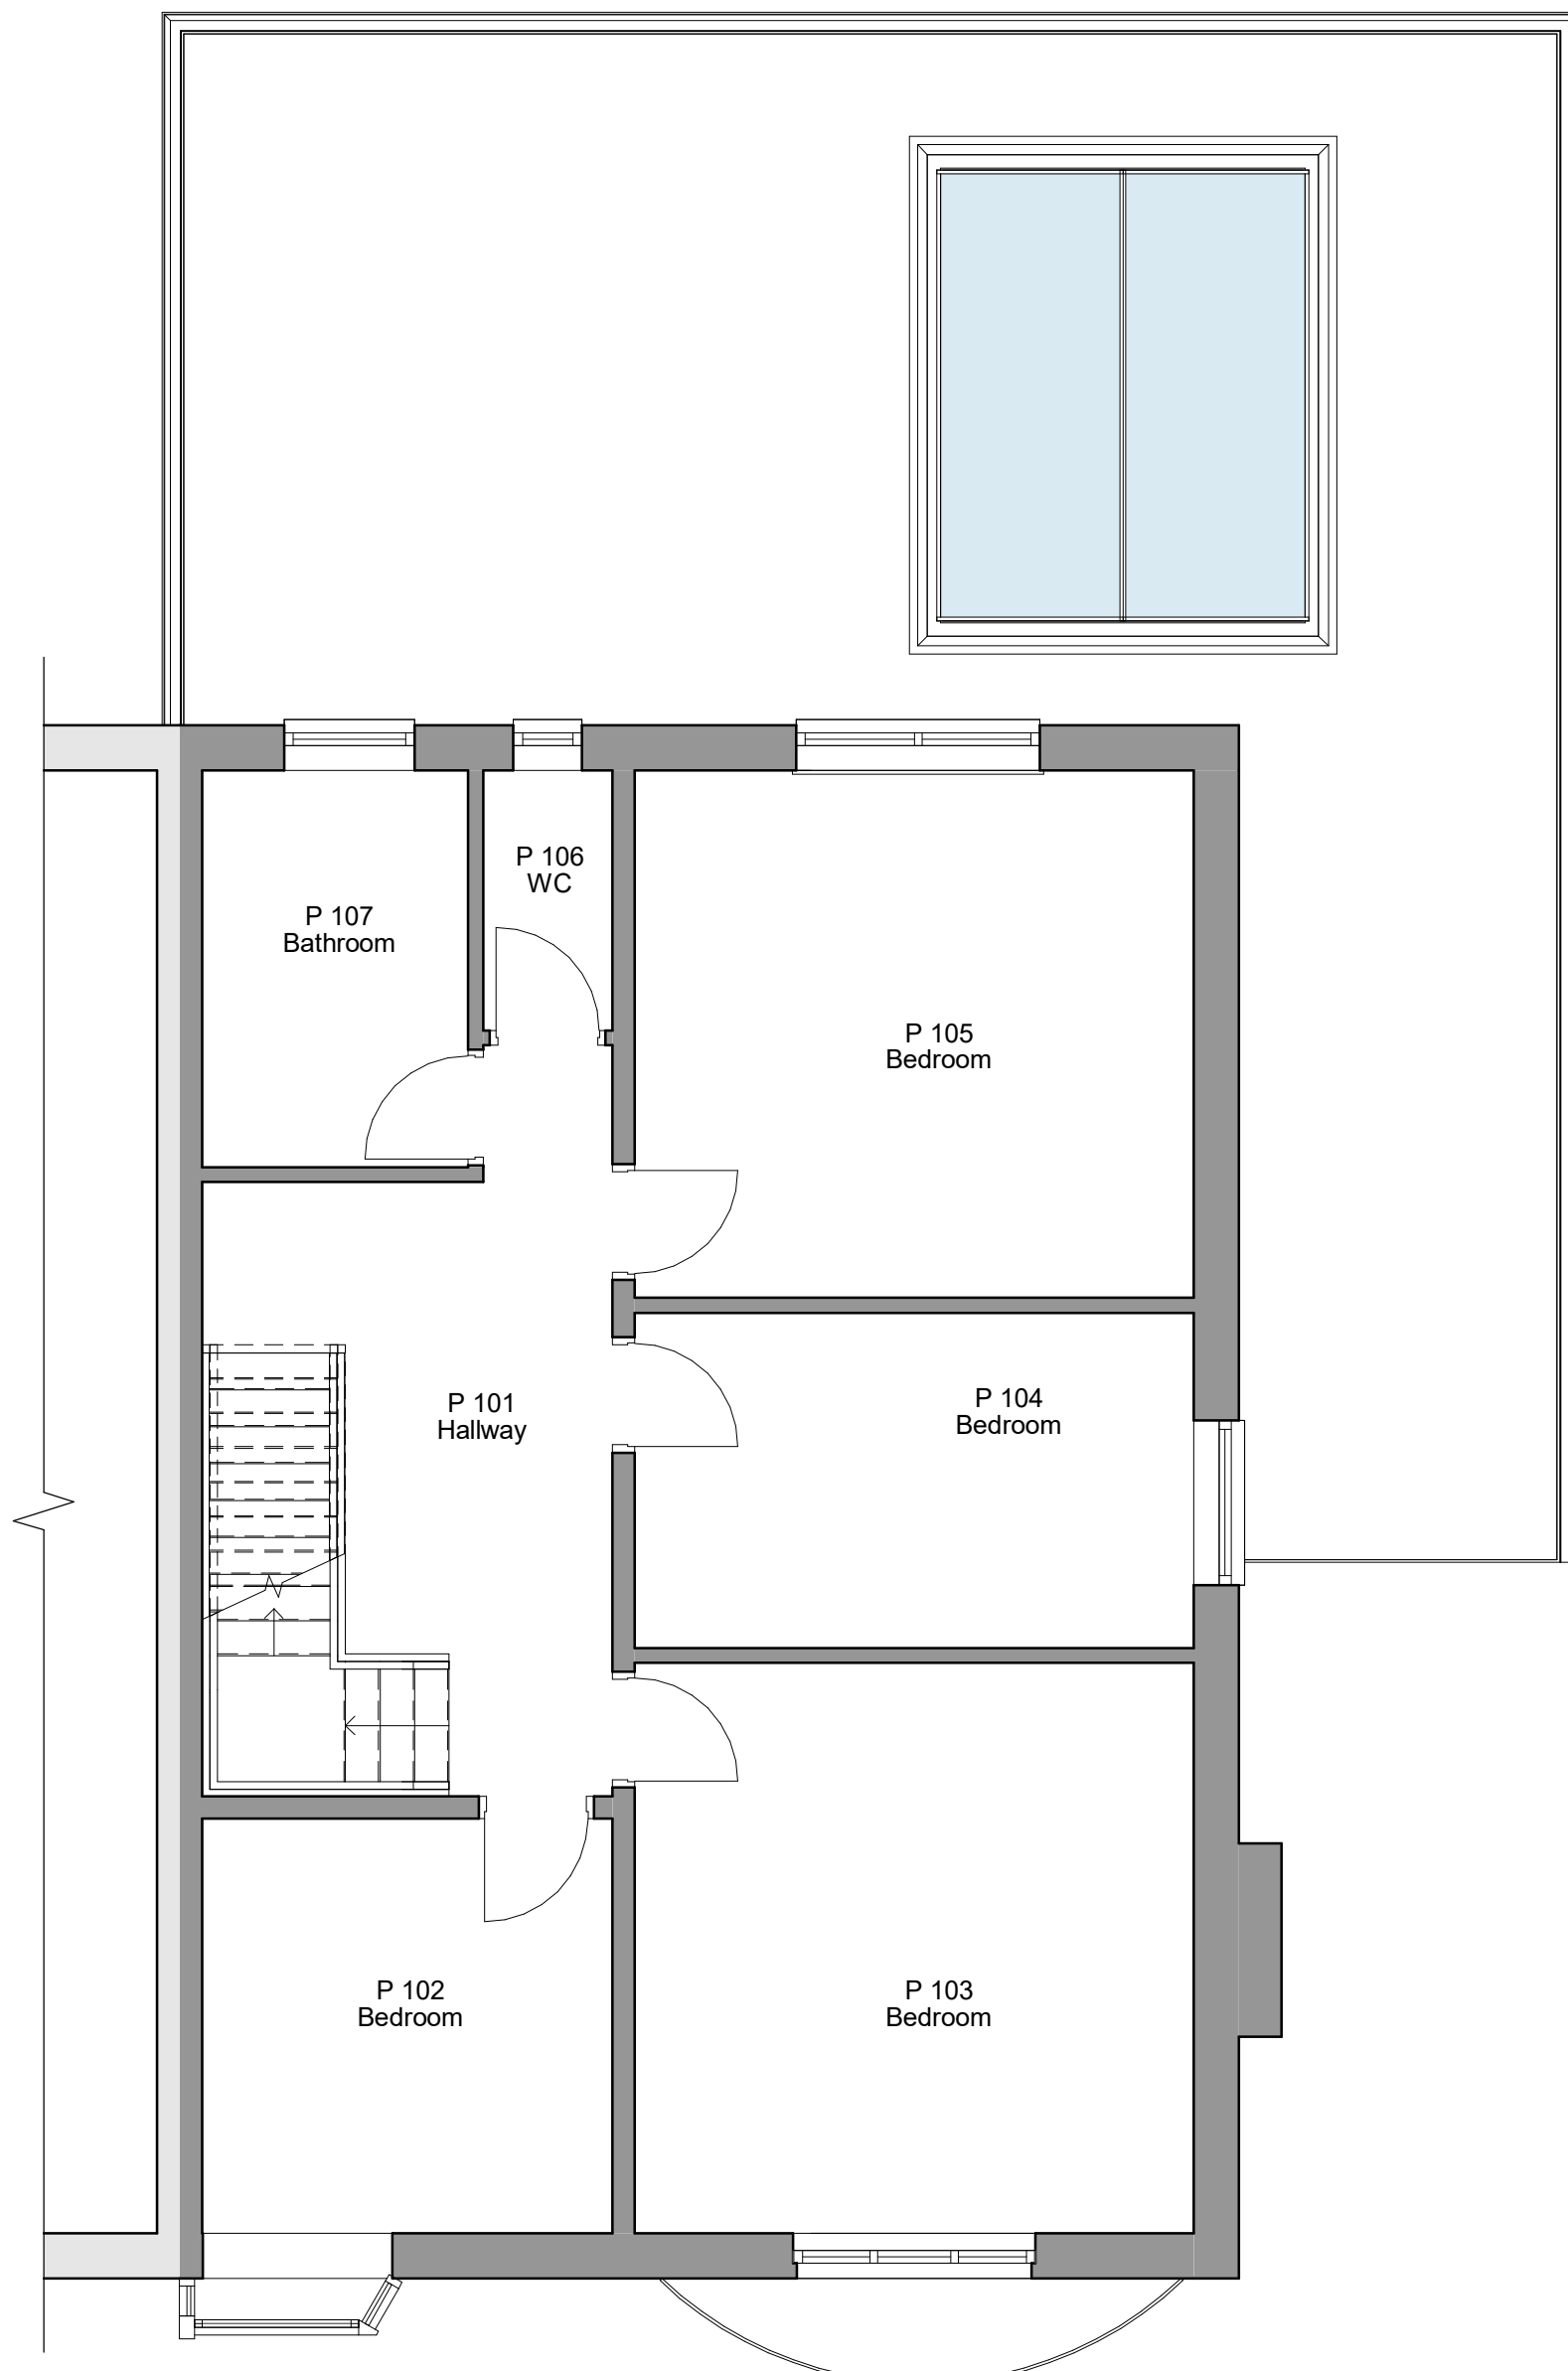
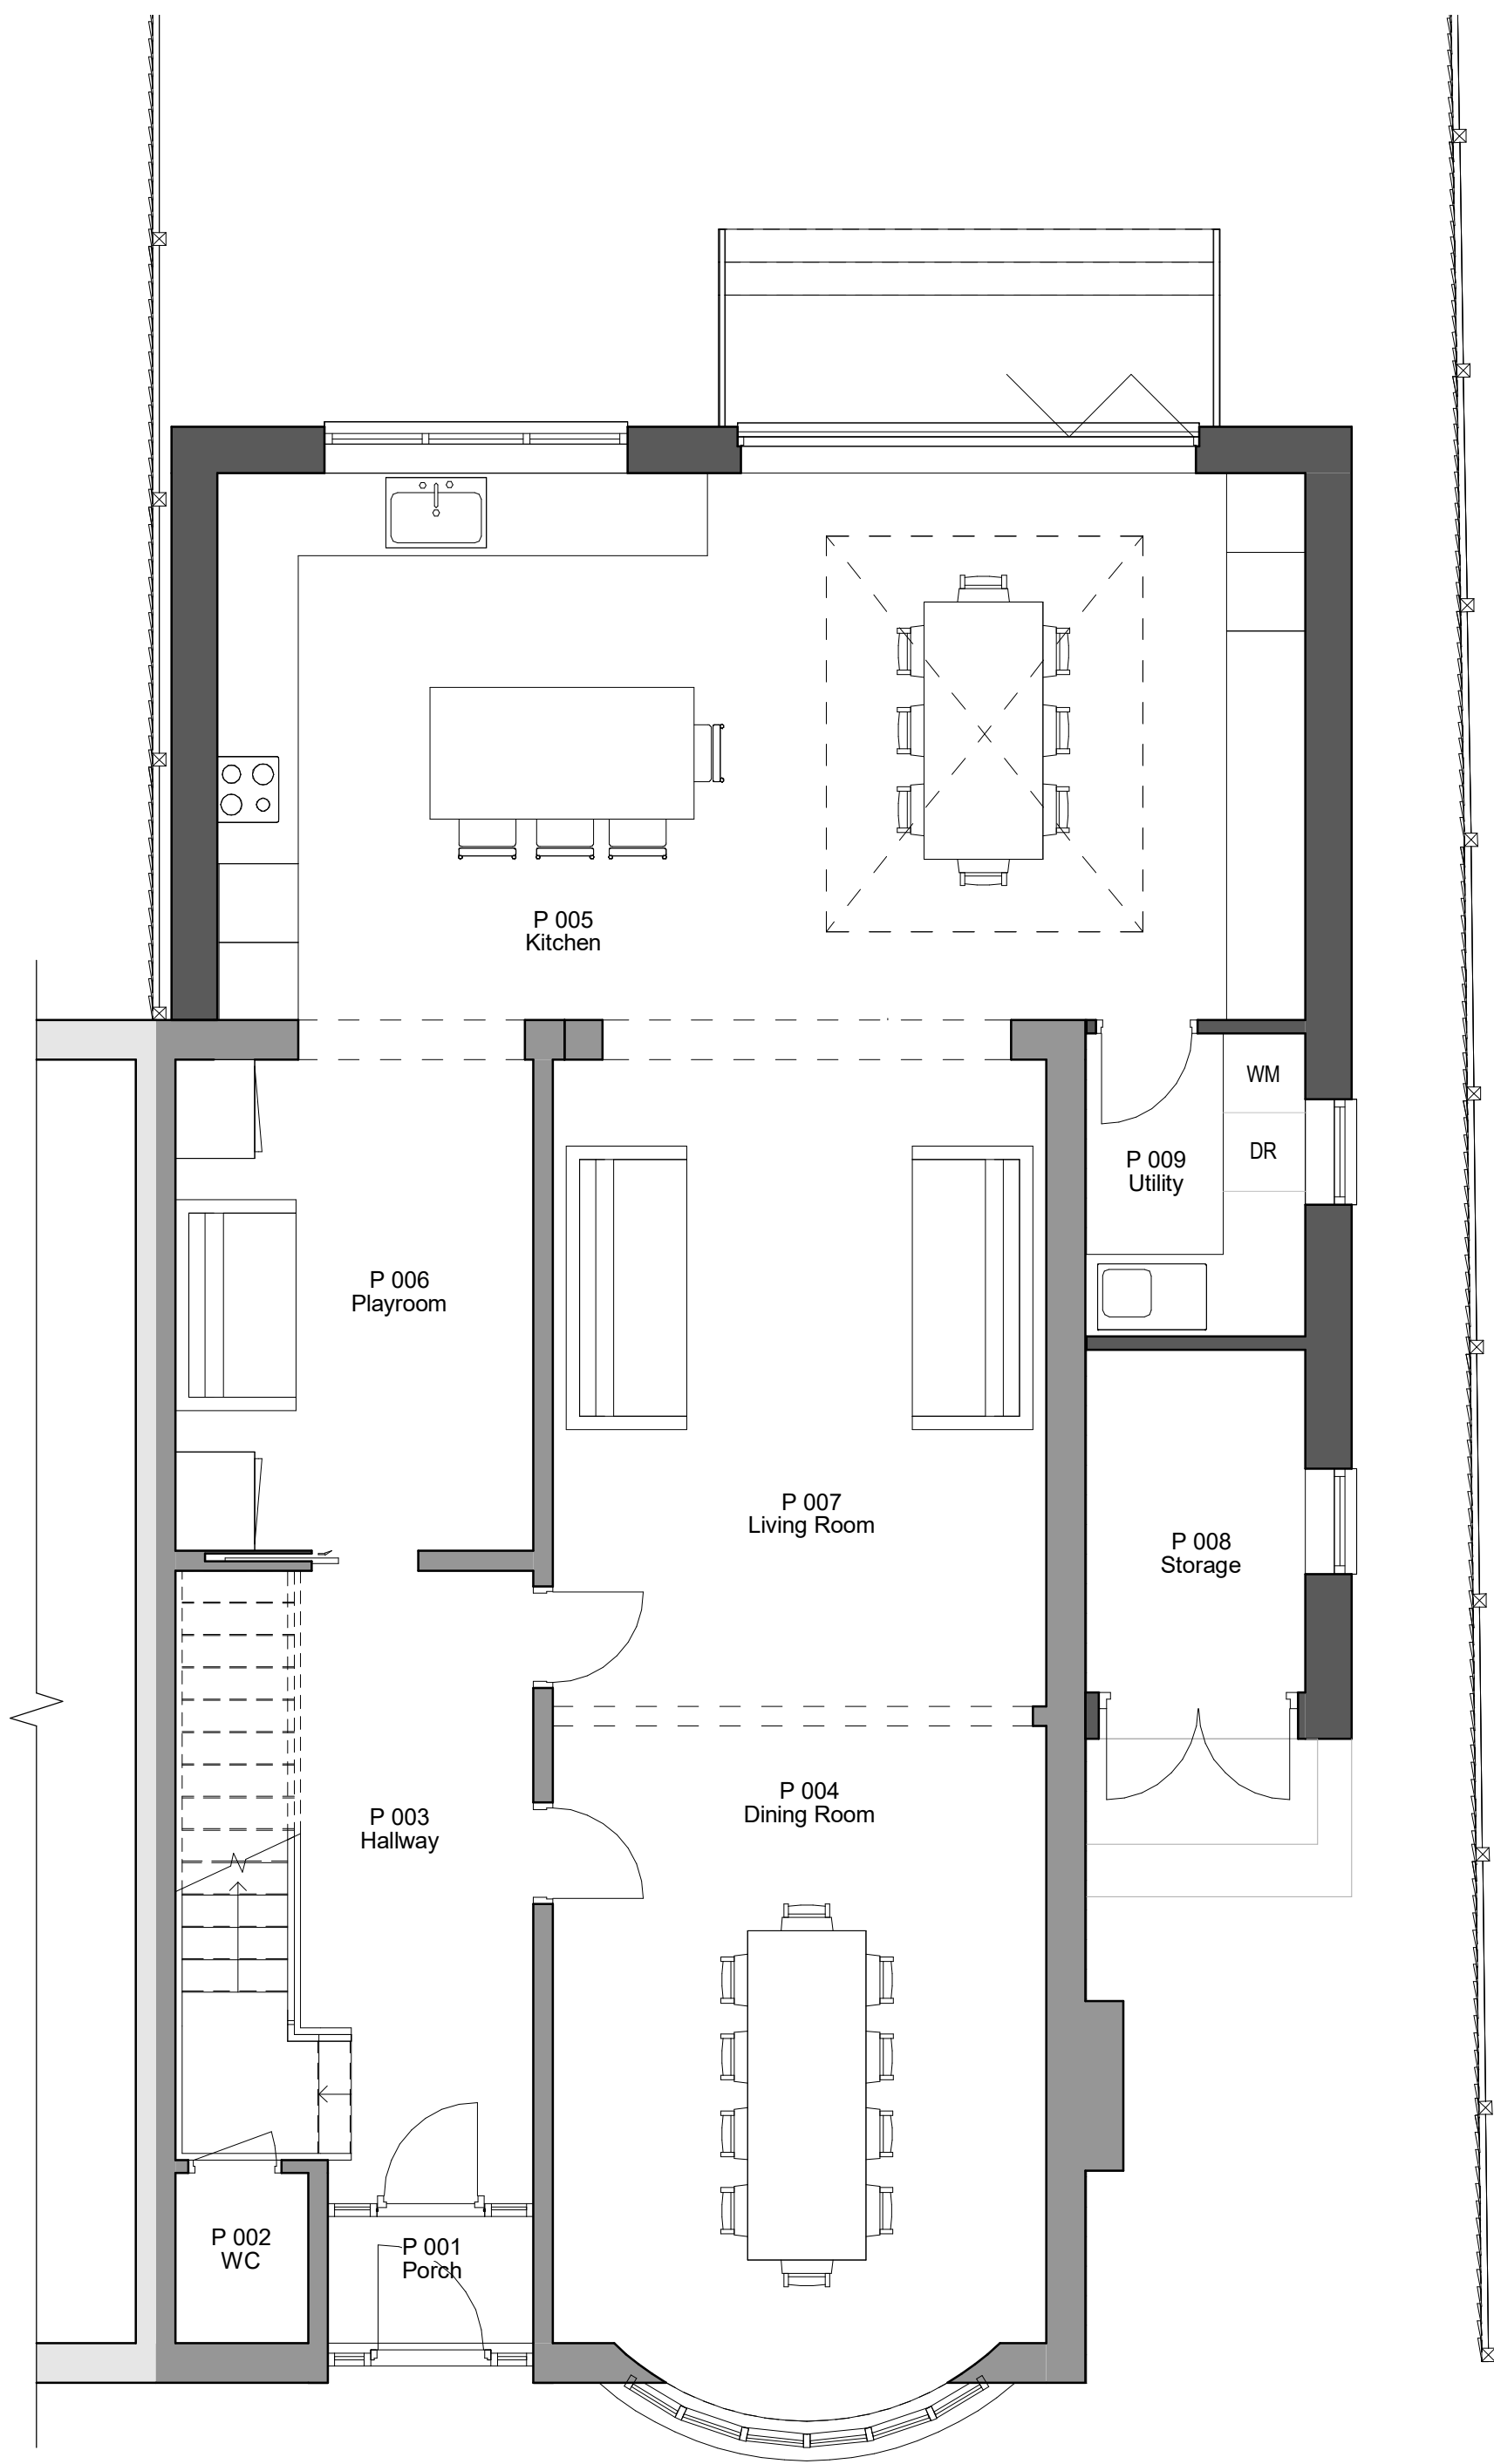
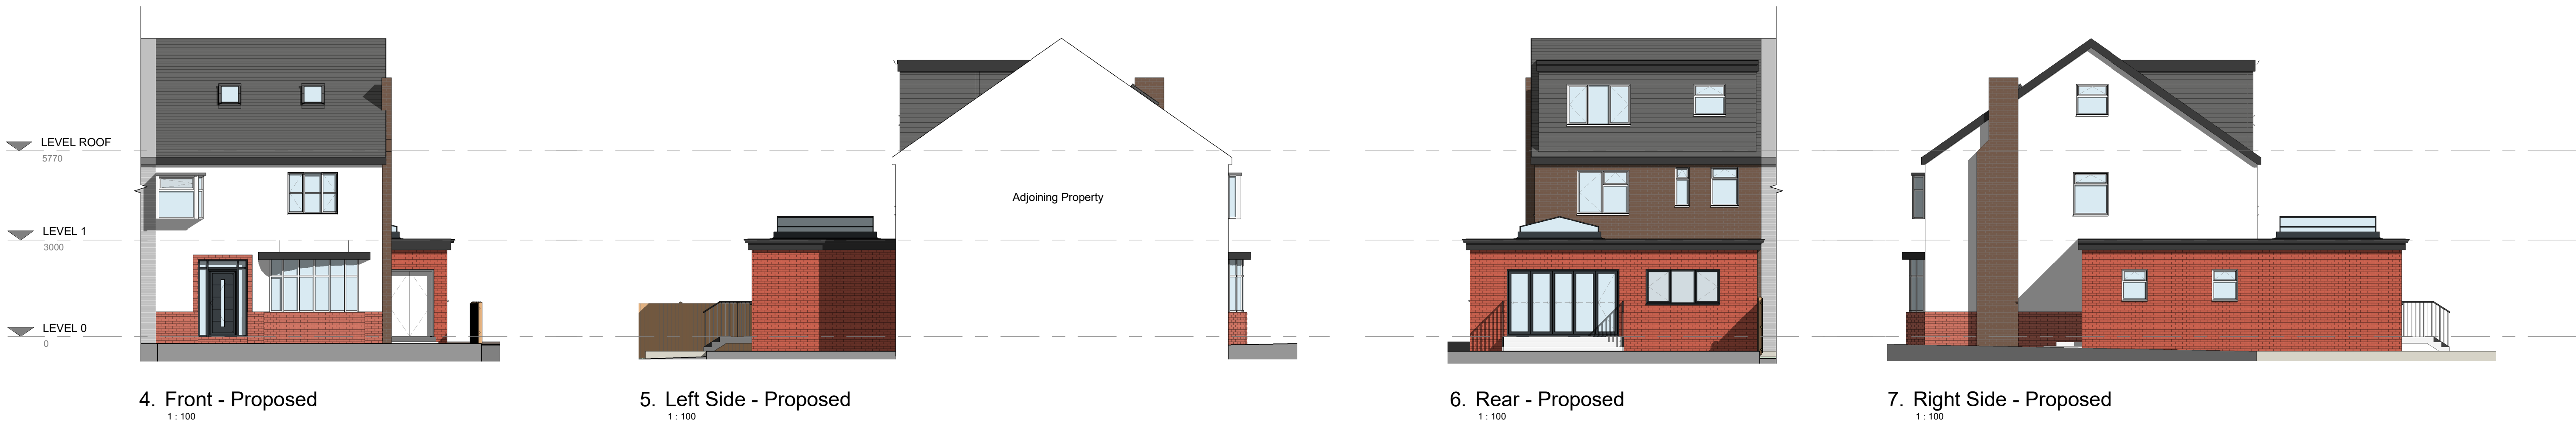


1	Layer amendment	DR	21-04-26
REV	DESCRIPTION	BY	DATE
		RADNOR ARCHITECTURE PLANNING & DESIGN	
office@radnorarchitecture.co.uk			
PROJECT			
6 Carlton Avenue			
PROJECT NO.		RA25030.	
CLIENT		M Taber	
DATE		11 SEP 2025	
DRAWN BY			
TITLE		Proposed Plans and Elevations	
SHEET NO.		REV.	
003.		1	
SCALE @ A1		As indicated	
NOTES			
© COPYRIGHT. ALL RIGHTS RESERVED. NO PART OF THIS PUBLICATION MAY BE REPRODUCED, EITHER WHOLLY OR IN PART, WITHOUT THE WRITTEN PERMISSION OF RADNOR ARCHITECTURE. THE DESIGN, AS DEVELOPED AND SET OUT HERE, IS A CONCEPTUAL DESIGN AND IS NOT A CONTRACT DOCUMENT. THE DESIGN IS NOT TO BE USED FOR ANY OTHER PURPOSE WITHOUT THE WRITTEN PERMISSION OF RADNOR ARCHITECTURE. 