




3. Front - Existing
1 : 100




4. Left Side - Existing
1 : 100




5. Rear - Existing
1 : 100

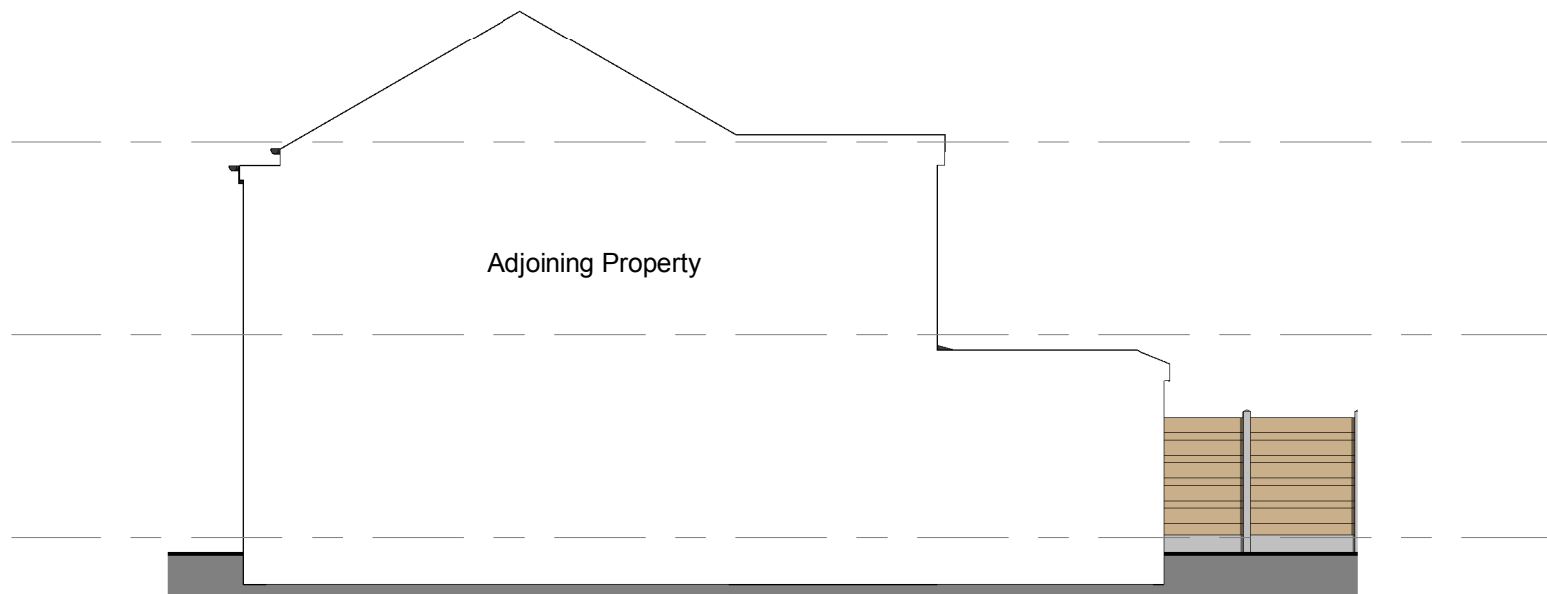


6. Right Side - Existing
1 : 100

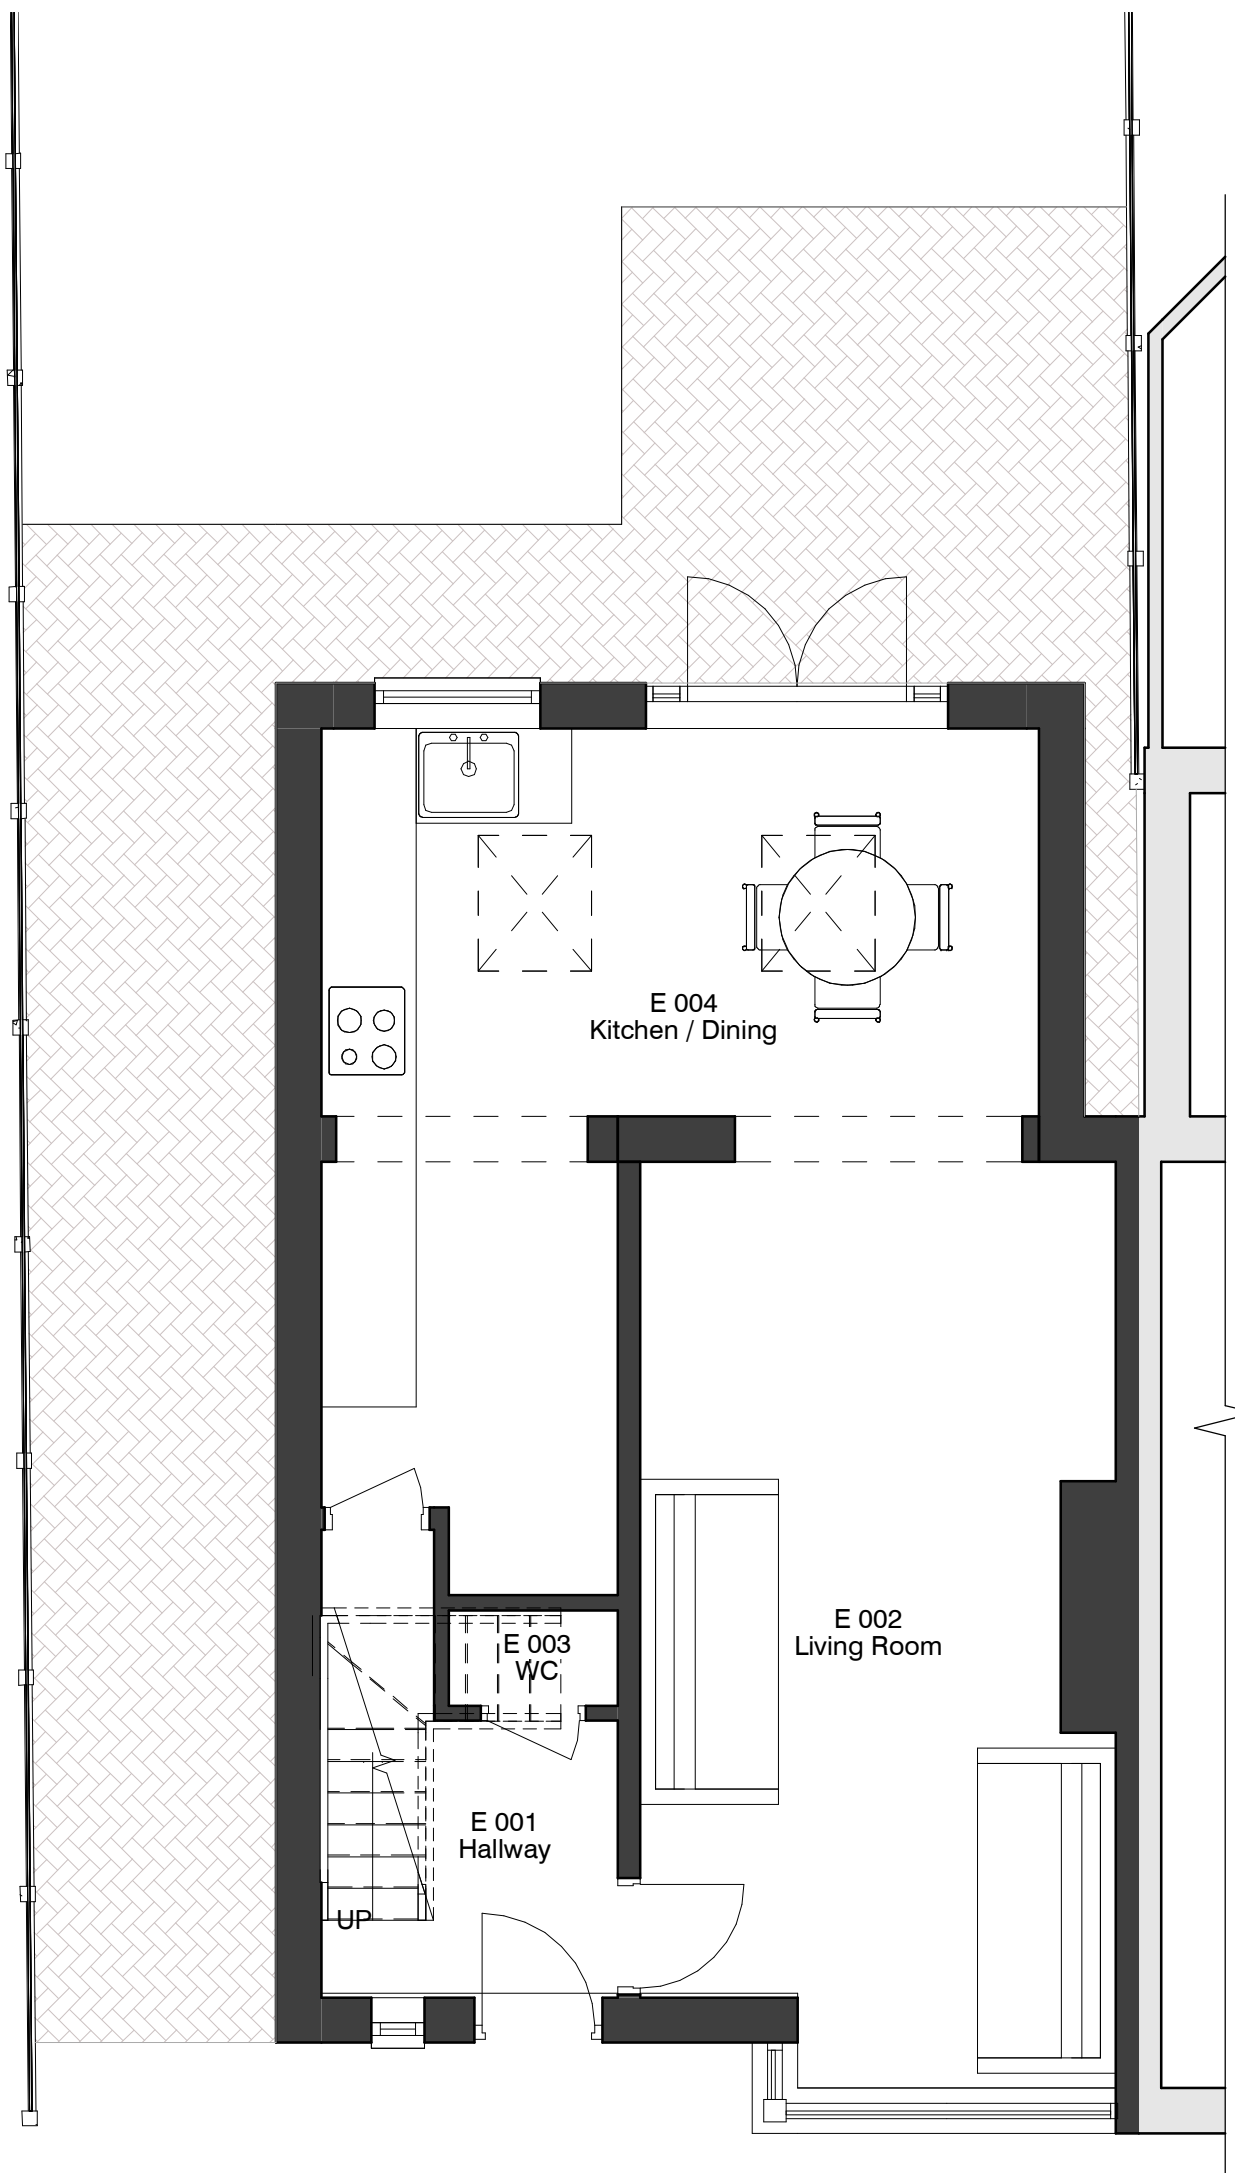

1. Level 0 - Existing
1 : 50

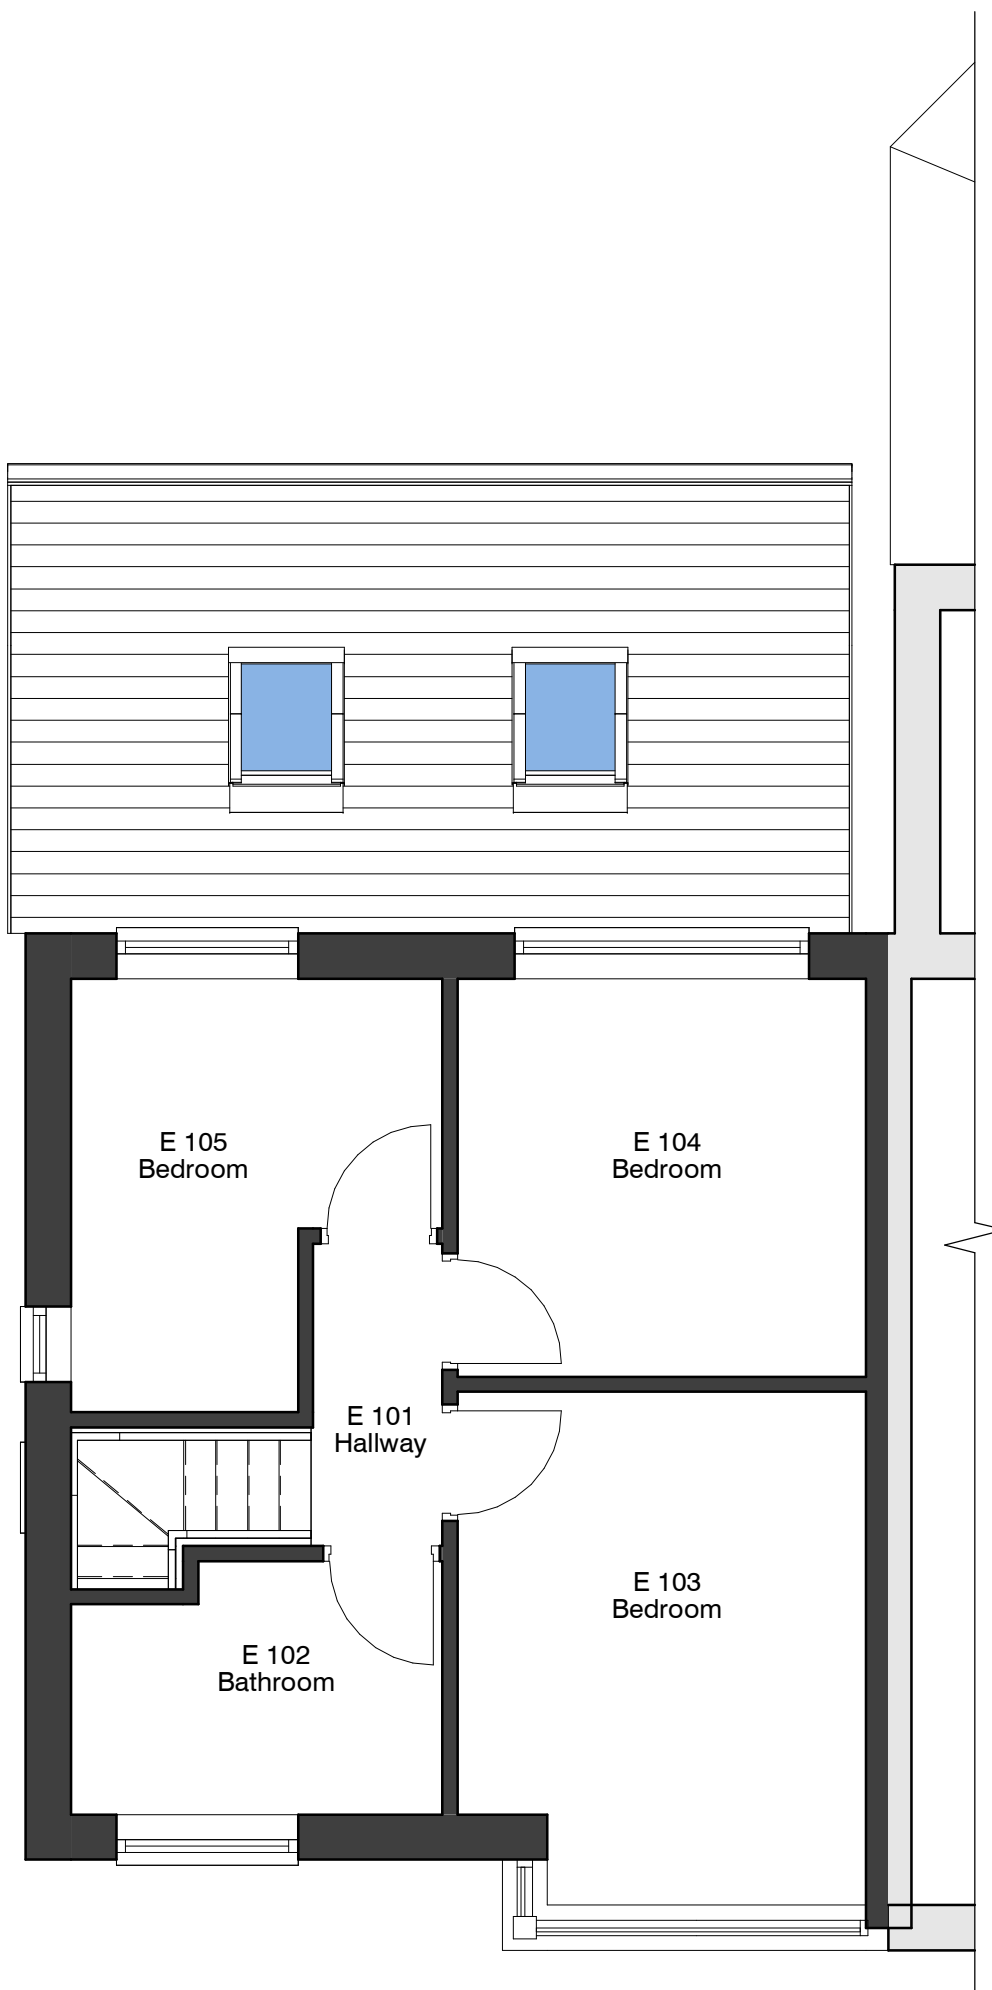

2. Level 1 - Existing
1 : 50

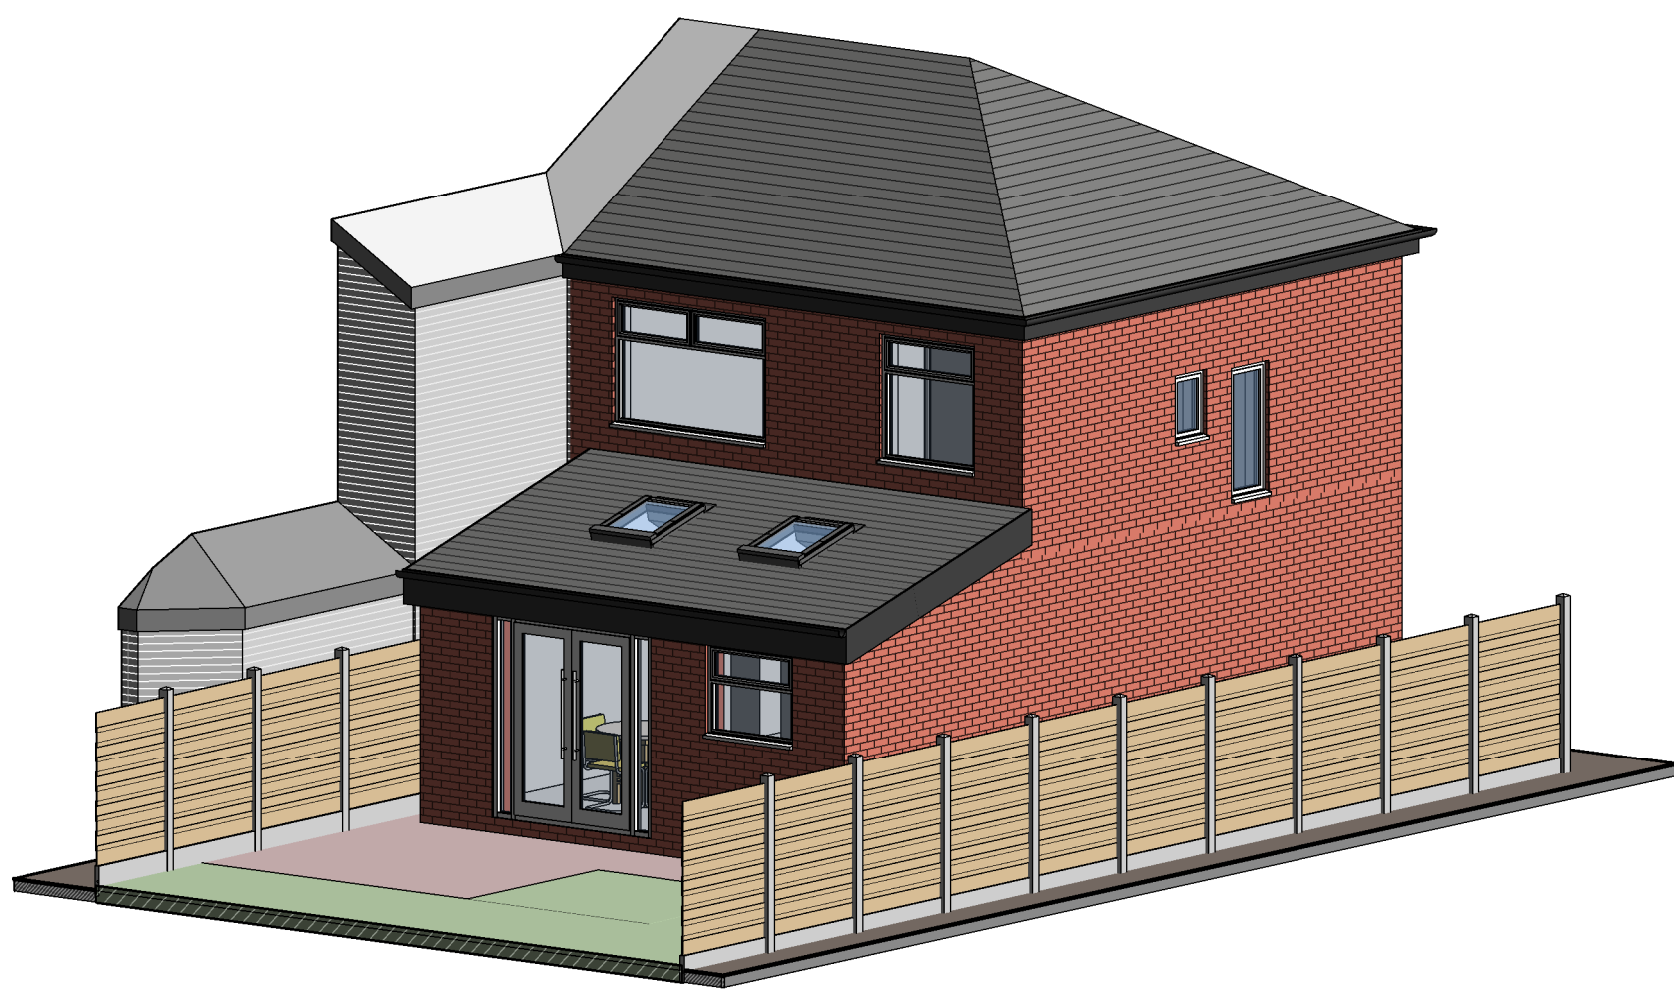

7. 3D Axo - Existing



REV	DESCRIPTION	BY	DATE
PROJECT			
14 Dovedale Avenue			
PROJECT NO.		23.002	
CLIENT		H Fletcher	
DATE		11/19/13	
DRAWN BY		Author	
TITLE		Existing Plans and Elevations	
SHEET NO.		REV.	
002.			
SCALE @ A3		As indicated	
NOTES			
© COPYRIGHT. ALL RIGHTS RESERVED. NO PART OF THIS PUBLICATION MAY BE REPRODUCED, EITHER WHOLLY OR IN PART, WITHOUT THE WRITTEN PERMISSION OF THE DESIGNER. ALL DIMENSIONS AND DETAILS SHOWN ARE TO BE TAKEN FROM THE DRAWING. THE DESIGNER ACCEPTS NO LIABILITY FOR ANY LOSS OR DAMAGE, INCLUDING BUT NOT LIMITED TO, LOSS OF PROFITS, LOSS OF BUSINESS, OR LOSS OF REVENUE, ARISING OUT OF THE USE OF THIS PUBLICATION. THE DESIGNER'S LIABILITY IS LIMITED TO THE AMOUNT OF THE FEE PAID FOR THE DESIGN SERVICES. 