




PROPOSED FRONT

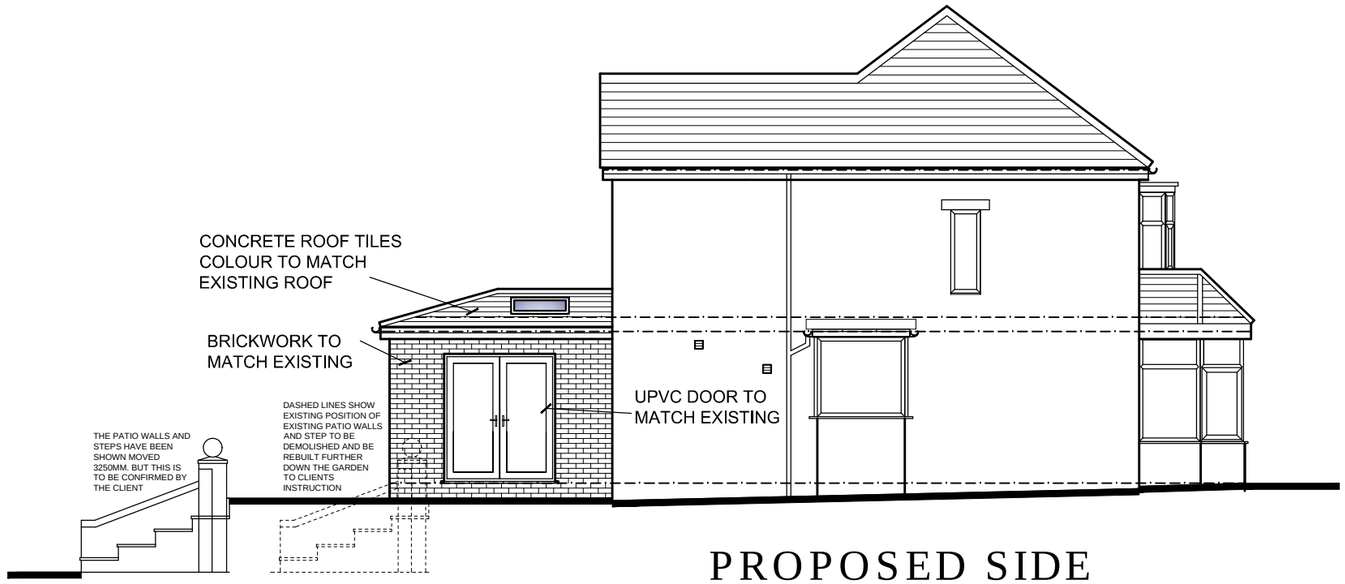

PROPOSED SIDE

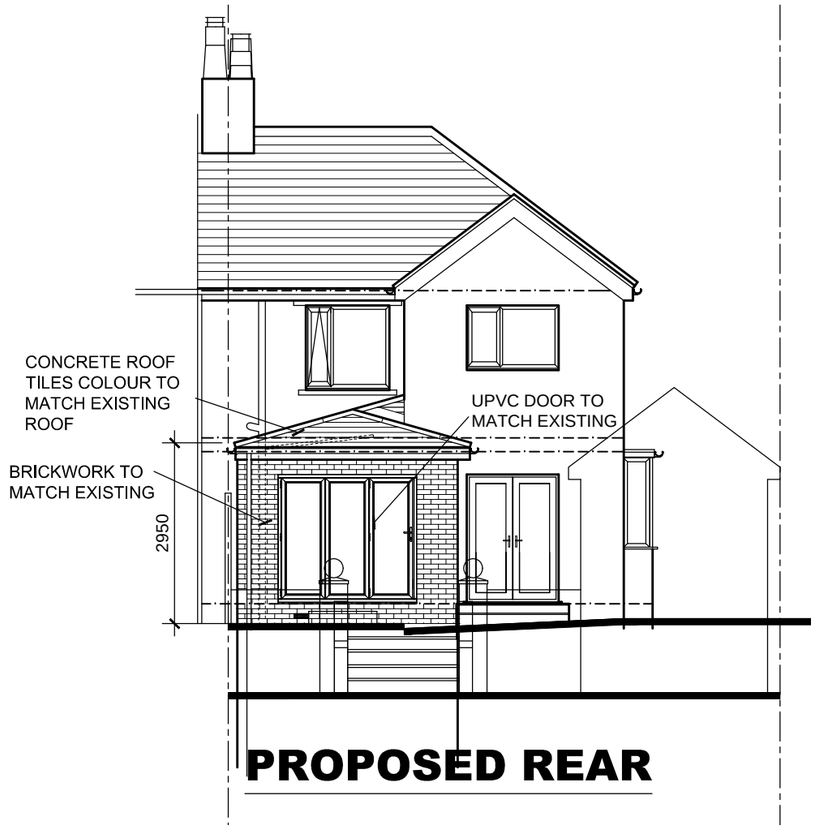

PROPOSED REAR

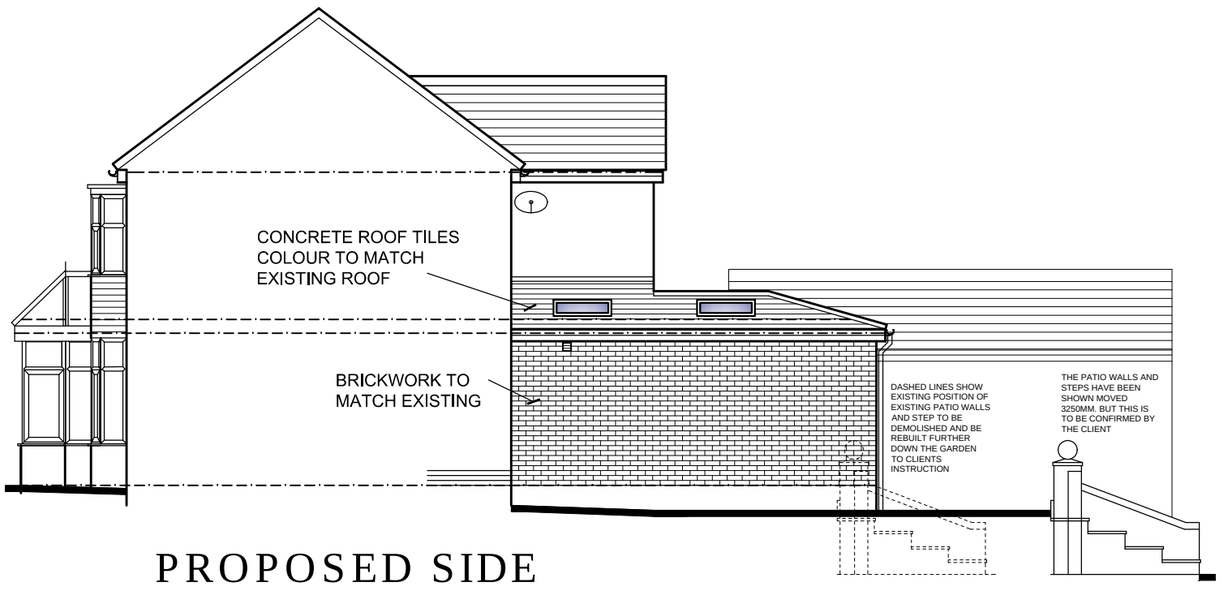

PROPOSED SIDE

METRES
0 1 2

SCALE 1:100

PLANNING

REV	DATE	AMENDMENTS	INT

Harry Jackson
Claraview
874 Bradshaw Road
Turton Nr. Bolton BL7 0HR
Mobile: 07931 321879 Email harryjacks@hotmail.com

CLIENT	Connor McKenzie -Wilde & Isabella Sivvery-Wilde
ADDRESS	530 Holcome Road Greenmount Bury BL8 4EJ
PROJECT	Single Storey Rear Extn.
TITLE	Proposed Elevations

DRAWING No.	6	REV	
SCALES	1:100	DATE	Sept 2026
DRAWN BY	BE	SHEET SIZE	A3
CHECKED BY	HJ	COPYRIGHT	©