



EXISTING FRONT

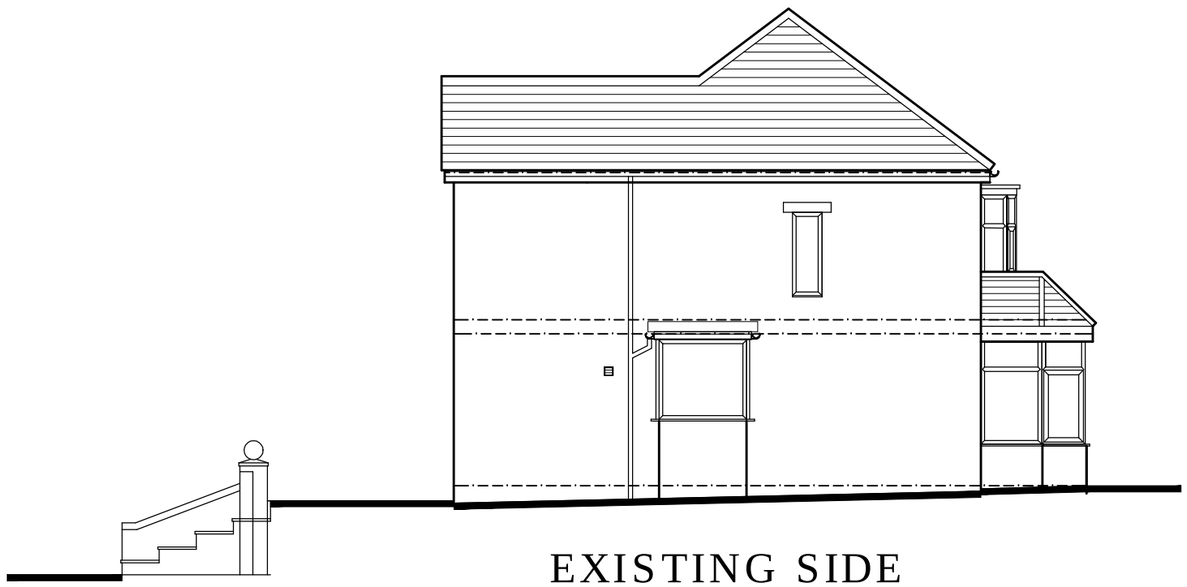

EXISTING SIDE



EXISTING REAR

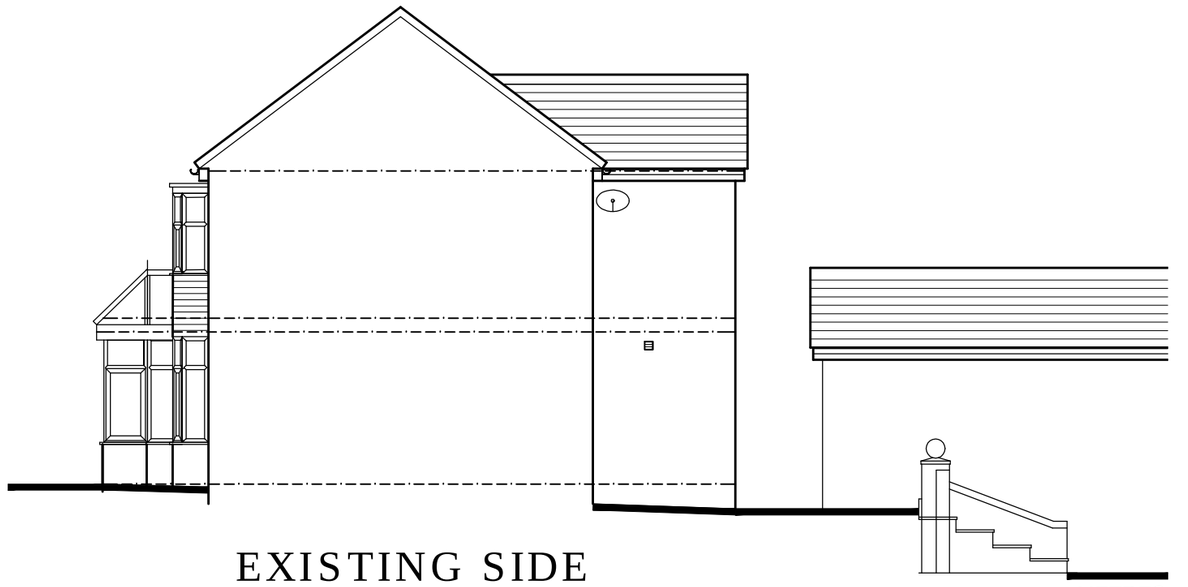

EXISTING SIDE

METRES

0 1 2

SCALE 1:100

PLANNING

REV	DATE	AMENDMENTS	INT

Harry Jackson
Claraview
874 Bradshaw Road
Turton Nr. Bolton BL7 0HR
Mobile: 07931 321879 Email harryjacks@hotmail.com

CLIENT Connor McKenzie -Wilde & Isabella Sivvery-Wilde

ADDRESS 530 Holcome Road
Greenmount Bury BL8 4EJ

PROJECT Single Storey Rear Extn.

TITLE Existing Elevations

DRAWING No.	3	REV	
SCALES	1:100	DATE	Sept 2026
DRAWN BY	BE	SHEET SIZE	A3
CHECKED BY	HJ	COPYRIGHT	©