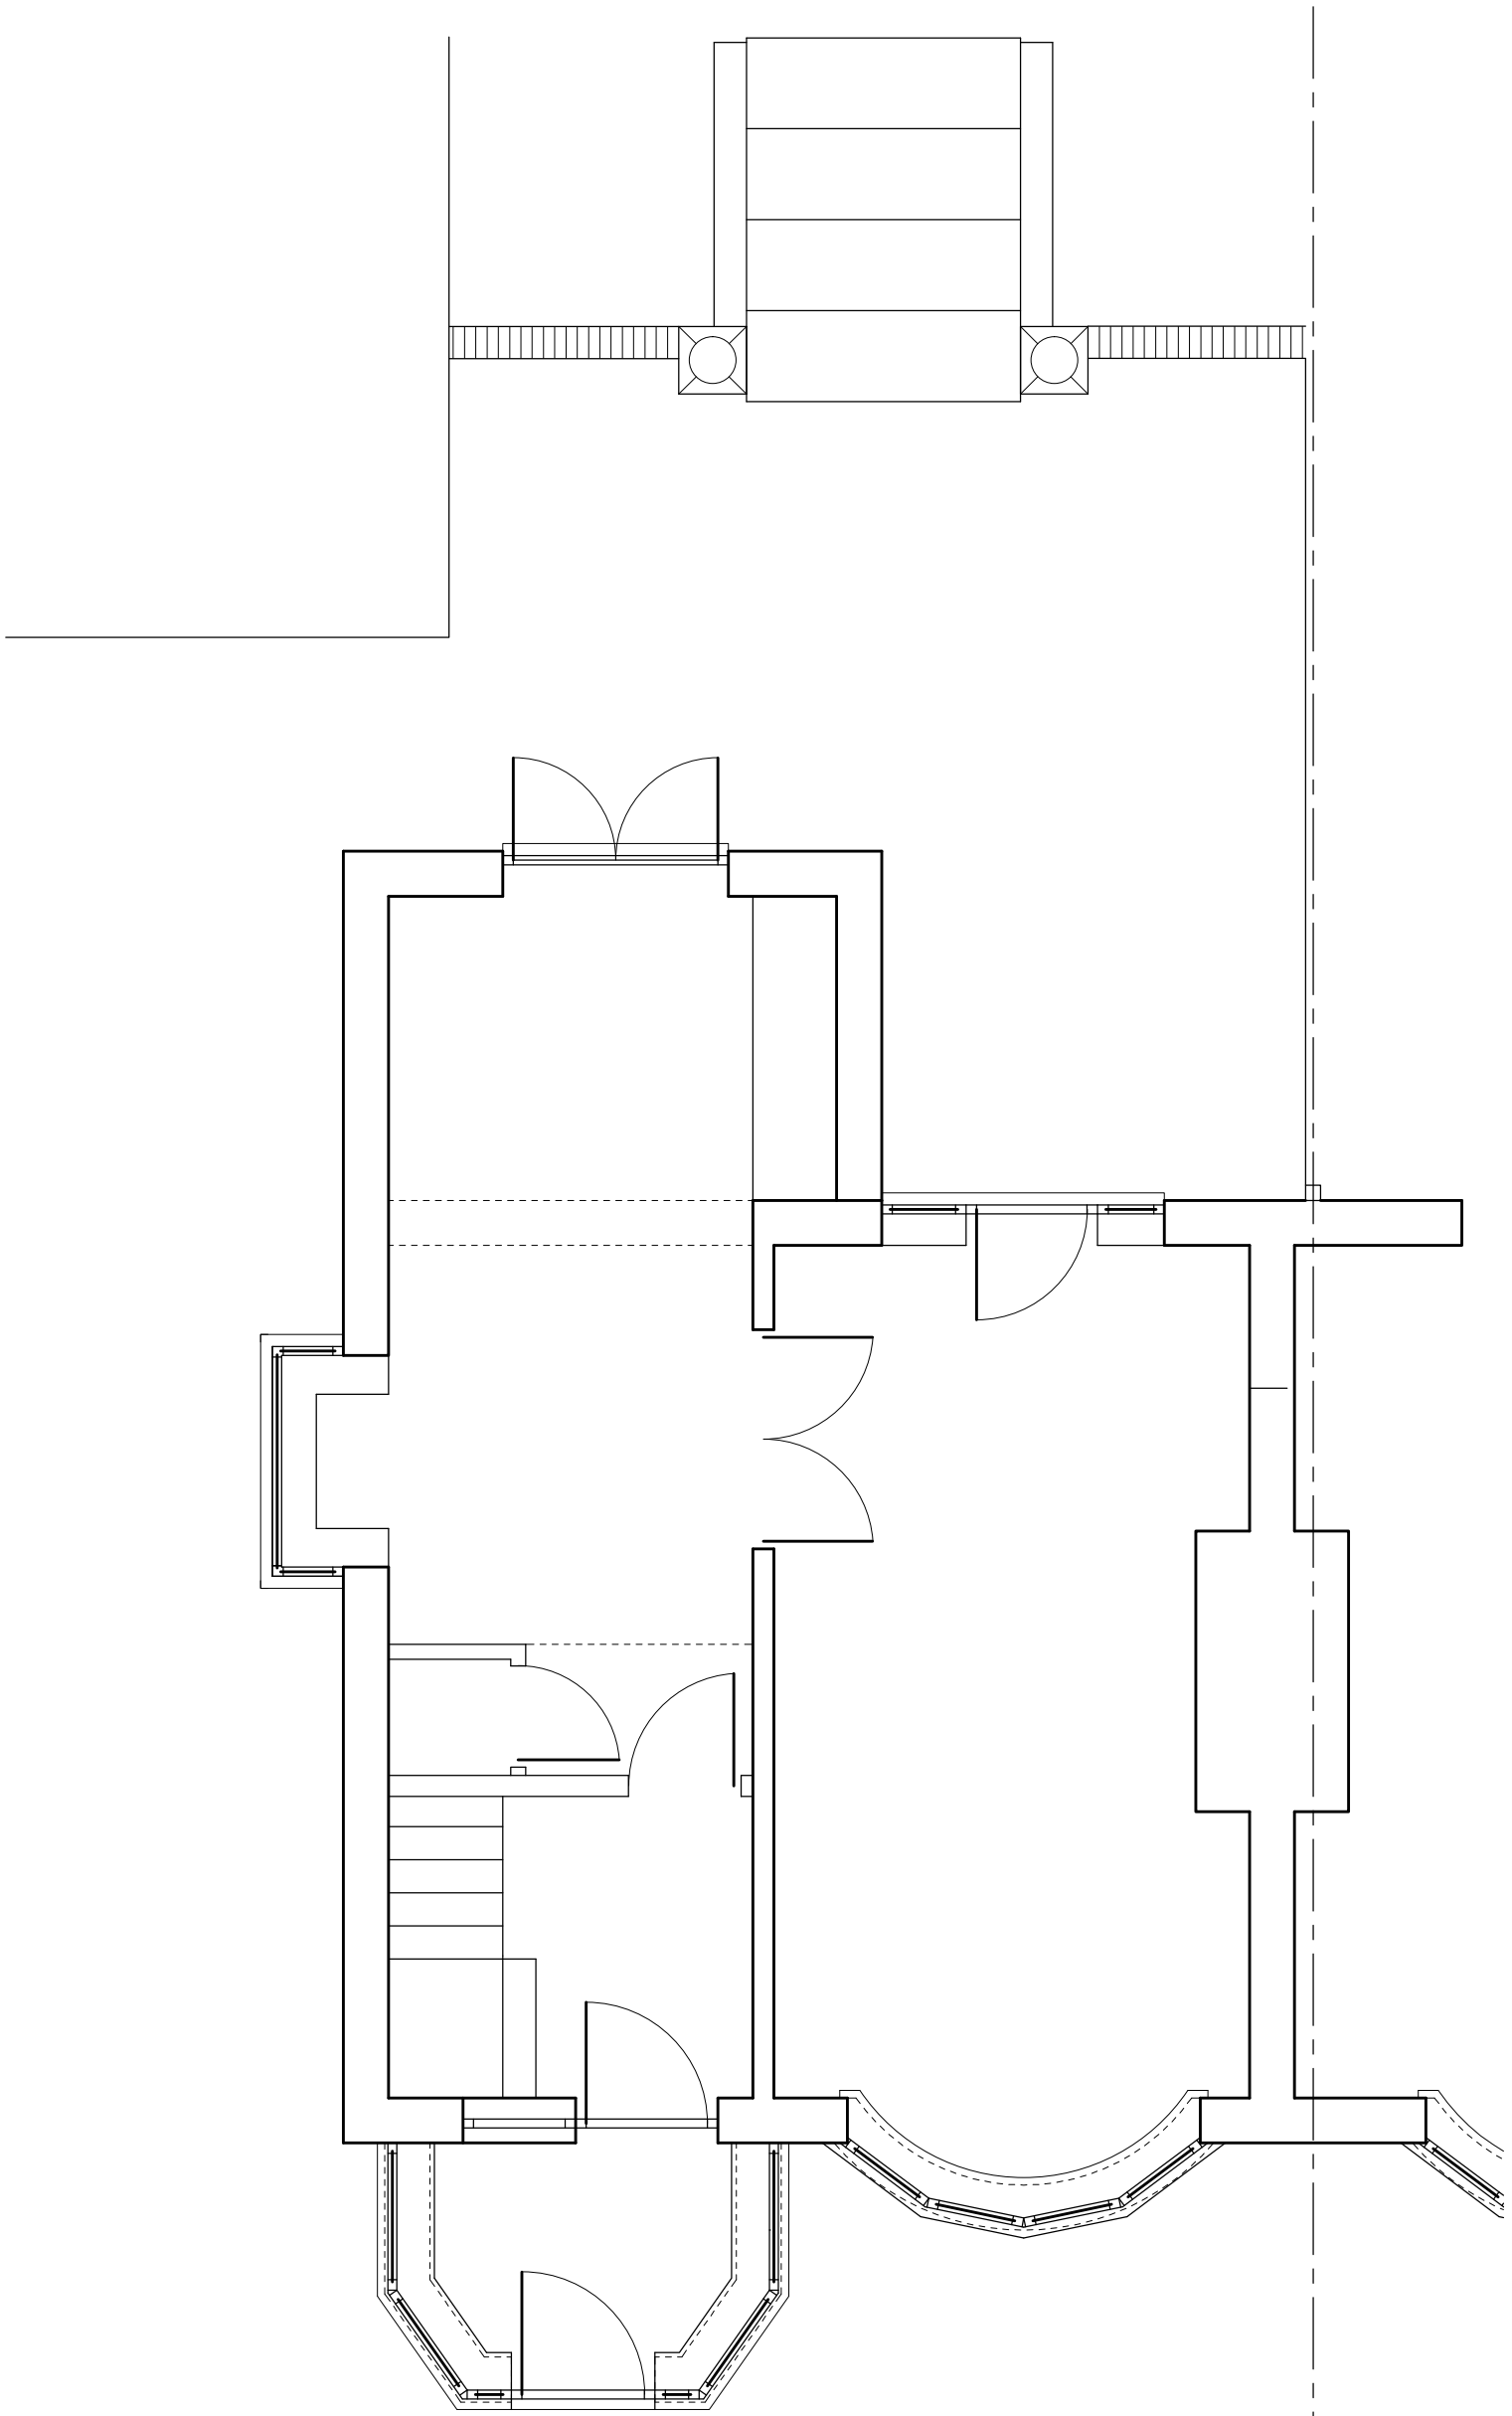


FRONT OF HOUSE

EXISTING G.F. PLAN

METRES

0 1 2

SCALE 1:50

PLANNING

REV	DATE	AMENDMENTS	INT

Harry Jackson
Claraview
874 Bradshaw Road
Turton Nr. Bolton BL7 0HR
Mobile: 07931 321879 Email harryjacks@hotmail.com

CLIENT Connor McKenzie -Wilde & Isabella Sivvery-Wilde

ADDRESS 530 Holcome Road
Greenmount Bury BL8 4EJ

PROJECT Single Storey Rear Extn.

TITLE Existing Ground Floor Plan

DRAWING No.	1	REV	
SCALES	1:50	DATE	Sept 2026
DRAWN BY	BE	SHEET SIZE	A3
CHECKED BY	HJ	COPYRIGHT	©