


PLANNING

REV.	DESCRIPTION	INTL.	CHK.	DATE
A	for client comment	MV	TW	14.10.21
B	planning issue	MV	TW	25.10.21

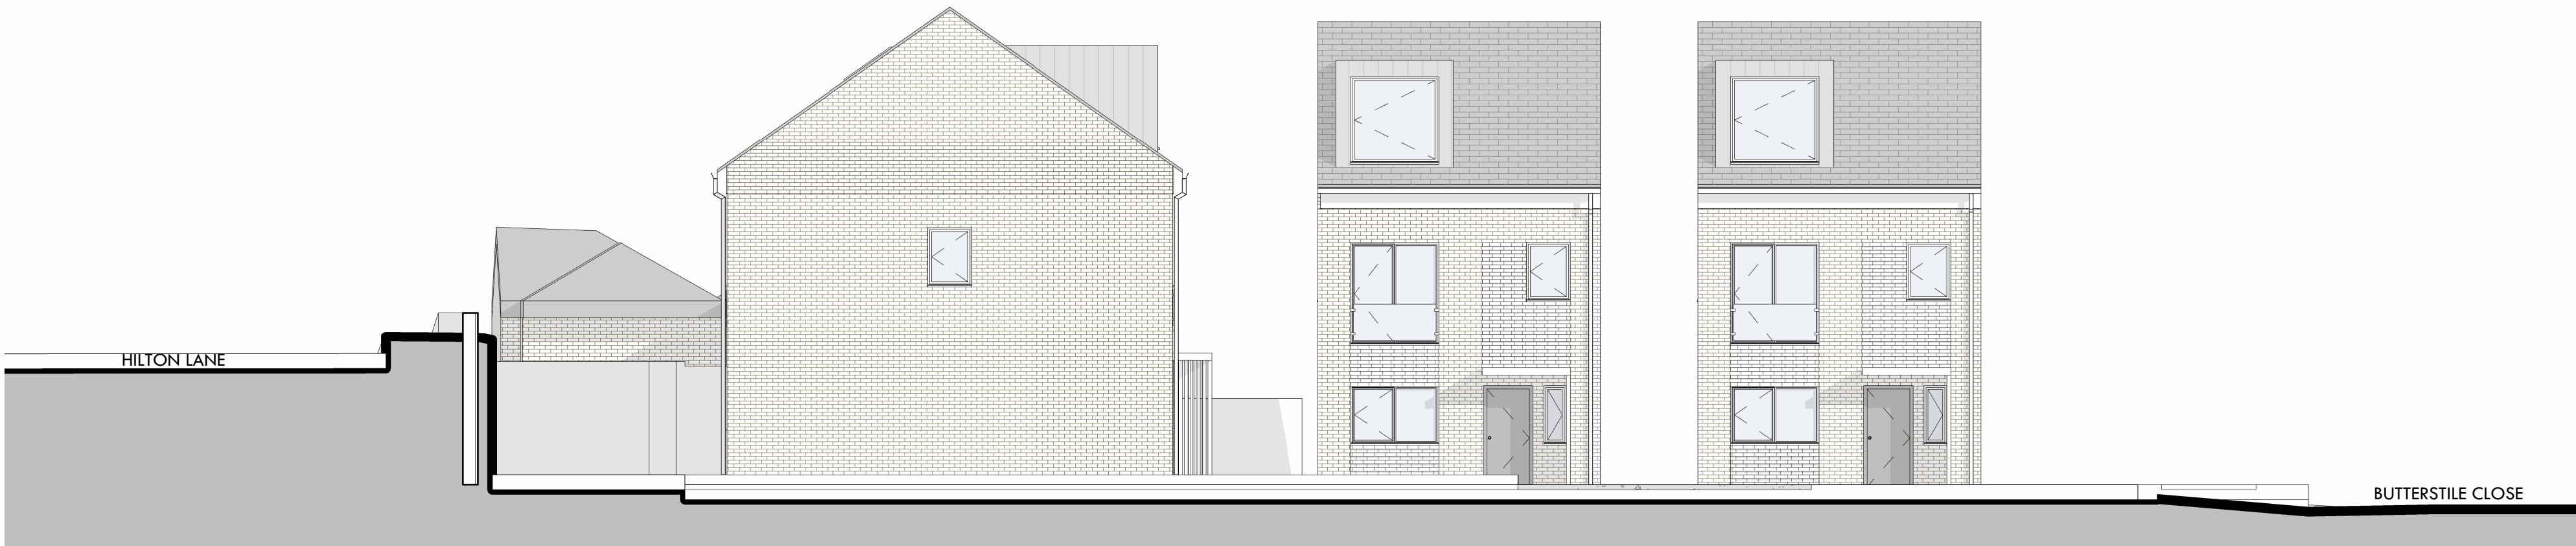

1 - Elevation North-West
1 : 100



2 - Elevation North-East
1 : 100



3 - Elevation South-East
1 : 100



4 - Elevation South-West
1 : 100

