



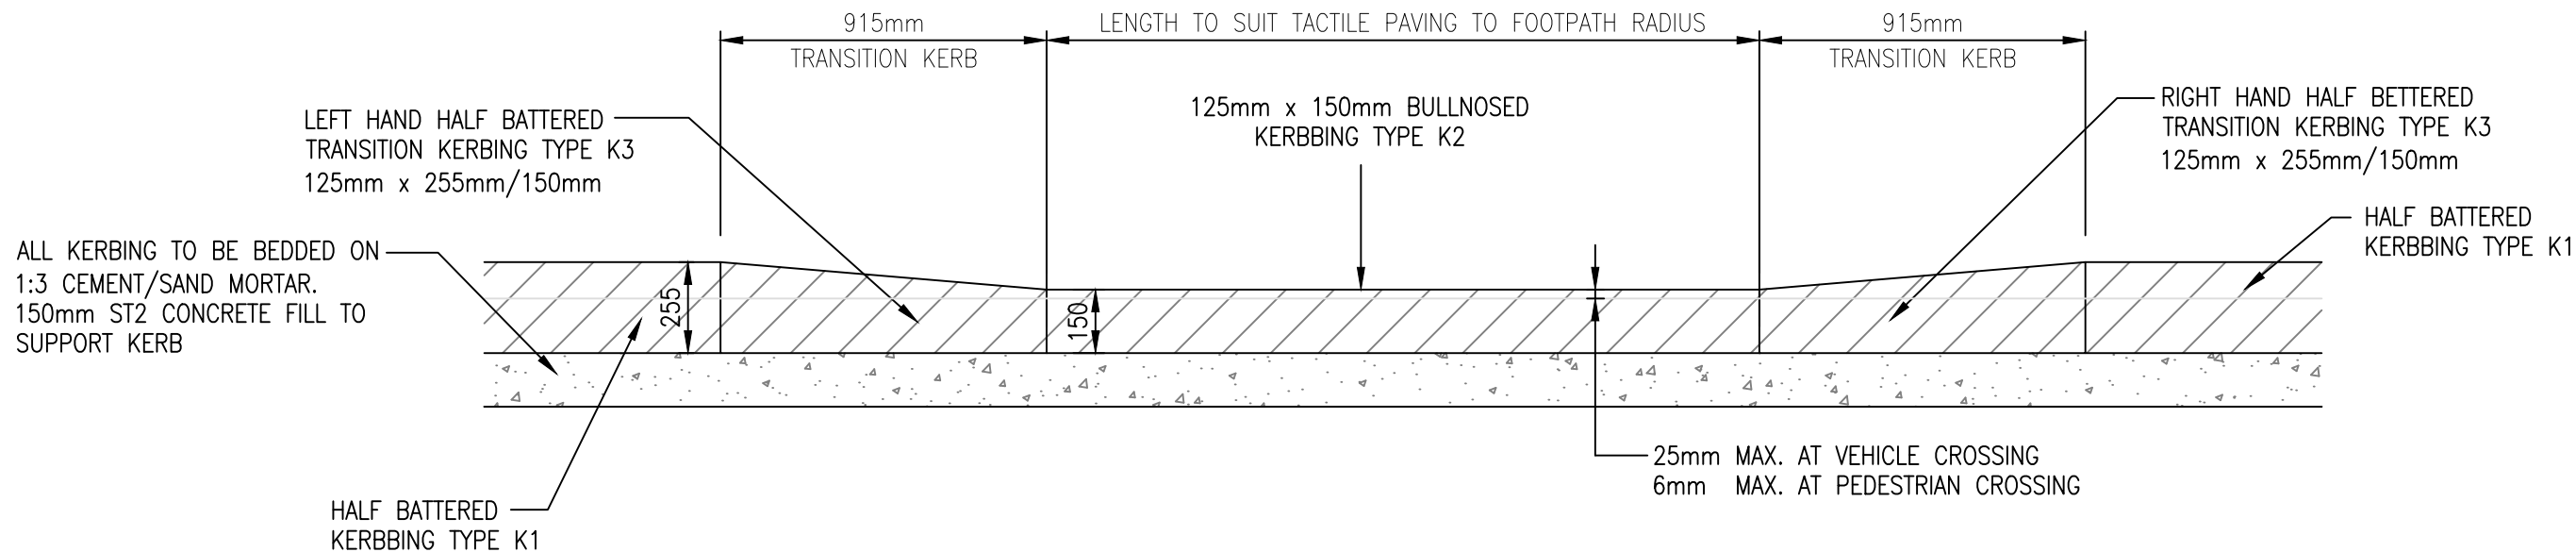

PEDESTRIAN/VEHICLE DROPPED KERB DETAIL  
SCALE 1:20

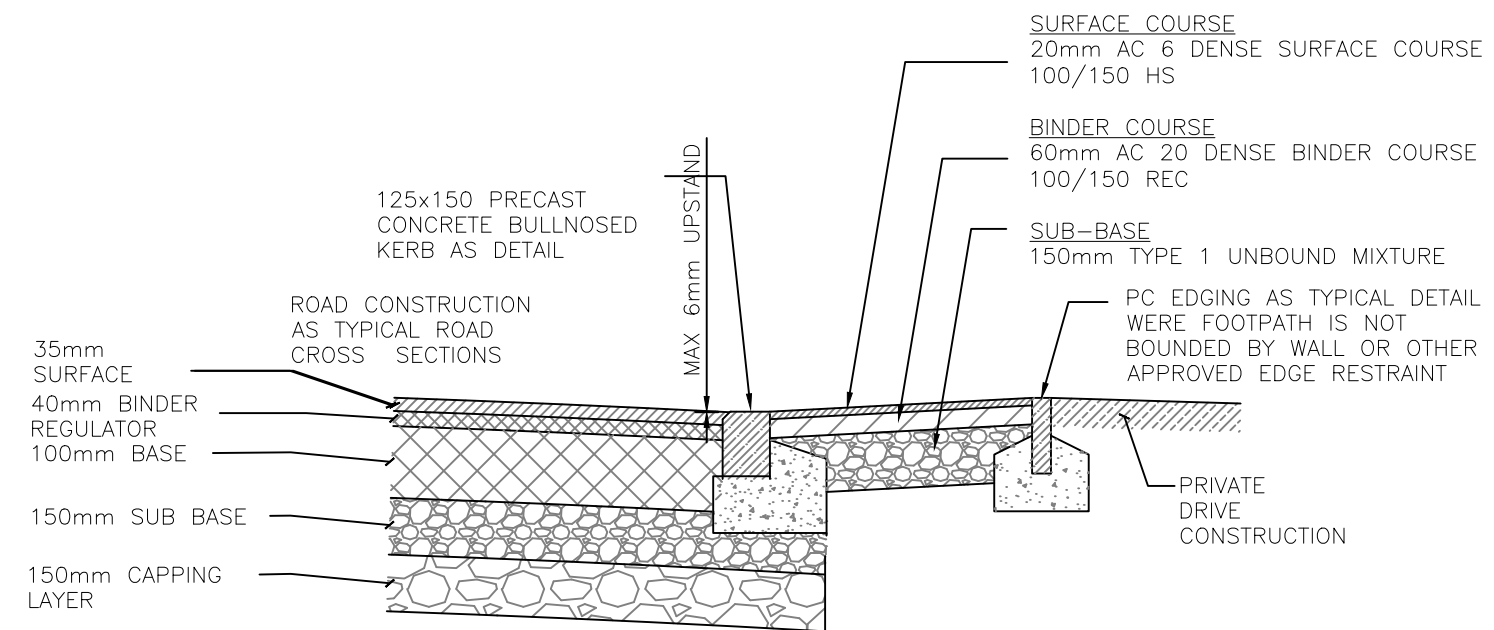

BULL NOSE KERB  
SCALE 1:20

|   |                                                                                        |                                                                       |                                            |                      |                   |            |
|---|----------------------------------------------------------------------------------------|-----------------------------------------------------------------------|--------------------------------------------|----------------------|-------------------|------------|
| <b>EDIFICE</b> Building Consultants Limited<br>email: nick@edificebc.co.uk mobile: 07917125231<br>Architecture Project Management Consultancy<br>All levels and dimensions must be checked on site by contractor prior to commencement of works. Any variations must be reported to Edifice BC Ltd.<br>All information hereon in is the copyright of Edifice BC Ltd. Copying in full or in part is forbidden without the written permission from Edifice BC Ltd. | <b>PROJECT</b><br>Proposed Development at:<br>40 Ferndale Avenue<br>Whitefield<br>Bury | <b>DRAWING TITLE</b><br>Proposed Dropped Kerb Details<br><br>Planning | <b>CLIENT</b><br>Mr J Bowden and Ms D Davy | <b>DATE</b> Oct '22  | <b>DRAWING No</b> | <b>REV</b> |
|   |                                                                                        |                                                                       |                                            | <b>DRAWN BY</b> NH   | 810-D01           |            |
|   |                                                                                        |                                                                       |                                            | <b>SCALE</b> 1:20@A3 |                   |            |