
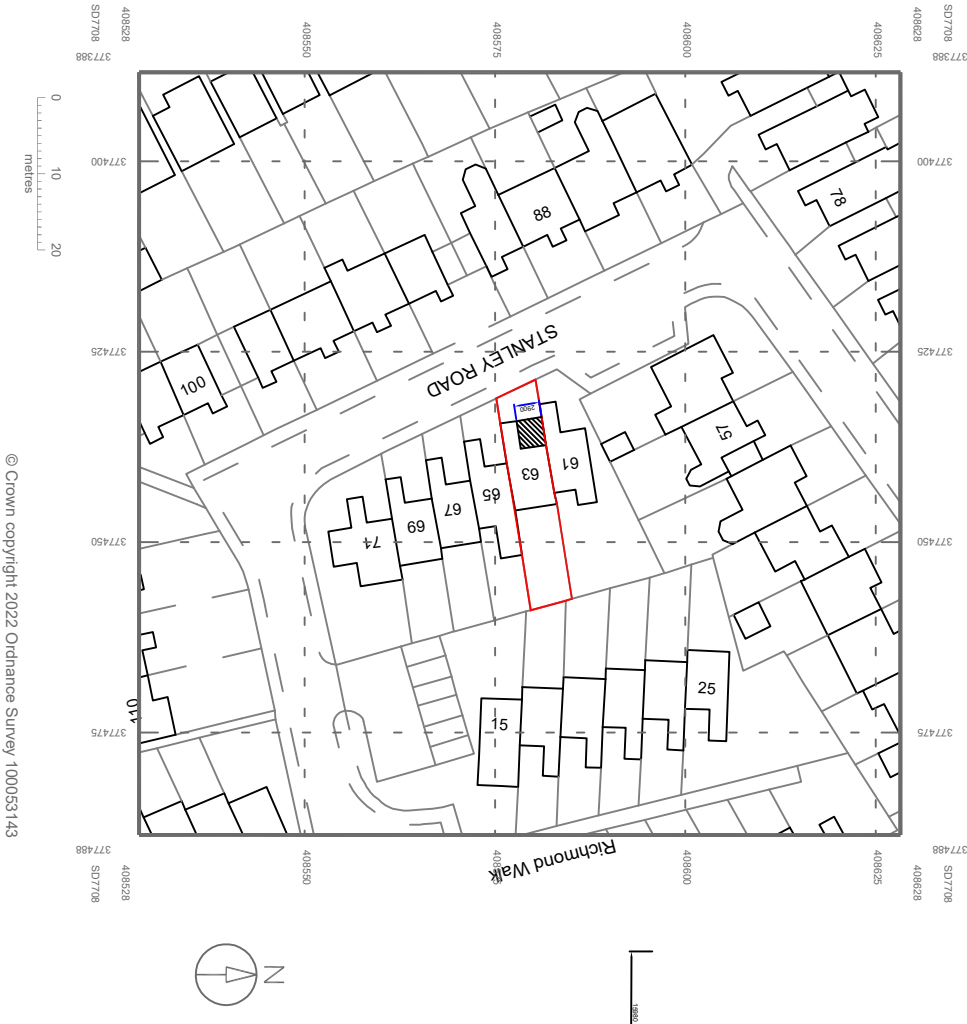


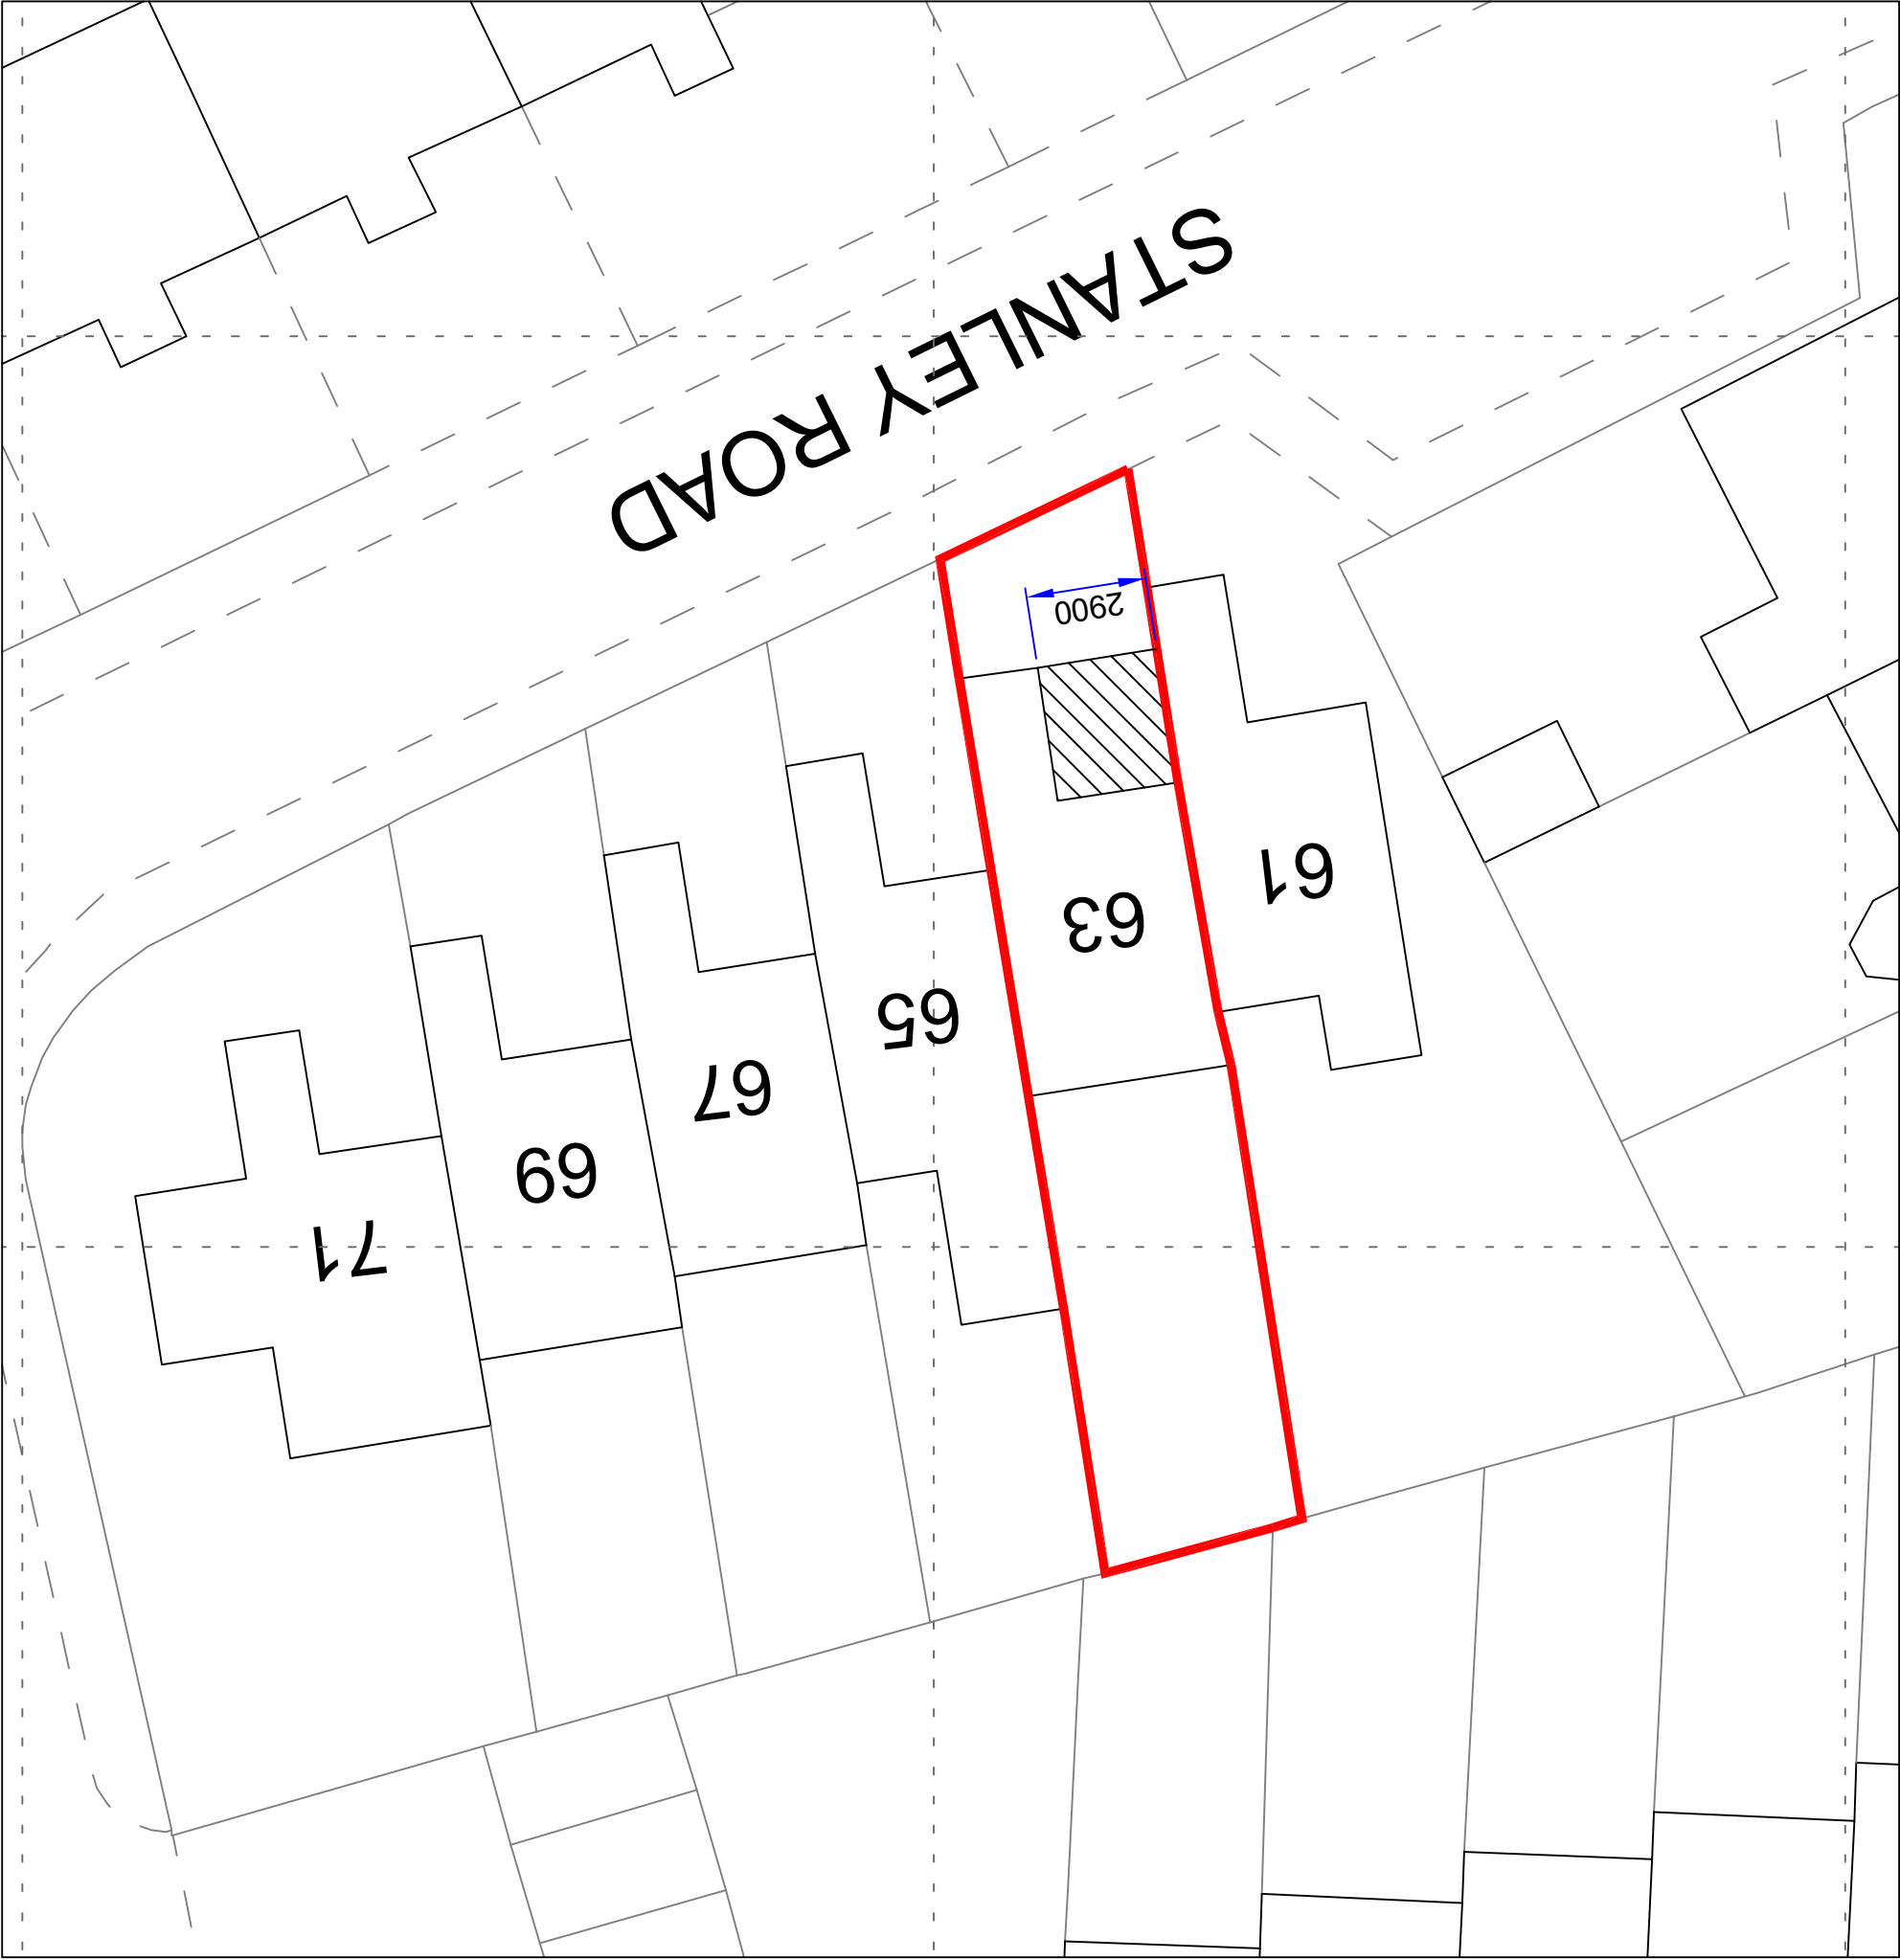

LOCATION PLAN (1:1000)

SITE PLAN (1:200)