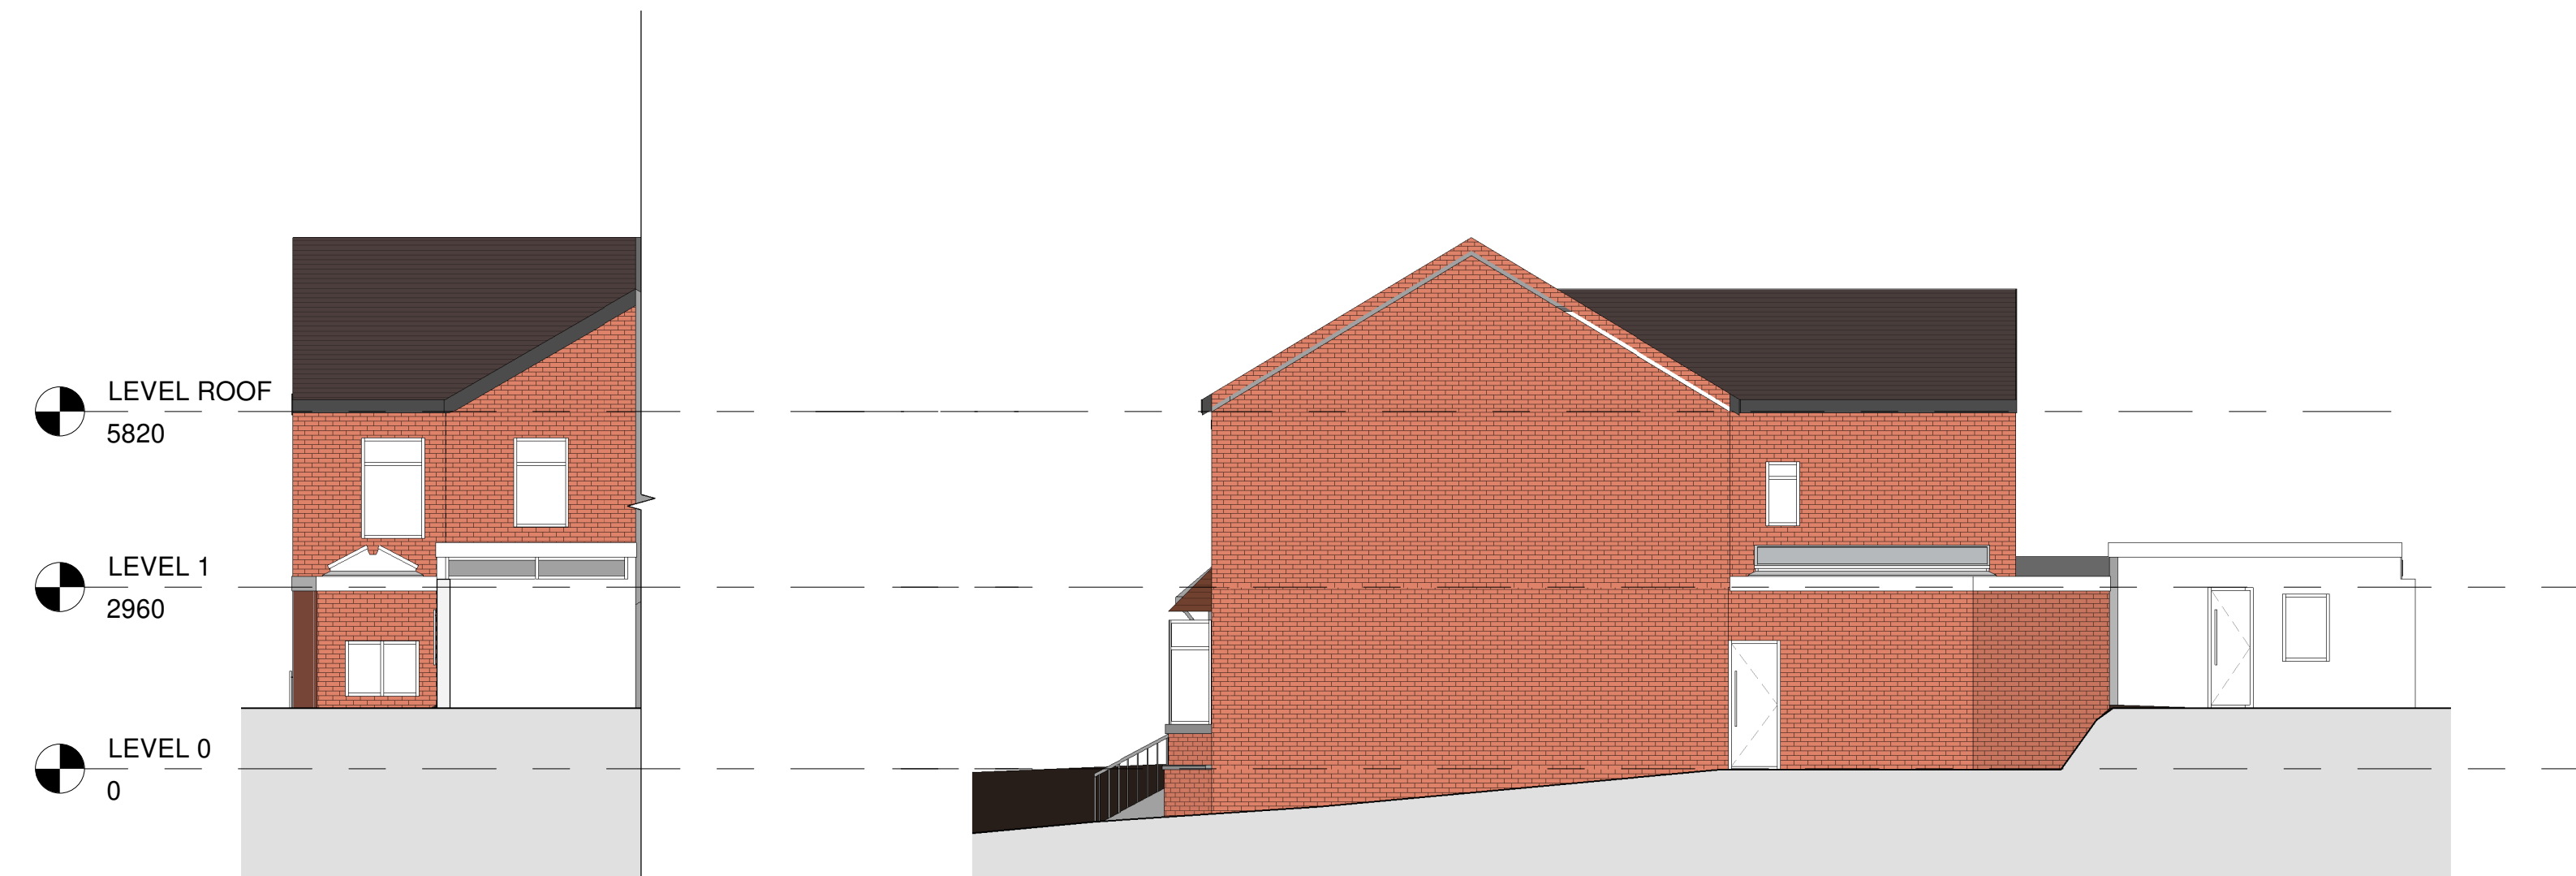
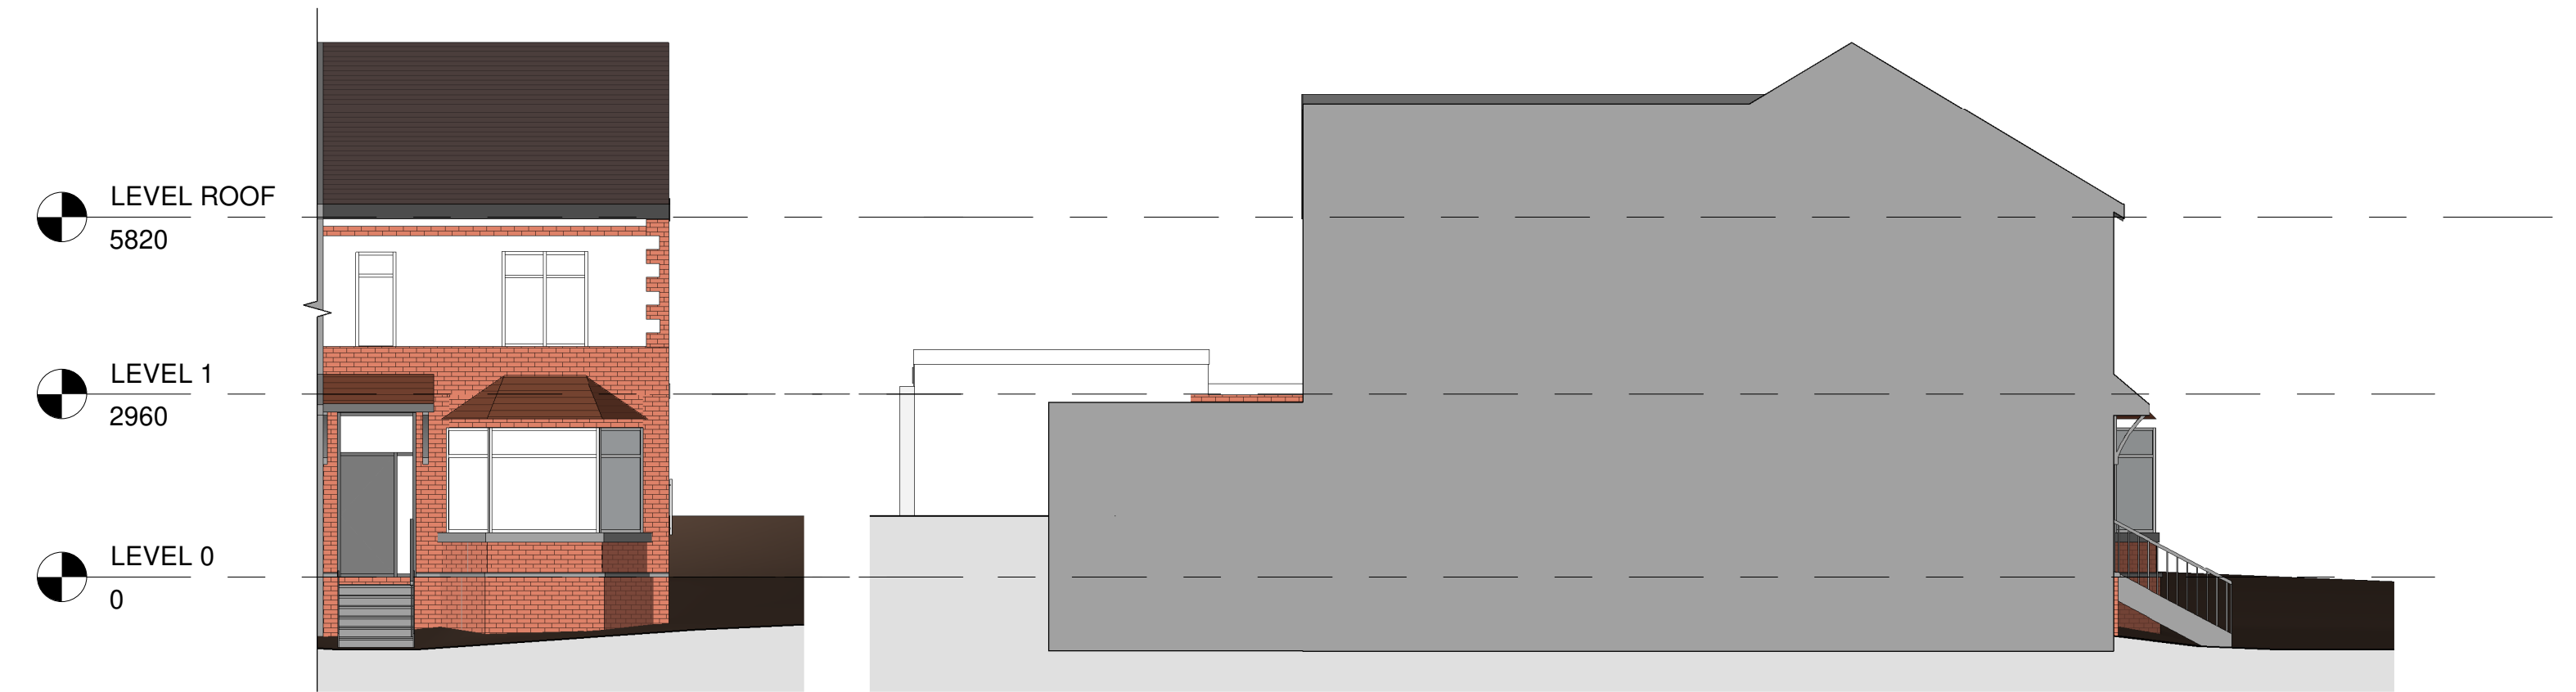
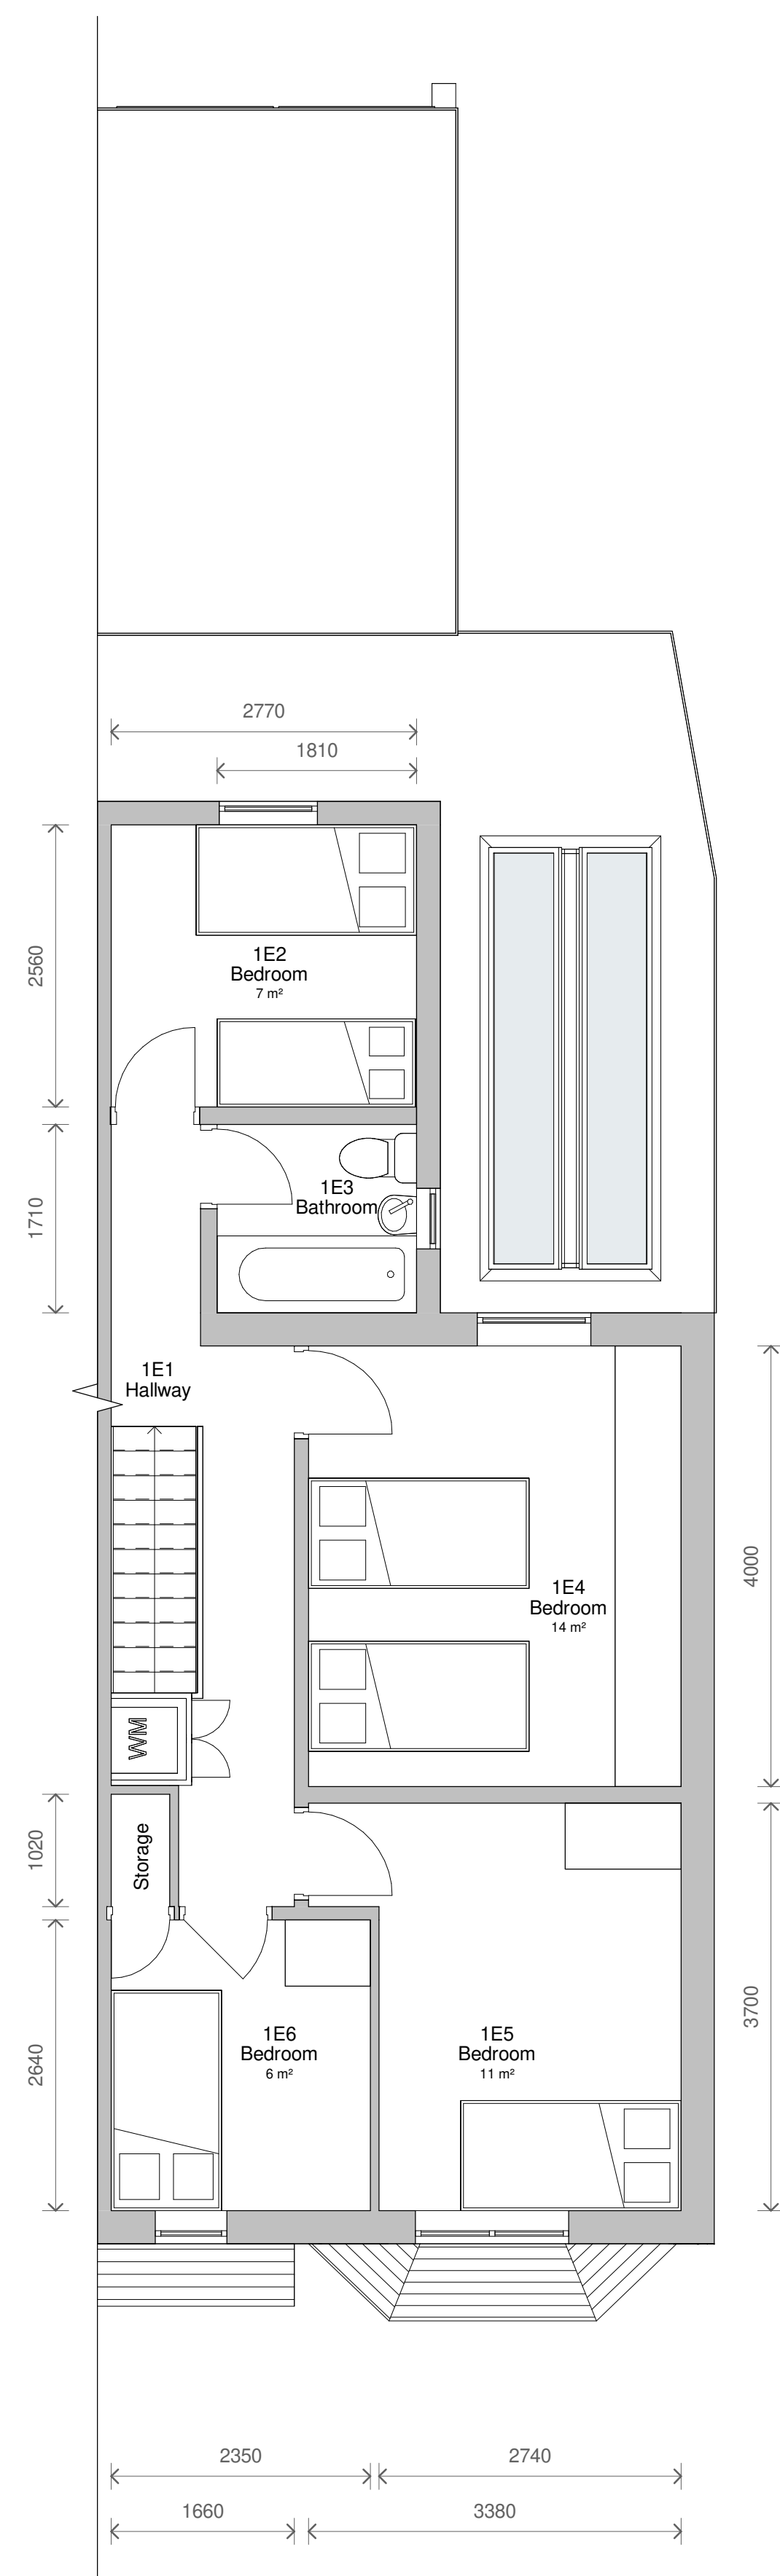
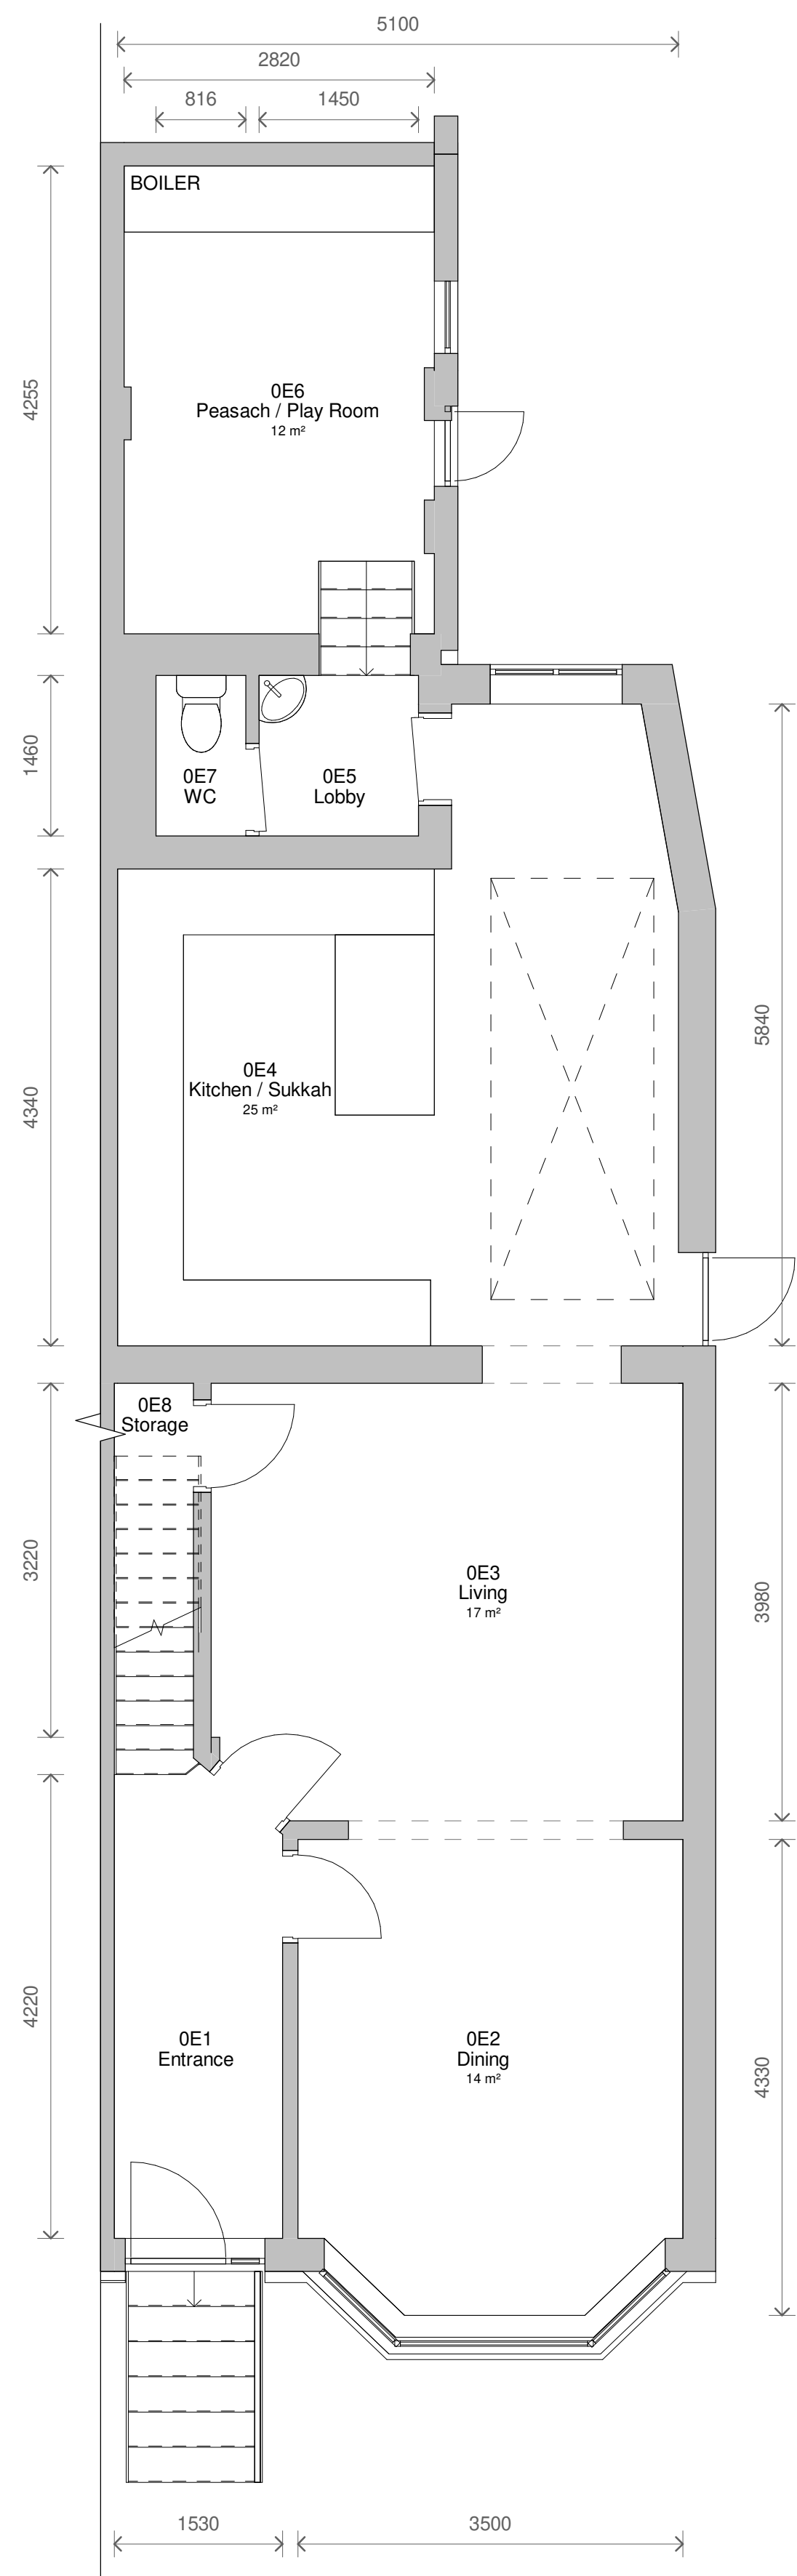


No.	Description		Date
PROJECT	20 George Street		
TITLE	Existing Plans and Elevations		
CLIENT	Granfeld		
STATUS	DESIGN		
DRAWN BY	DATE	SCALE (@ A1)	
CB	21/12/2019	As indicated	
PROJECT NUMBER	DRAWING NUMBER		REV
GSS22118	002		
			
www.goldsketch.co.uk		info@goldsketch.co.uk	0161 782 9555
NOTES ECOPROOF: ALL RIGHTS RESERVED. THIS DRAWING IS NOT BE REPRODUCED OR FURTHER PUBLISHED WITHOUT WRITTEN CONSENT. DRAWING TO BE USED FOR THE CLIENTS RELATED ONLY. ALL DIMENSIONS MUST BE TAKEN OFF THE PLAN. NO DIMENSIONS ARE CONFIRMED ON ELEVATION. ANY DISCREPANCIES TO BE REPORTED TO THE CLIENT. THIS DRAWING IS NOT BE USED FOR ANY OTHER PURPOSES WITHOUT WRITTEN CONSENT. LEGISLATION, RELEVANT CODES OF PRACTICE AND BUILDING STANDARDS. ALL DIMENSIONS ON THIS DRAWING ARE IN METRES (UNLESS OTHERWISE STATED).			