



LEGEND OF MATERIALS


- 1 Natural Slate Roof to match existing
- 2 Double Glazed PVC u Windows
- 3 Brickwork to match existing
- 4 Velux Rooflights
- 5 New Porch Roof with Timber frame
- 6 PVC u Fascia and Gutters

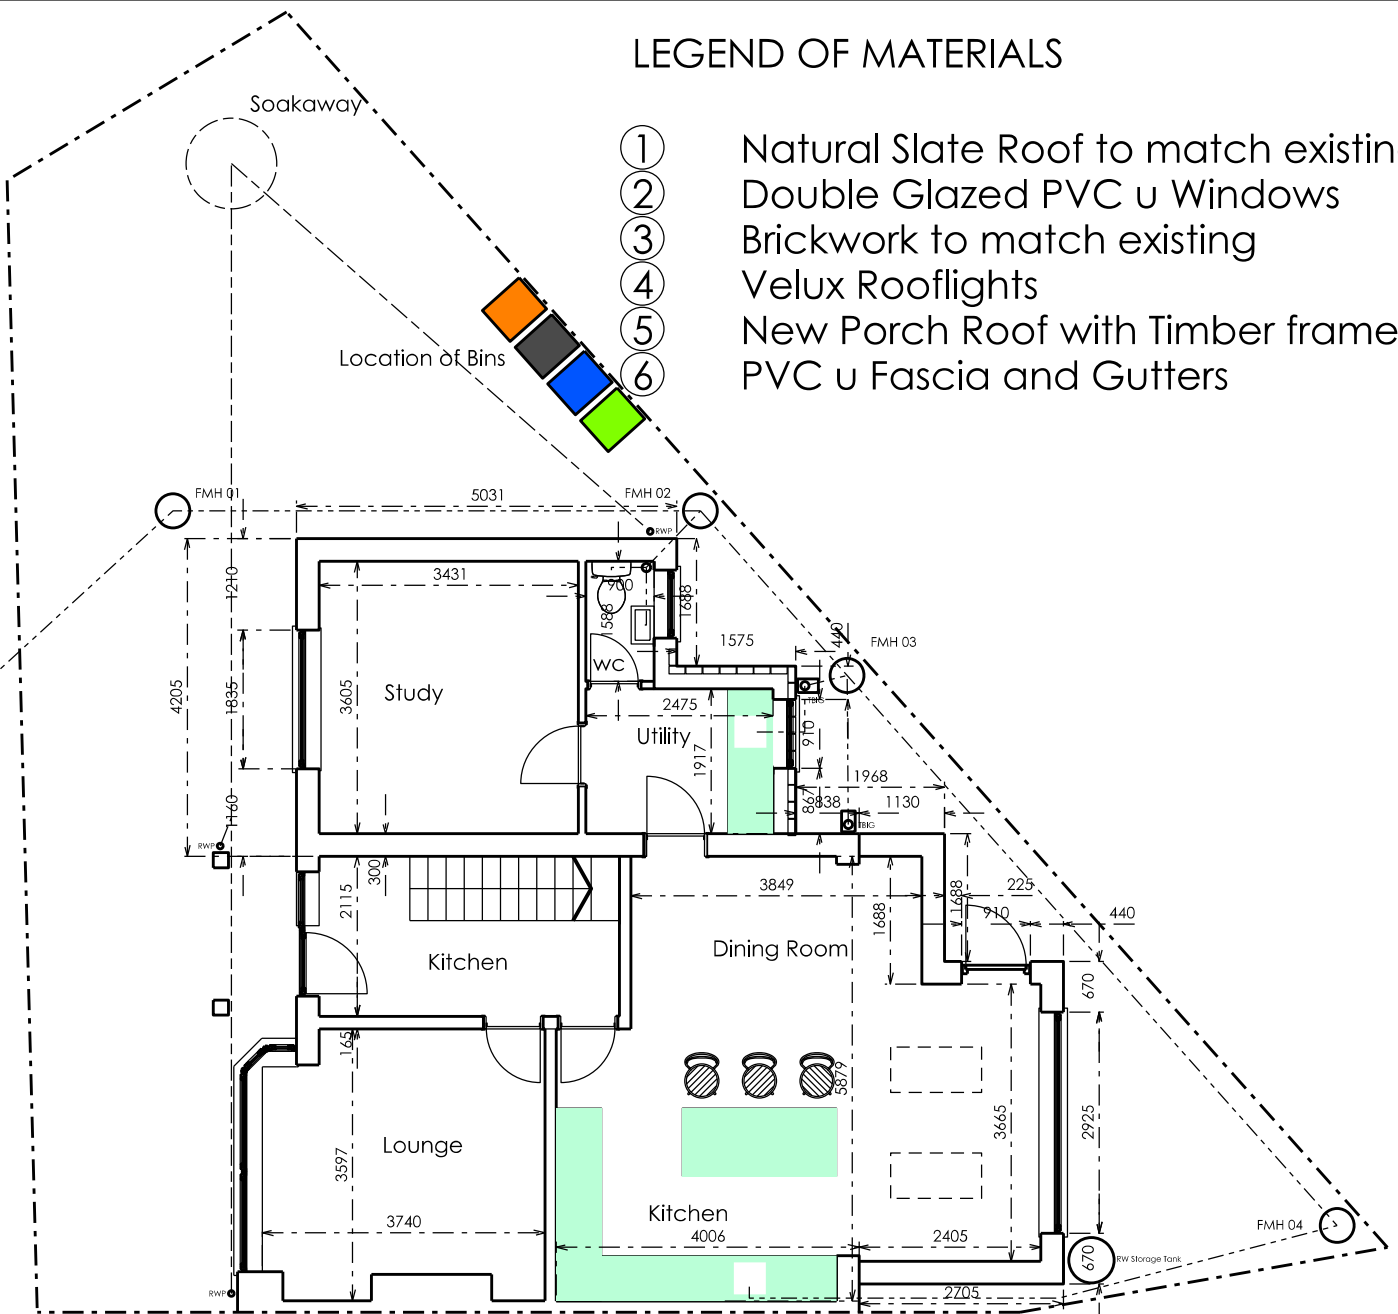


PROPOSED GROUND FLOOR PLAN 1:100

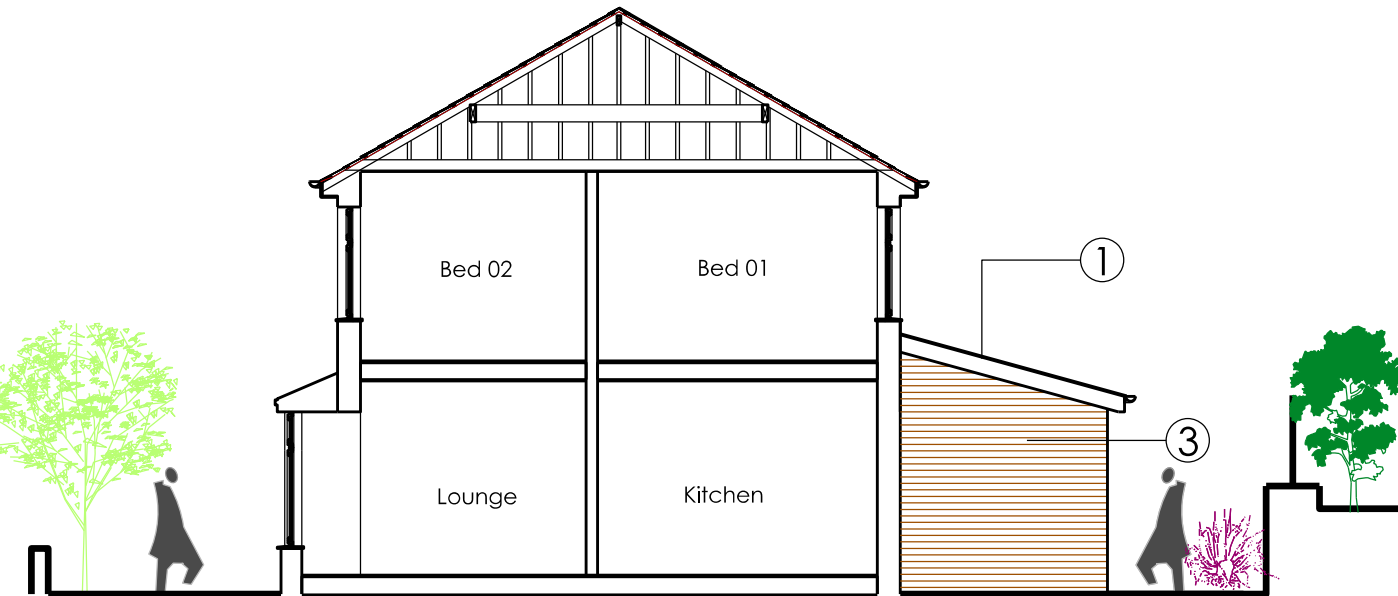

PROPOSED EAST ELEVATION 1:100

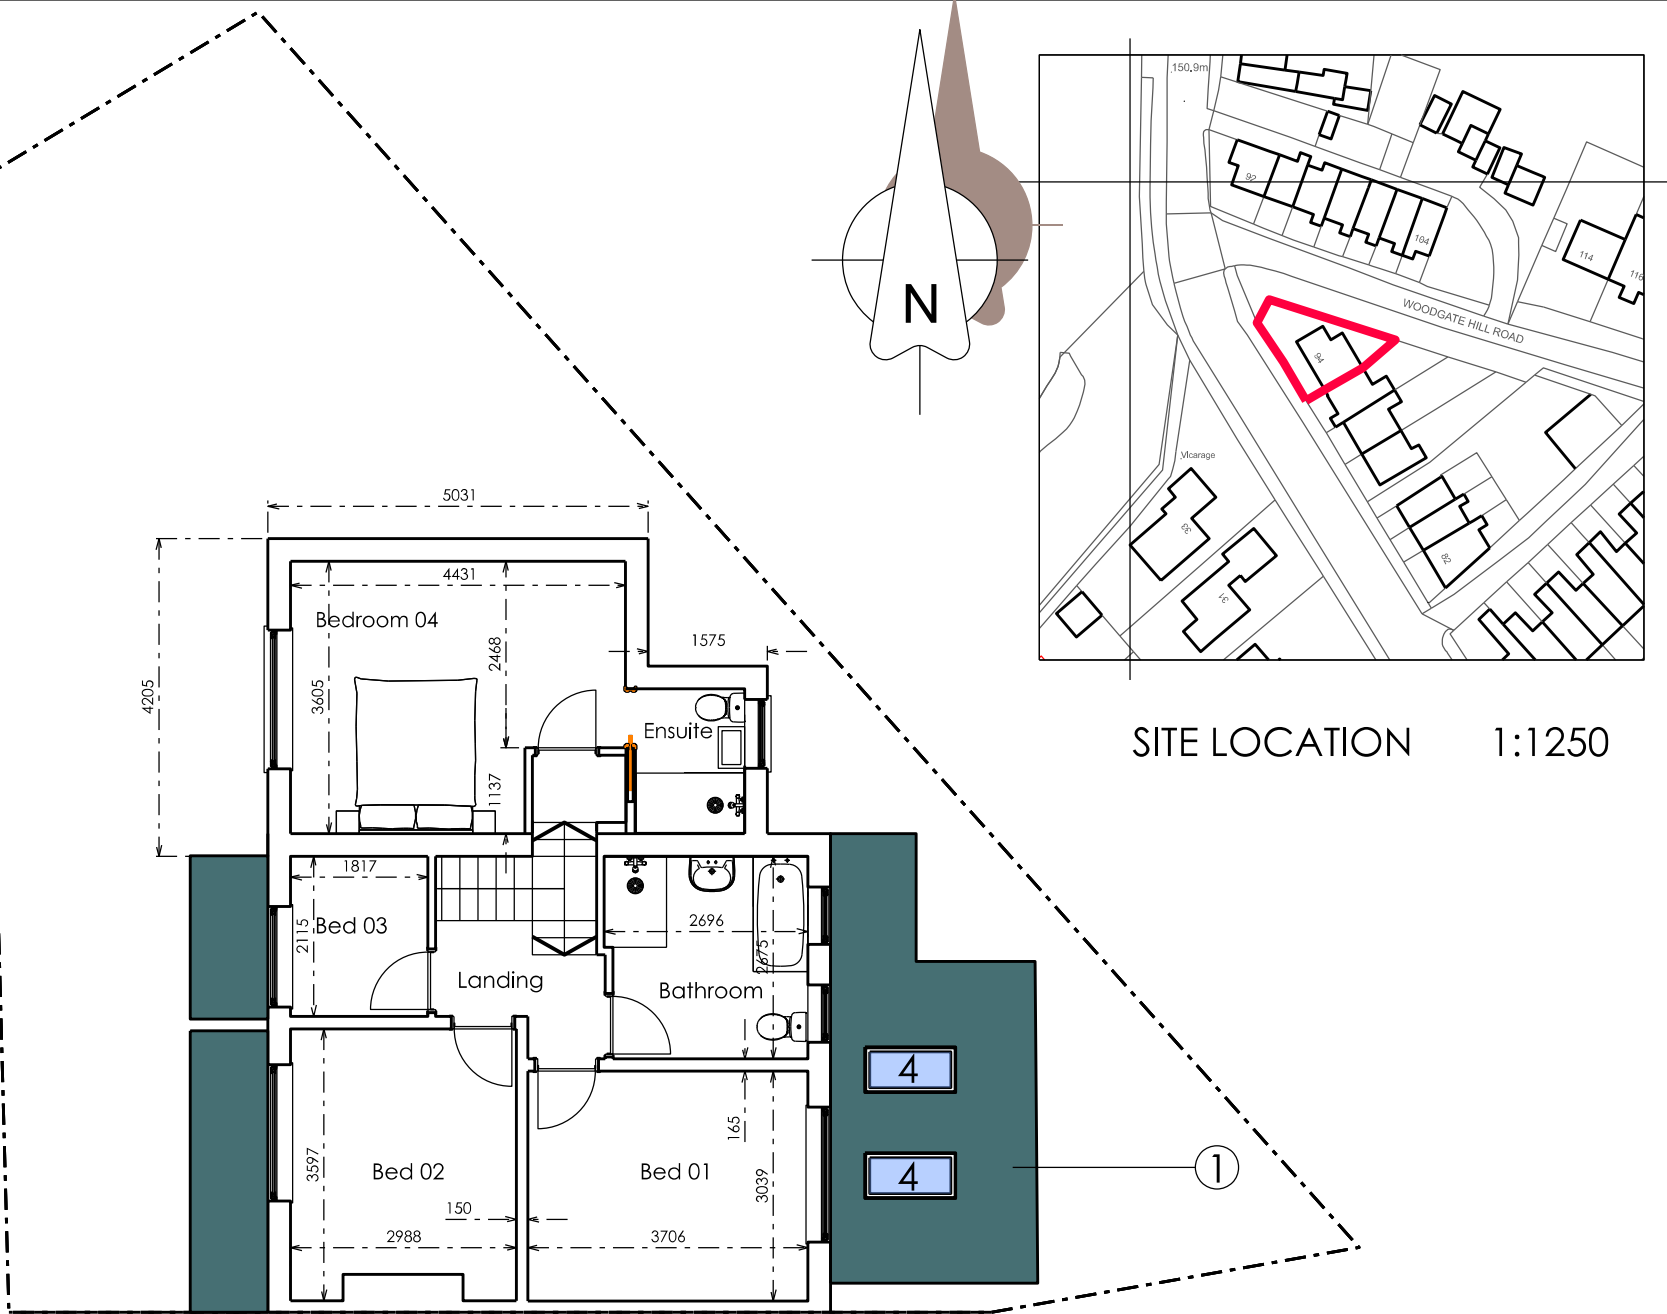

PROPOSED FIRST FLOOR PLAN 1:100

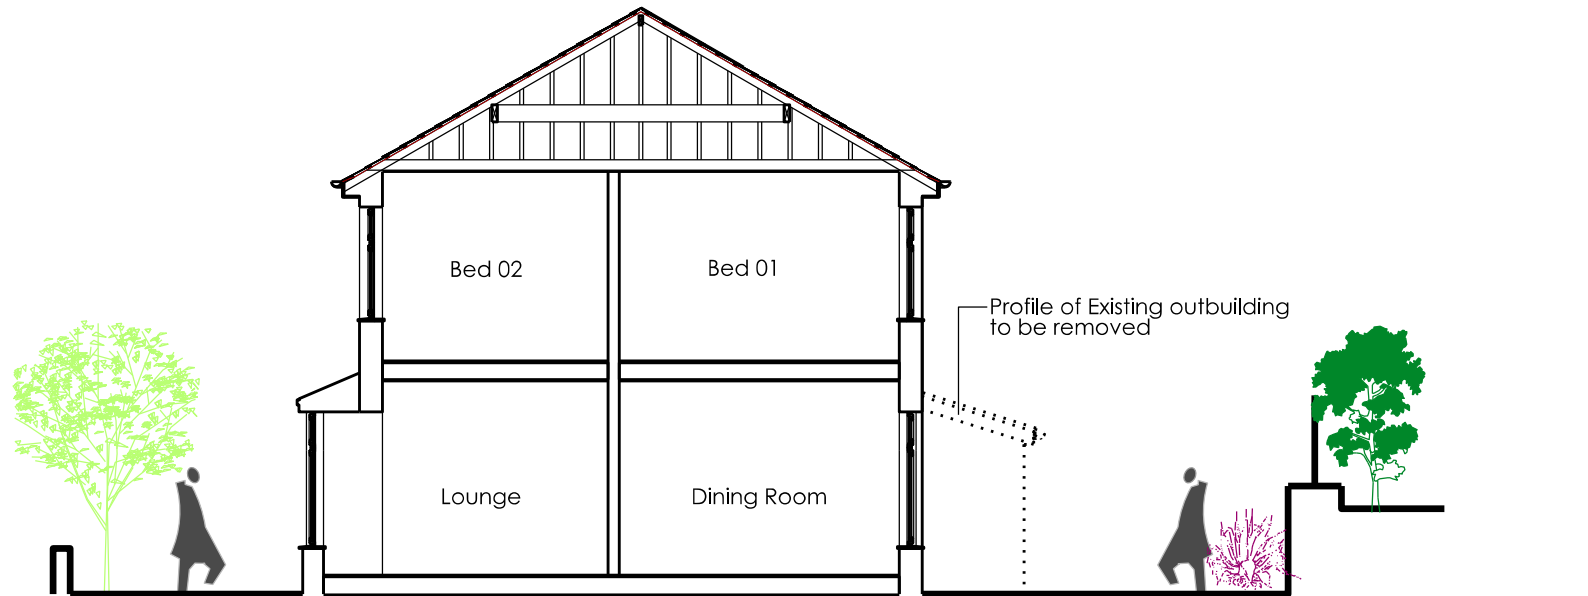

EXISTING EAST ELEVATION 1:100