




1. Front - Existing

1 : 100

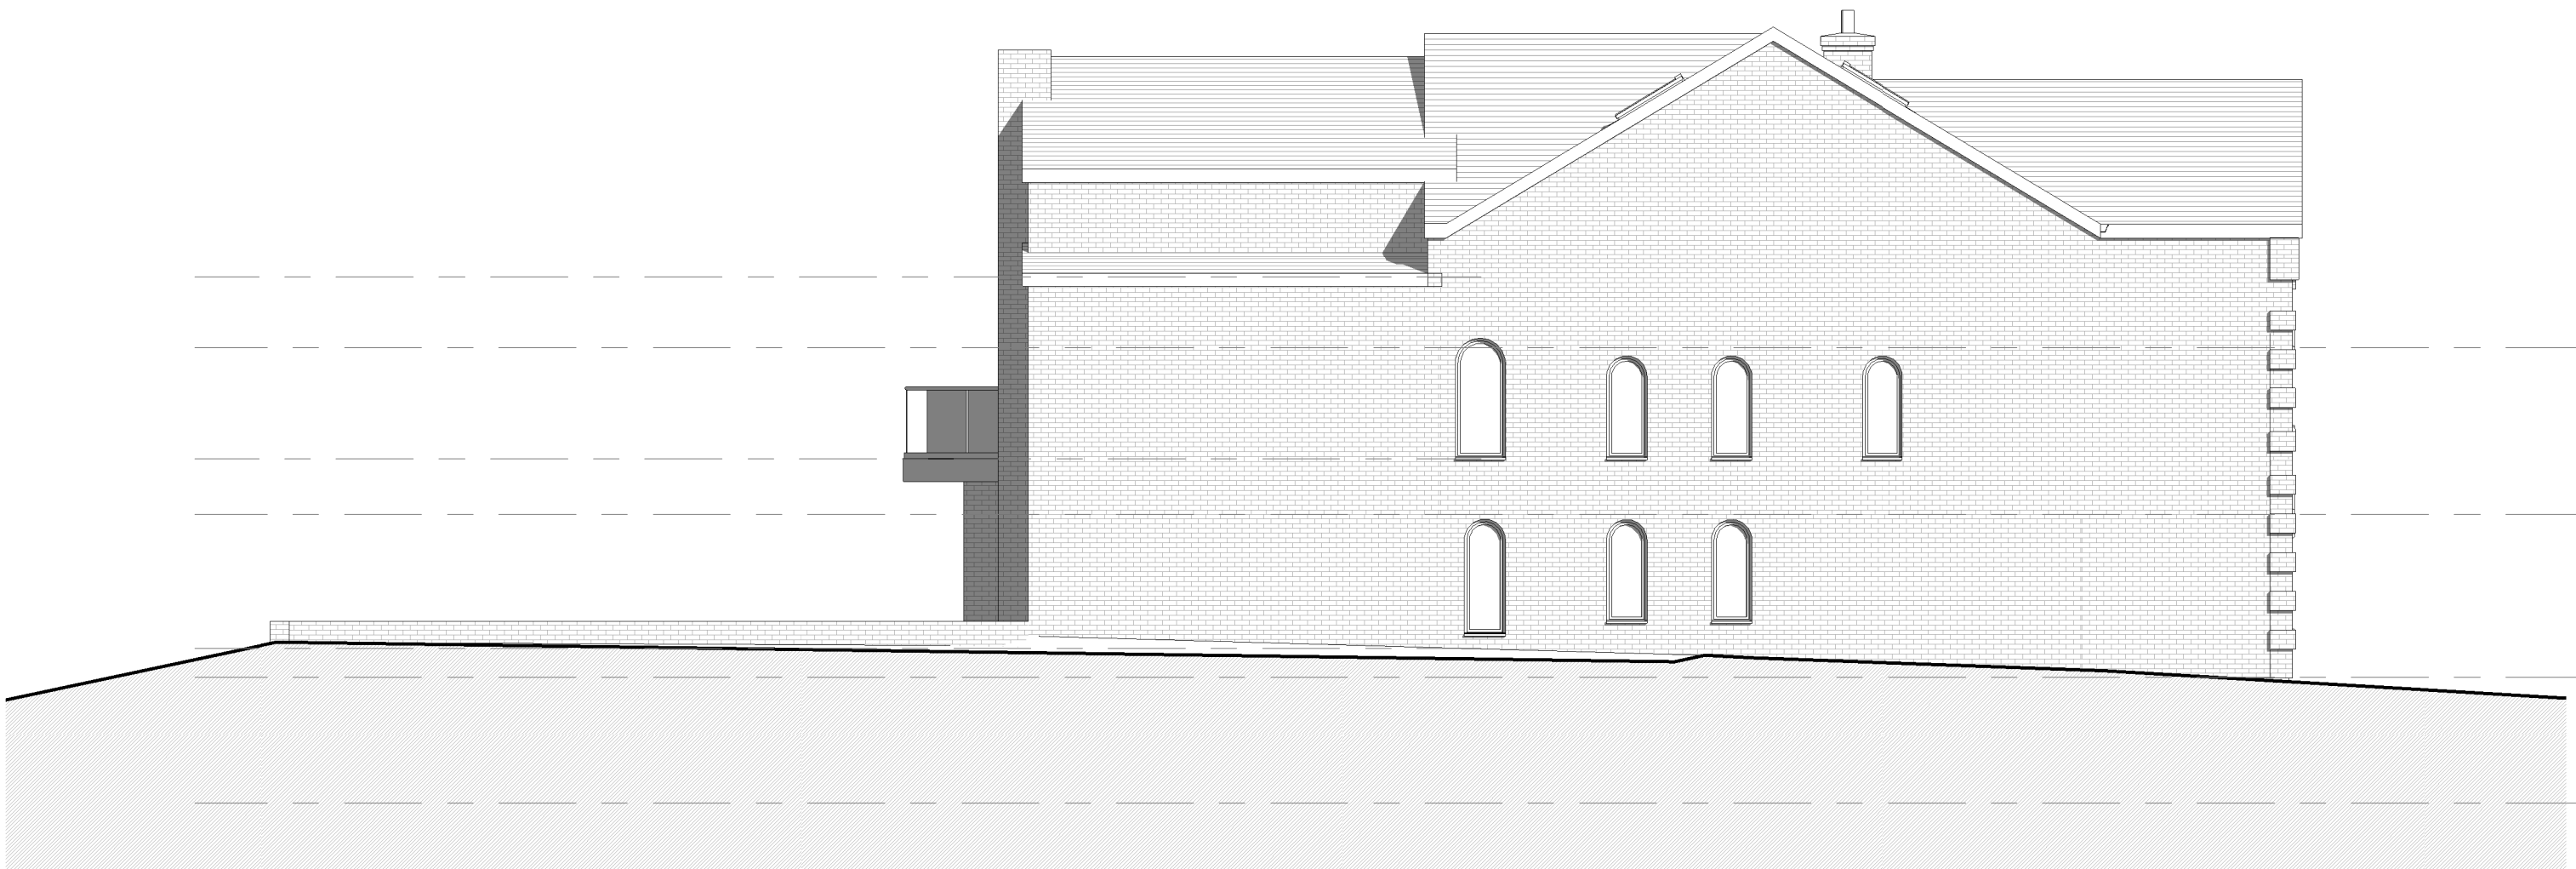

2. Left Side - Existing

1 : 100



3. Rear - Existing

1 : 100



4. Right Side - Existing

1 : 100

1 0 1 2 3 4 5
SCALE 1:100 m

REV	DESCRIPTION	BY	DATE
PROJECT	5 Ringley Drive	SCALE @ A1	DATE
CLIENT	Ali Hassan	1 : 100	21 JAN 26
TITLE	Existing GA Elevations	STATUS	PLANNING
PROJECT NO.	DA23005.1.	DRAWING NO.	003.
NOTES	THIS DRAWING MUST NOT BE REPRODUCED WITHOUT WRITTEN CONSENT. ALL DIMENSIONS AND MATERIALS SHALL BE CHECKED AND CONFIRMED ON SITE AND CORRECTED TO BE IN ACCORDANCE WITH THE DRAWING. IT IS THE RESPONSIBILITY OF THE CLIENT TO ENSURE THAT THE DRAWING IS IN ACCORDANCE WITH CURRENT STATUTORY LEGISLATION, RELEVANT CODES OF PRACTICE AND PREVIOUS AGREEMENTS. ALL DIMENSIONS ON THIS DRAWING ARE IN MILLIMETRES UNLESS OTHERWISE STATED.		