




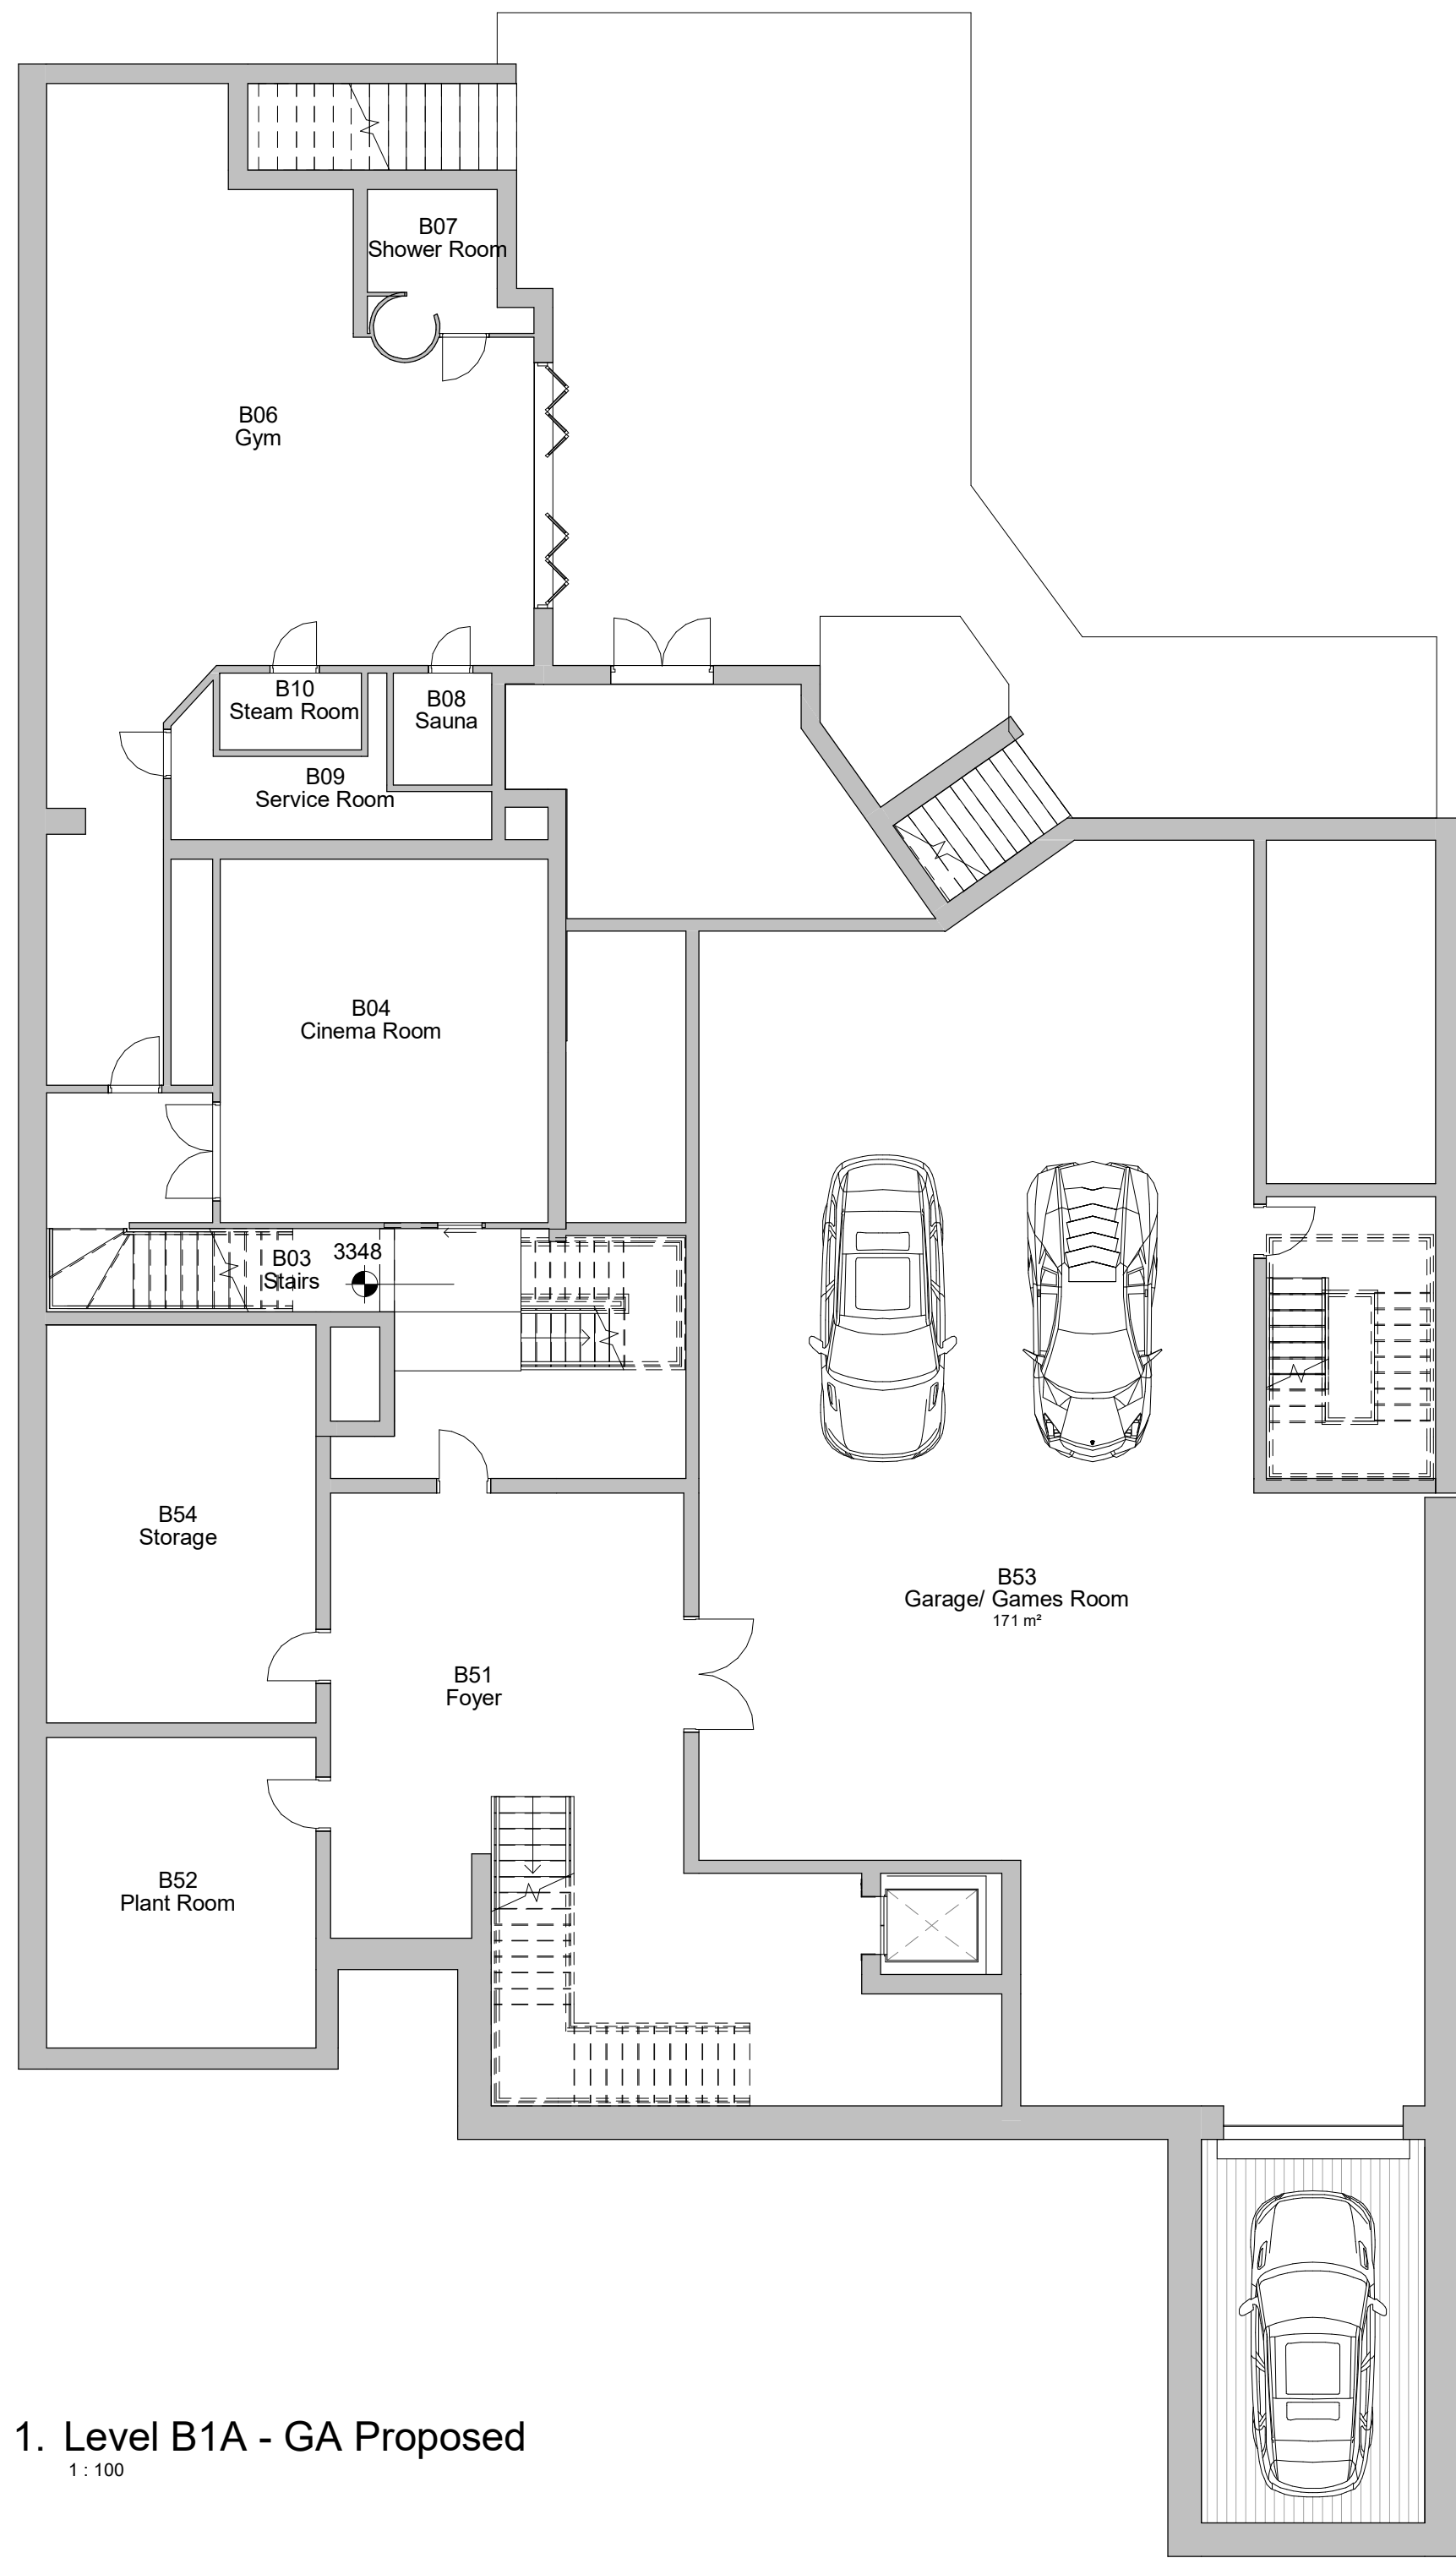

1. Level B1A - GA Proposed
1 : 100

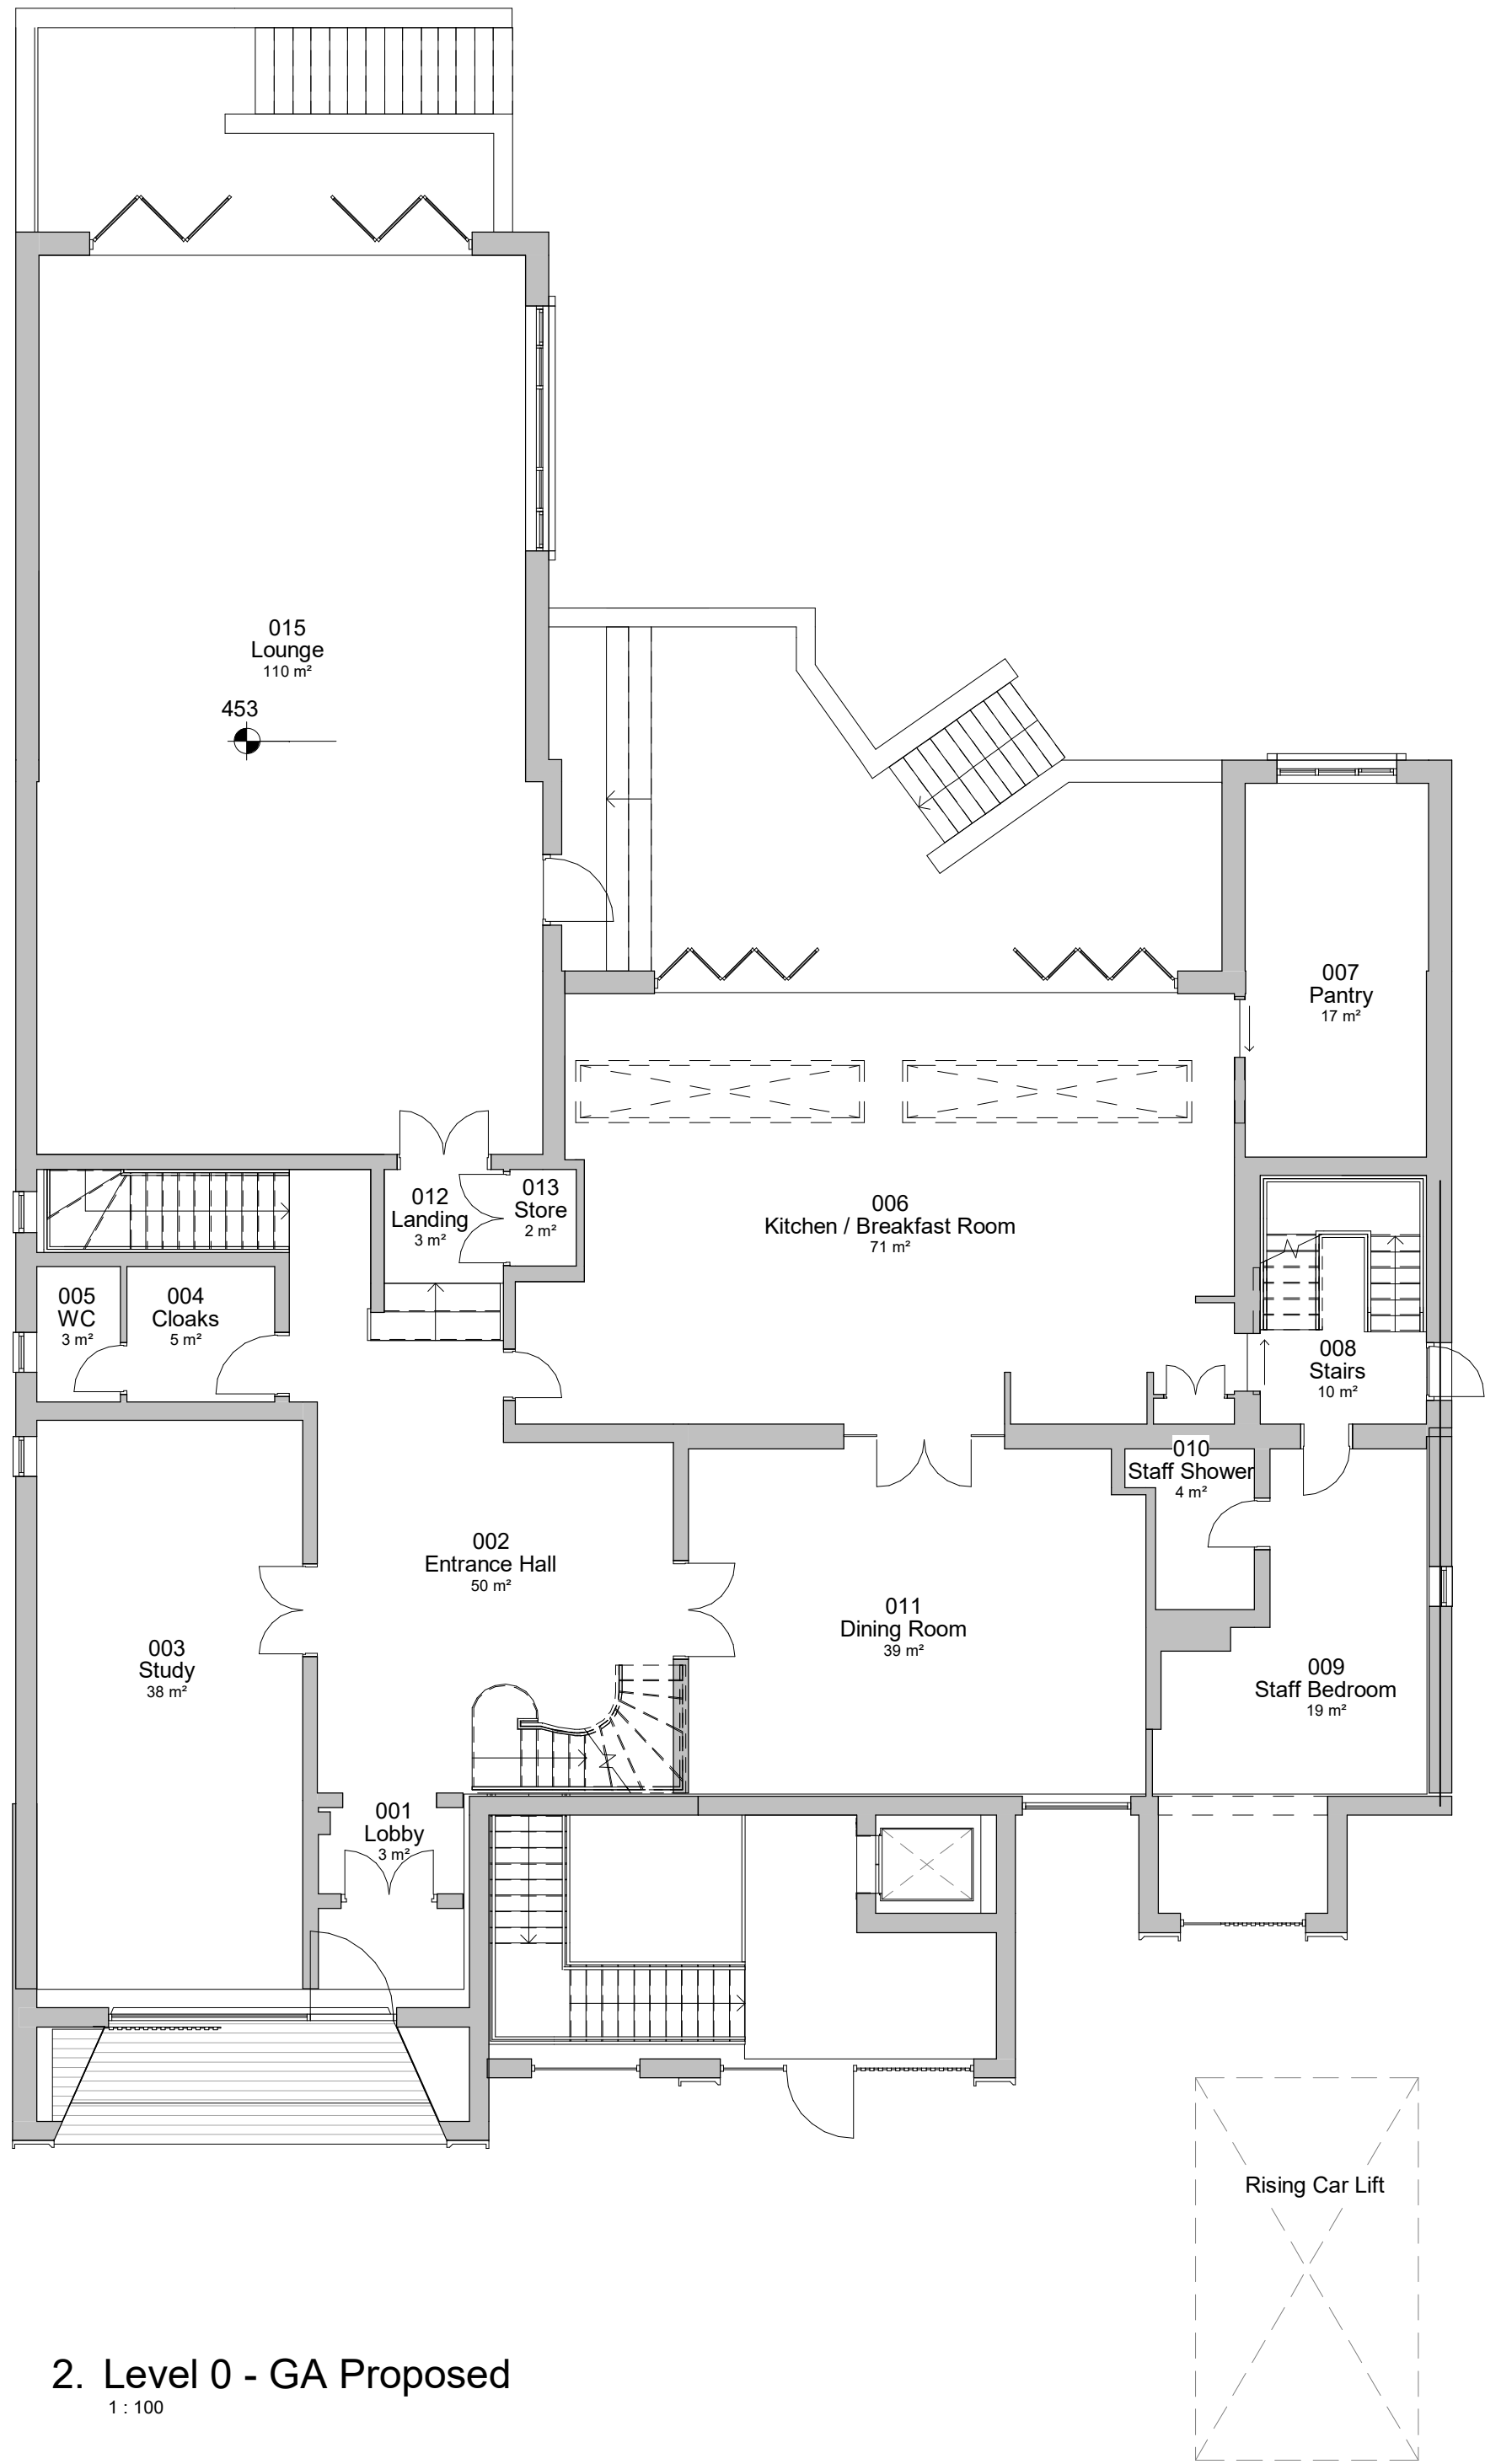

2. Level 0 - GA Proposed
1 : 100

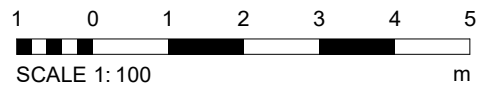

PROJECT	5 Ringley Drive	SCALE @ A1	1 : 100	DATE	20 Jul 2023	DRAWN BY	SP
CLIENT	Ali Hassan	STATUS	FOR COMMENT				
TITLE	Proposed GA Plans - Level B1A& 0	PROJECT NO.	DA23005.1.	DRAWING NO.	004.	REV.	3
NOTES		DISCLAIMER: ALL RIGHTS RESERVED. THIS DRAWING MUST NOT BE REPRODUCED WITHOUT PRIOR WRITTEN CONSENT. DEBTAL ARCHITECTURE LTD. SHALL BE LIABLE FOR THE STATUS AND CONTENT OF THIS DRAWING AND WILL NOT BE RESPONSIBLE FOR ANY CONSEQUENCES OF ITS USE. THE DRAWING SHALL BE USED IN ACCORDANCE WITH CURRENT STATUTORY REGULATION, RELEVANT CODES OF PRACTICE AND PREVIOUS AGREEMENT. ALL DIMENSIONS ON THIS DRAWING ARE IN MILLIMETRES UNLESS OTHERWISE STATED.					