


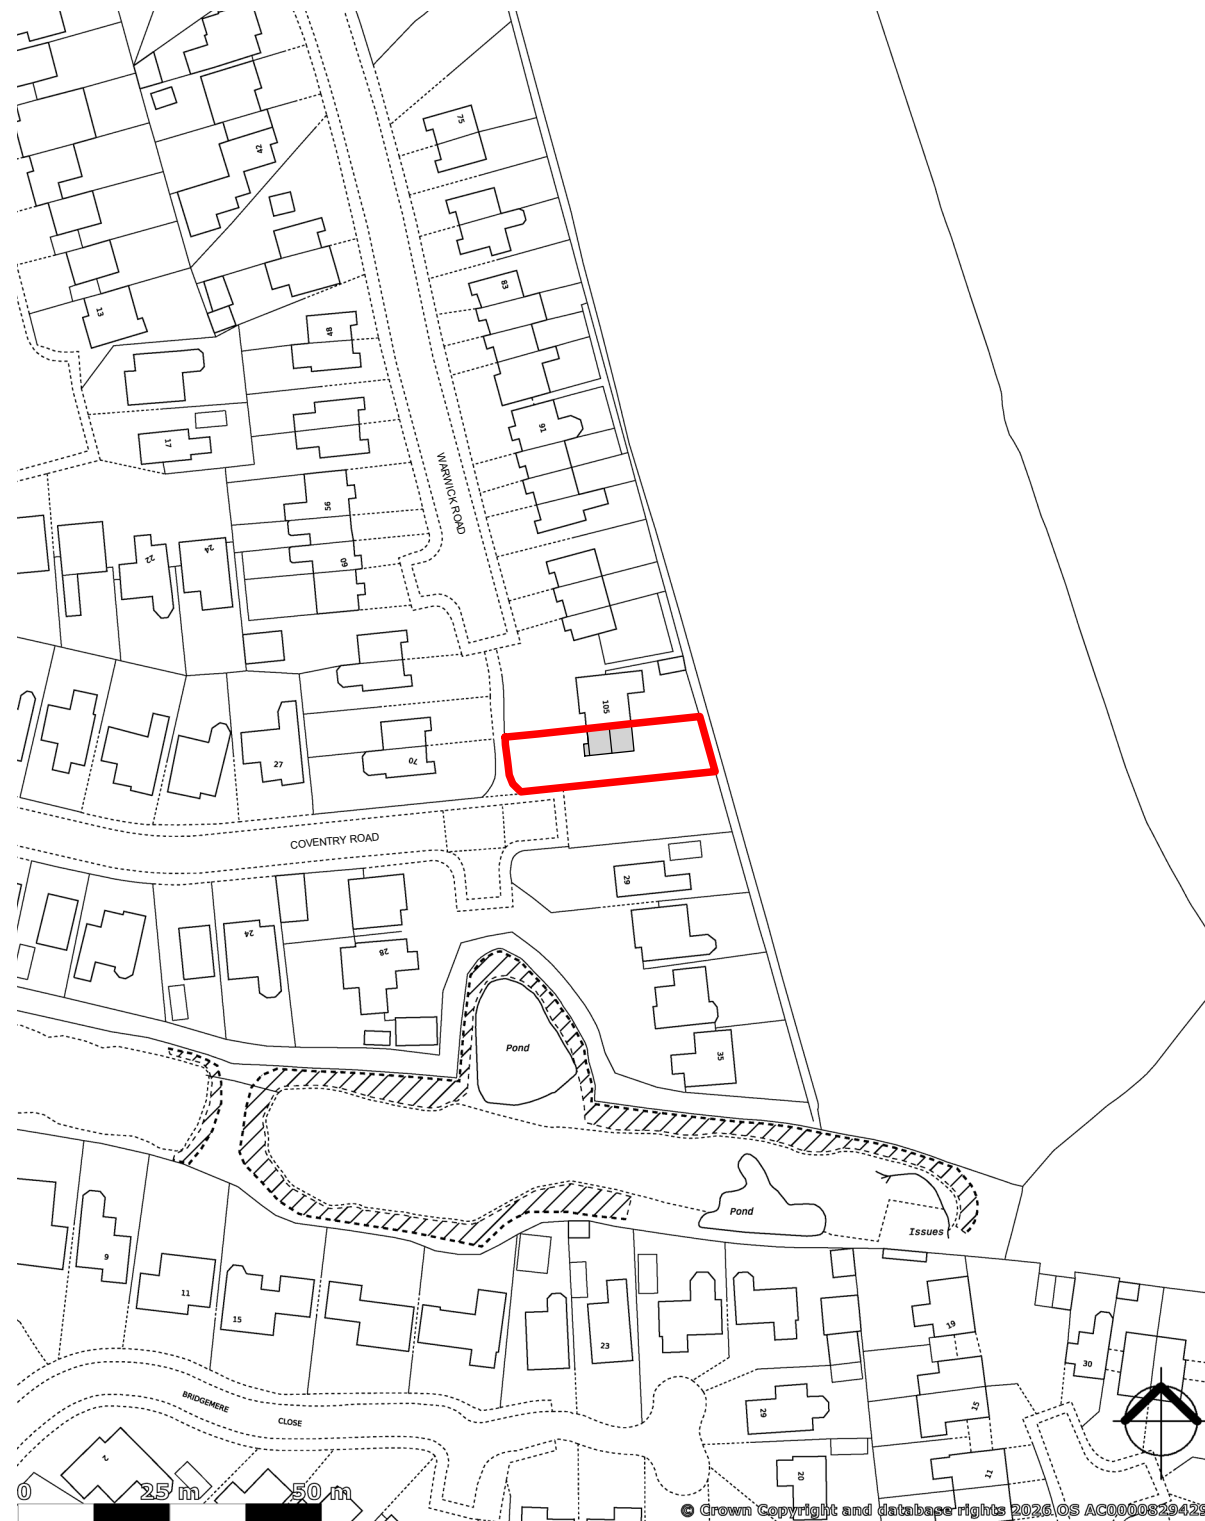


1

Site Location Plan

1 : 1250


Site Area: 306 m²

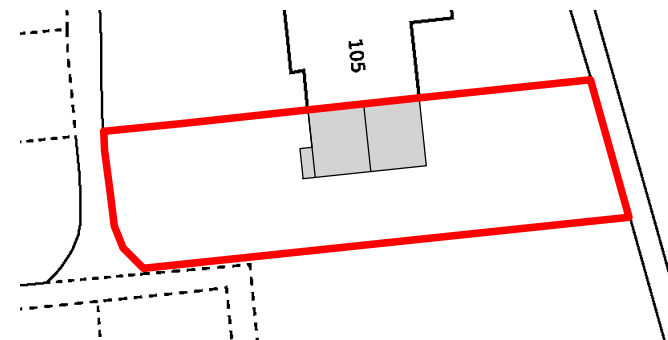

2

Existing Block Plan


1 : 500

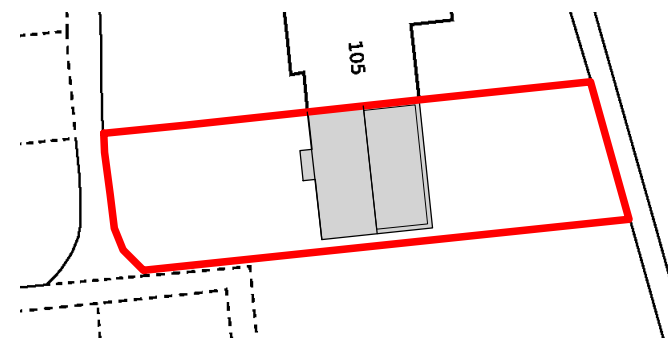

3

Proposed Block Plan

1 : 500

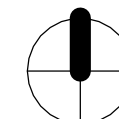

Designs are not coordinated with engineer projects.
All measurements to be checked on site.
This drawing is prepared for planning purposes only.



Planning By Design Ltd
www.planning-by-design.co.uk
hello@planning-by-design.co.uk

PROJECT ADDRESS

107 Warwick Road,
Radcliffe, Manchester, M26
4HL

DRAWING NAME

Site Location Plan and Existing
and Proposed Block Plans

CLIENT

Jamie Bates

DRAWN BY
PL

DATE
16.01.2026

SCALE (@ A3)
As indicated

PROJECT NUMBER
M26

DRAWING NUMBER

M26-01

REV

V1