



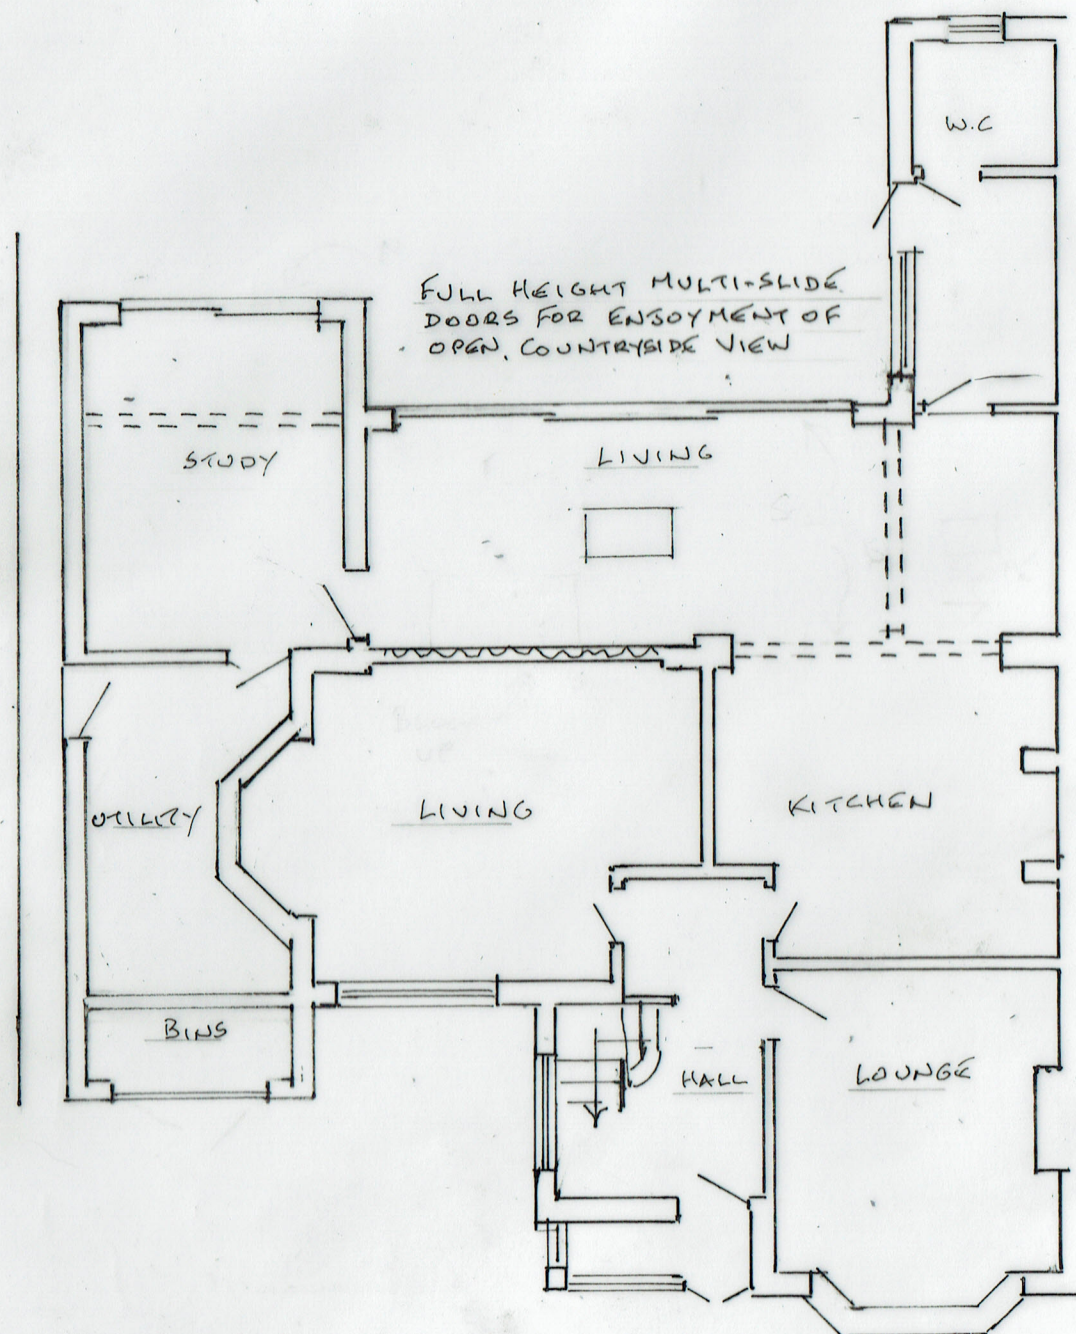

PROPOSED REAR ELEVATION

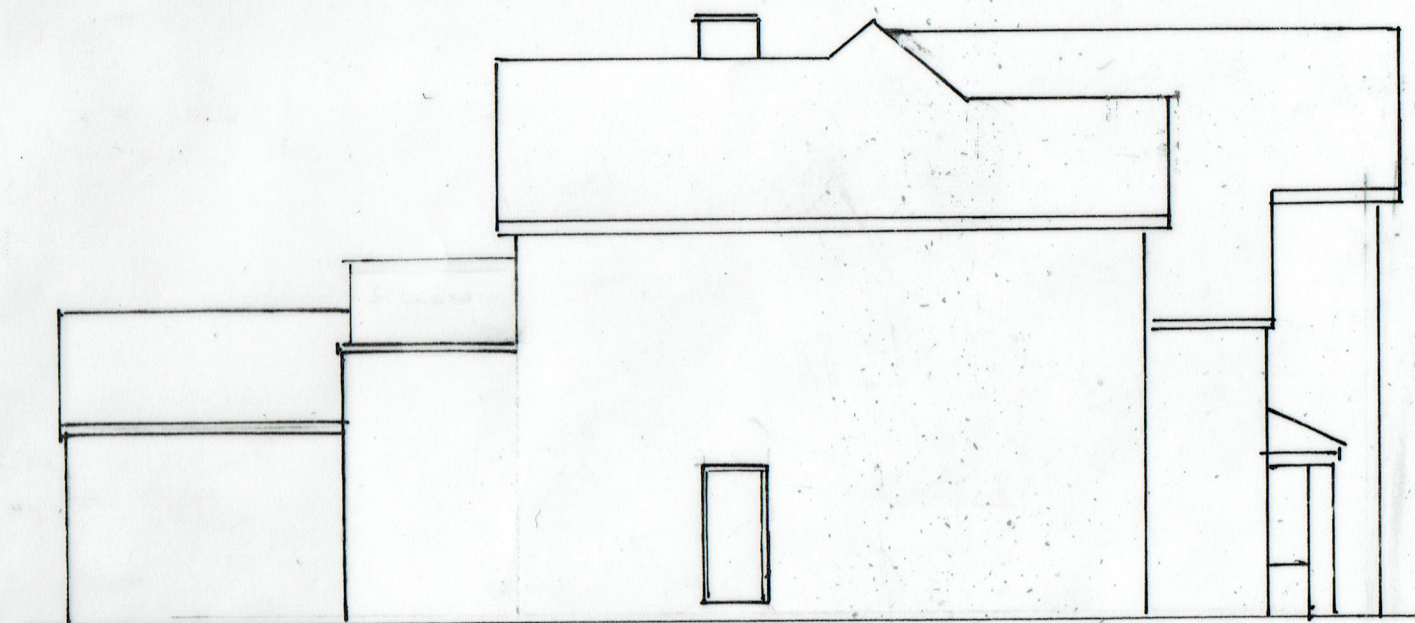

PROPOSED SIDE ELEVATION

4/ PROPOSED GROUND FLOOR PLAN

10/02/2026

26/837/04

TWO STOREY SIDE EXTENSION
503 BOLTON ROAD WEST RAMSBOTTOM