
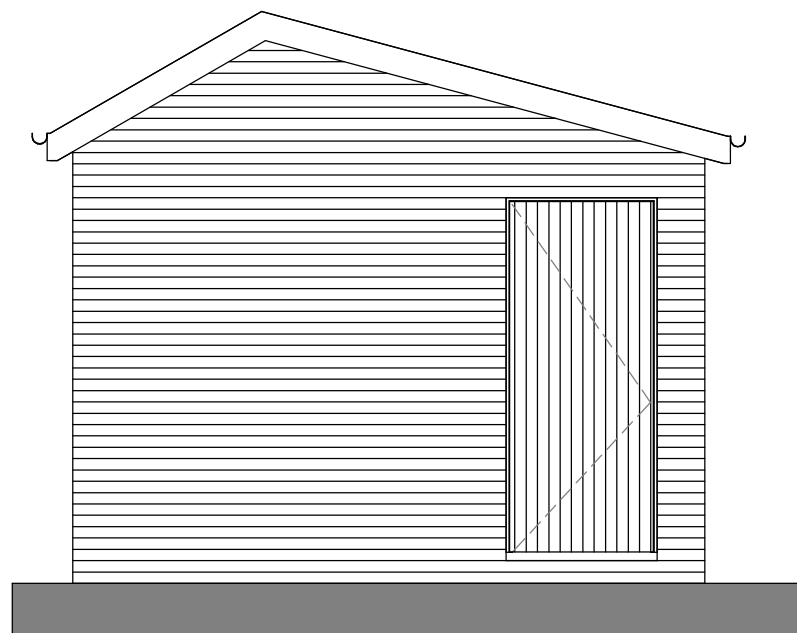
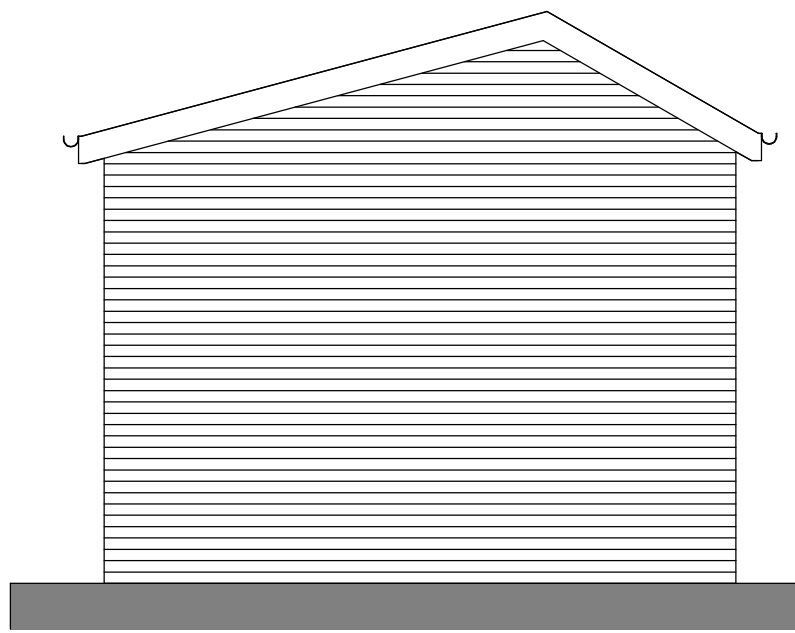


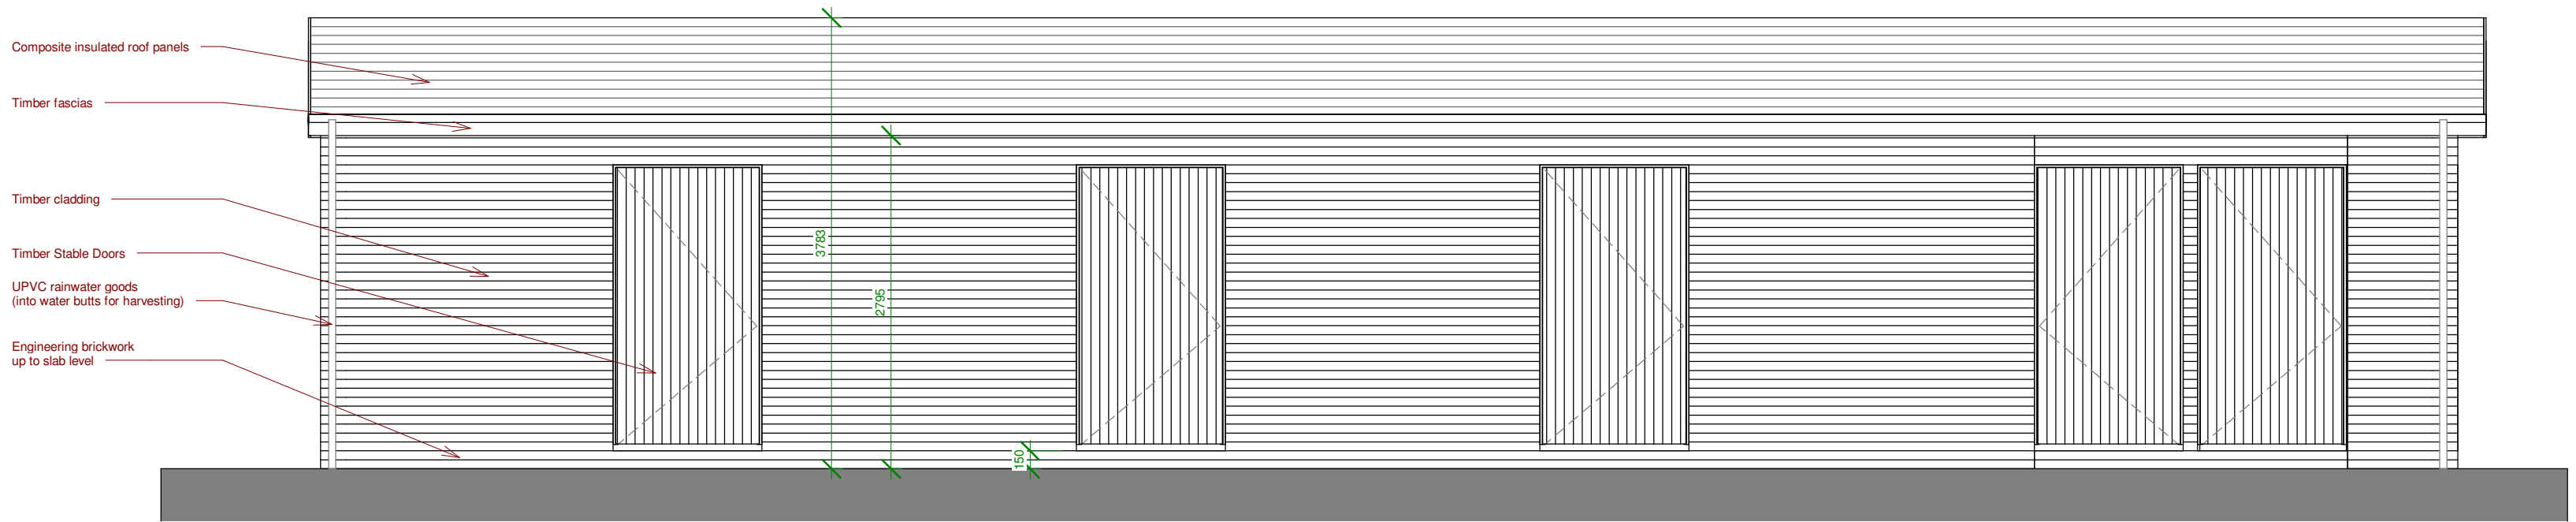

SCALE 1:50 Unit of Measure m
0 0.5 1 1.5 2 2.5

CLIENT
JOHNSTON

PROJECT NUMBER DRAWING SCALE:
21844 1 : 50 @ A2

DRAWING NUMBER / TITLE
110 PROPOSED ELEVATIONS
PROJECT
LAND OFF 104 BURY NEW ROAD

13/07/21 REV A - APPLICATION PACKAGE
04/10/21 REV B - APPLICATION PACKAGE

RIBA 
Chartered Practice

WEBSITE: **WWW.SHWILKINSON.CO.UK**
EMAIL: **SCOTT@SHWILKINSON.CO.UK**
TEL: **01942 538 533**
MOB: **07809 373 066**

ADDRESS: **6 DALE LEE,
WESTHOUGHTON,
BOLTON,
BL5 3YE**

NOTES: DO NOT SCALE; USE FIGURED DIMENSIONS ONLY. ALL DIMENSIONS TO BE VERIFIED ON SITE. PRIOR TO THE COMMENCEMENT OF ANY WORK OR THE PRODUCTION OF ANY SHOP DRAWING. ALL DISCREPANCIES TO BE REPORTED TO THE ARCHITECT. © COPYRIGHT IN THIS DRAWING IS VESTED IN SHWILKINSON ARCHITECTS LIMITED.