
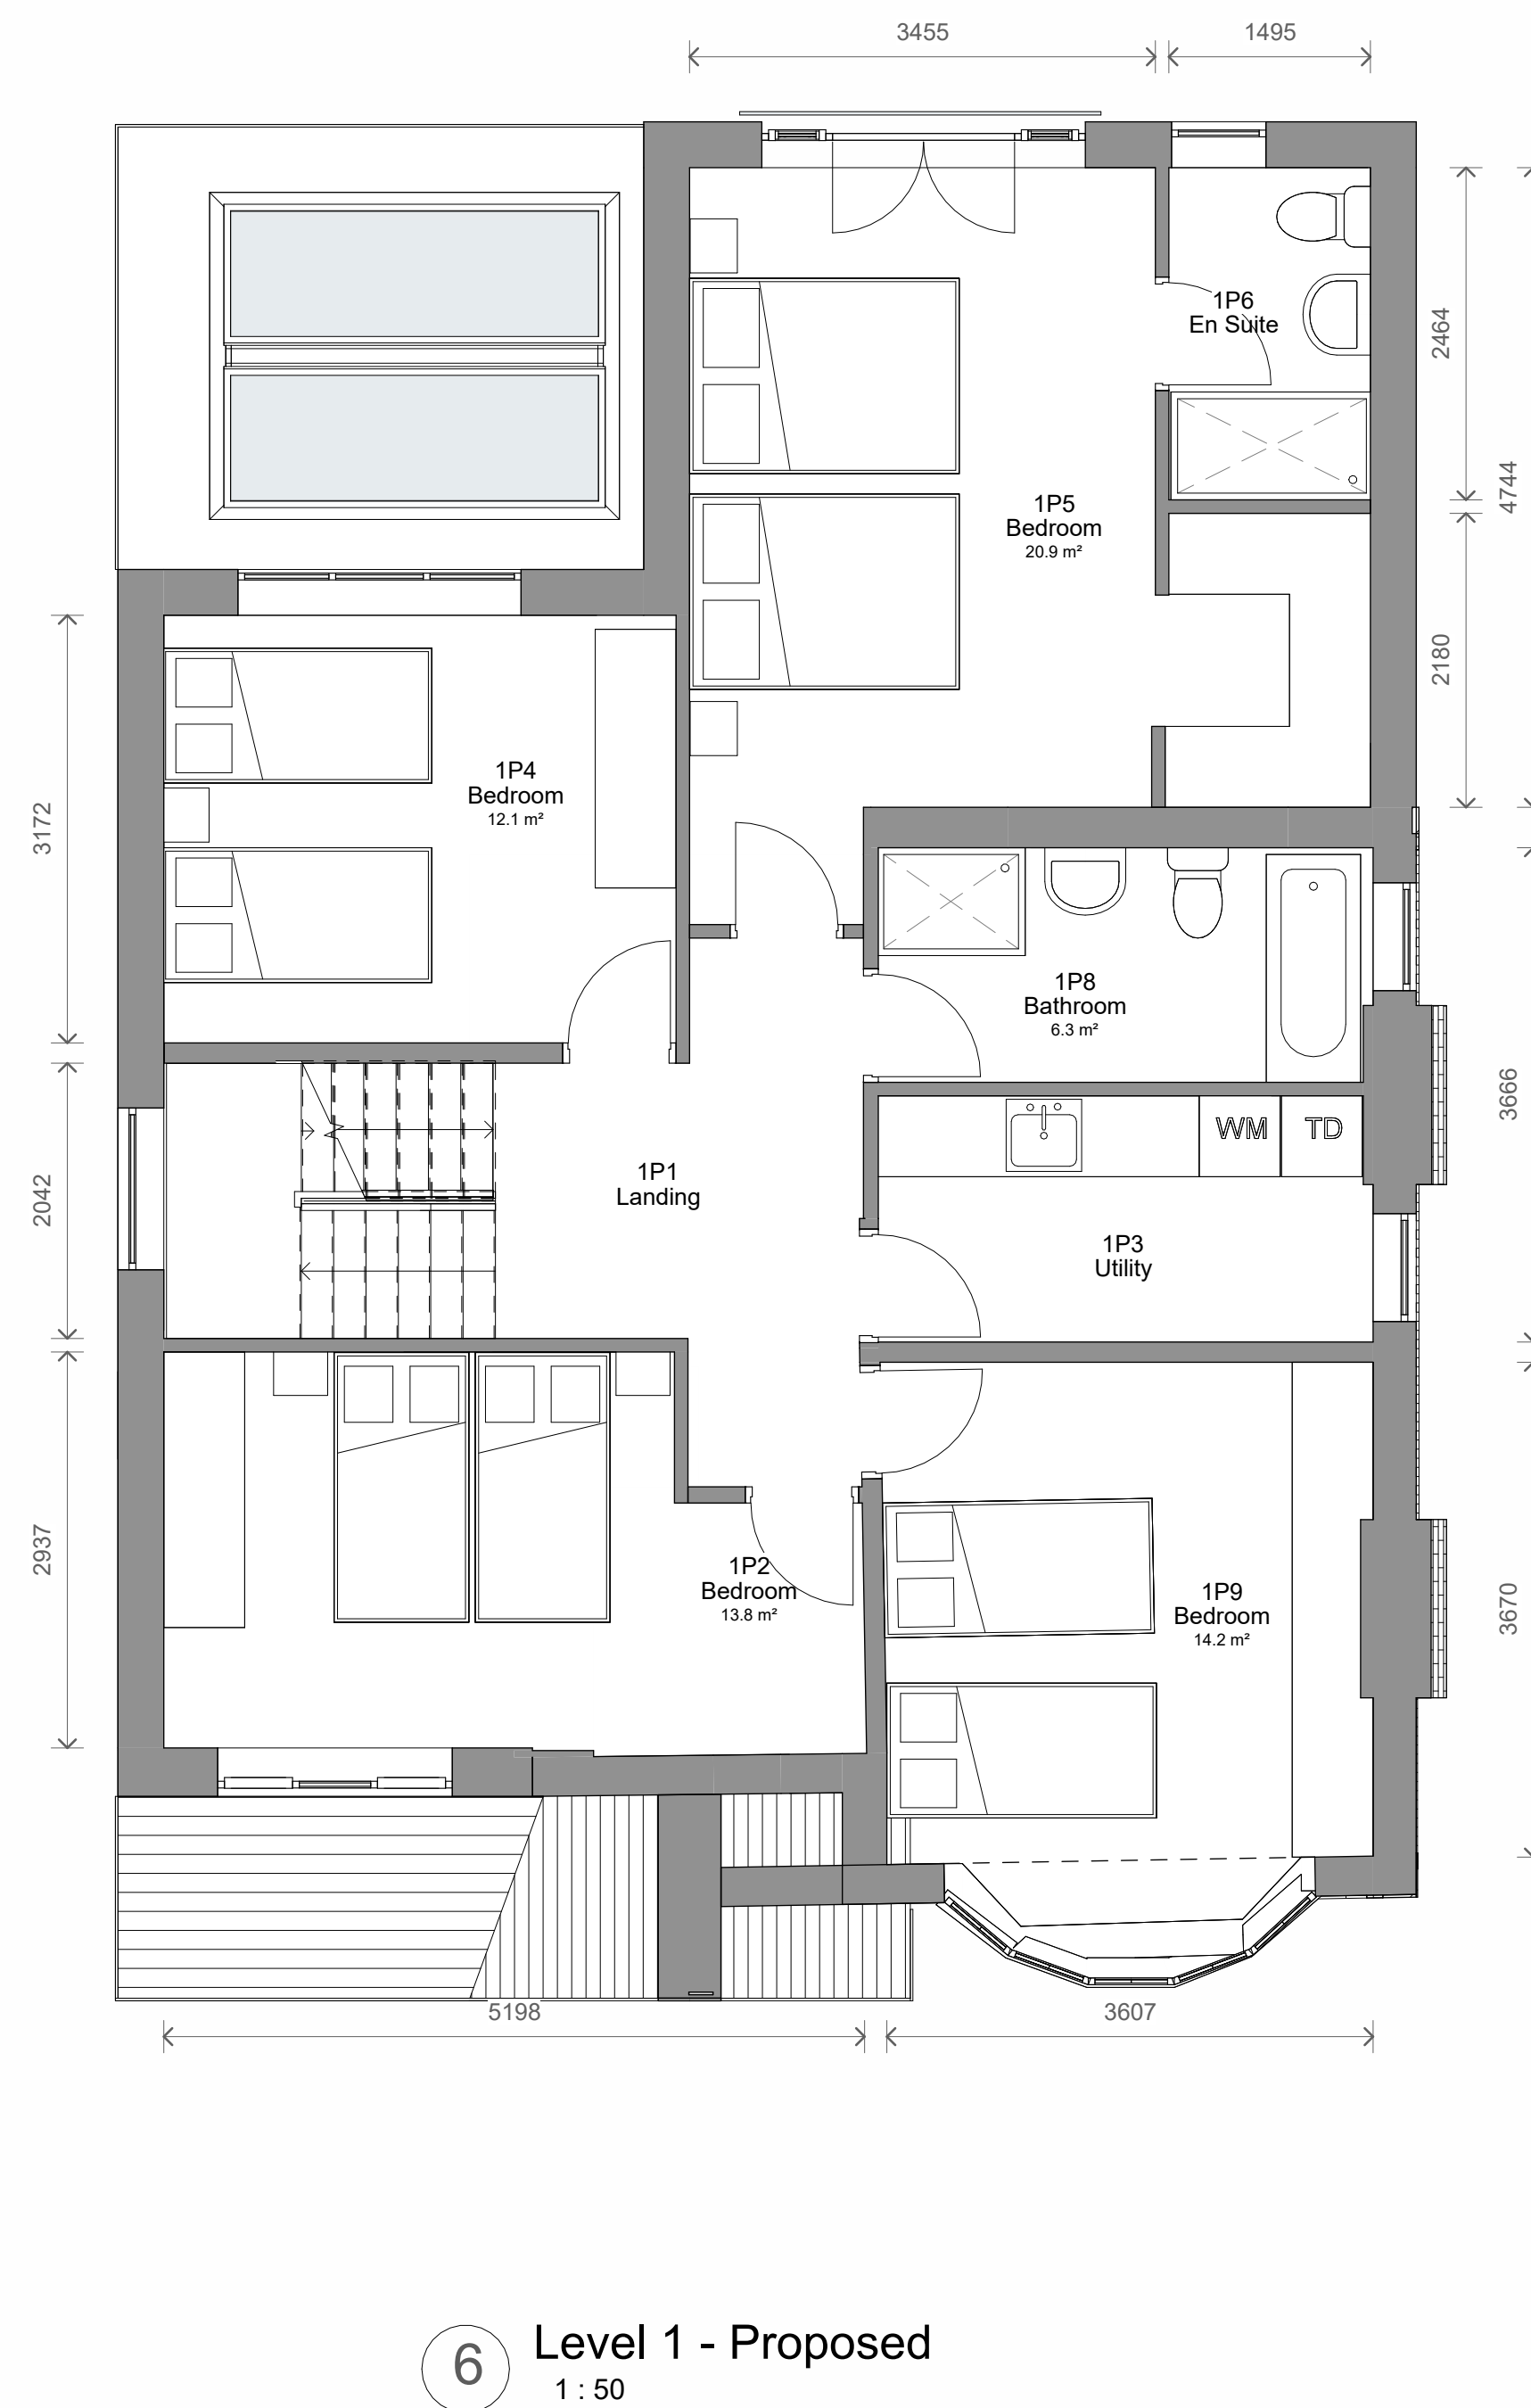
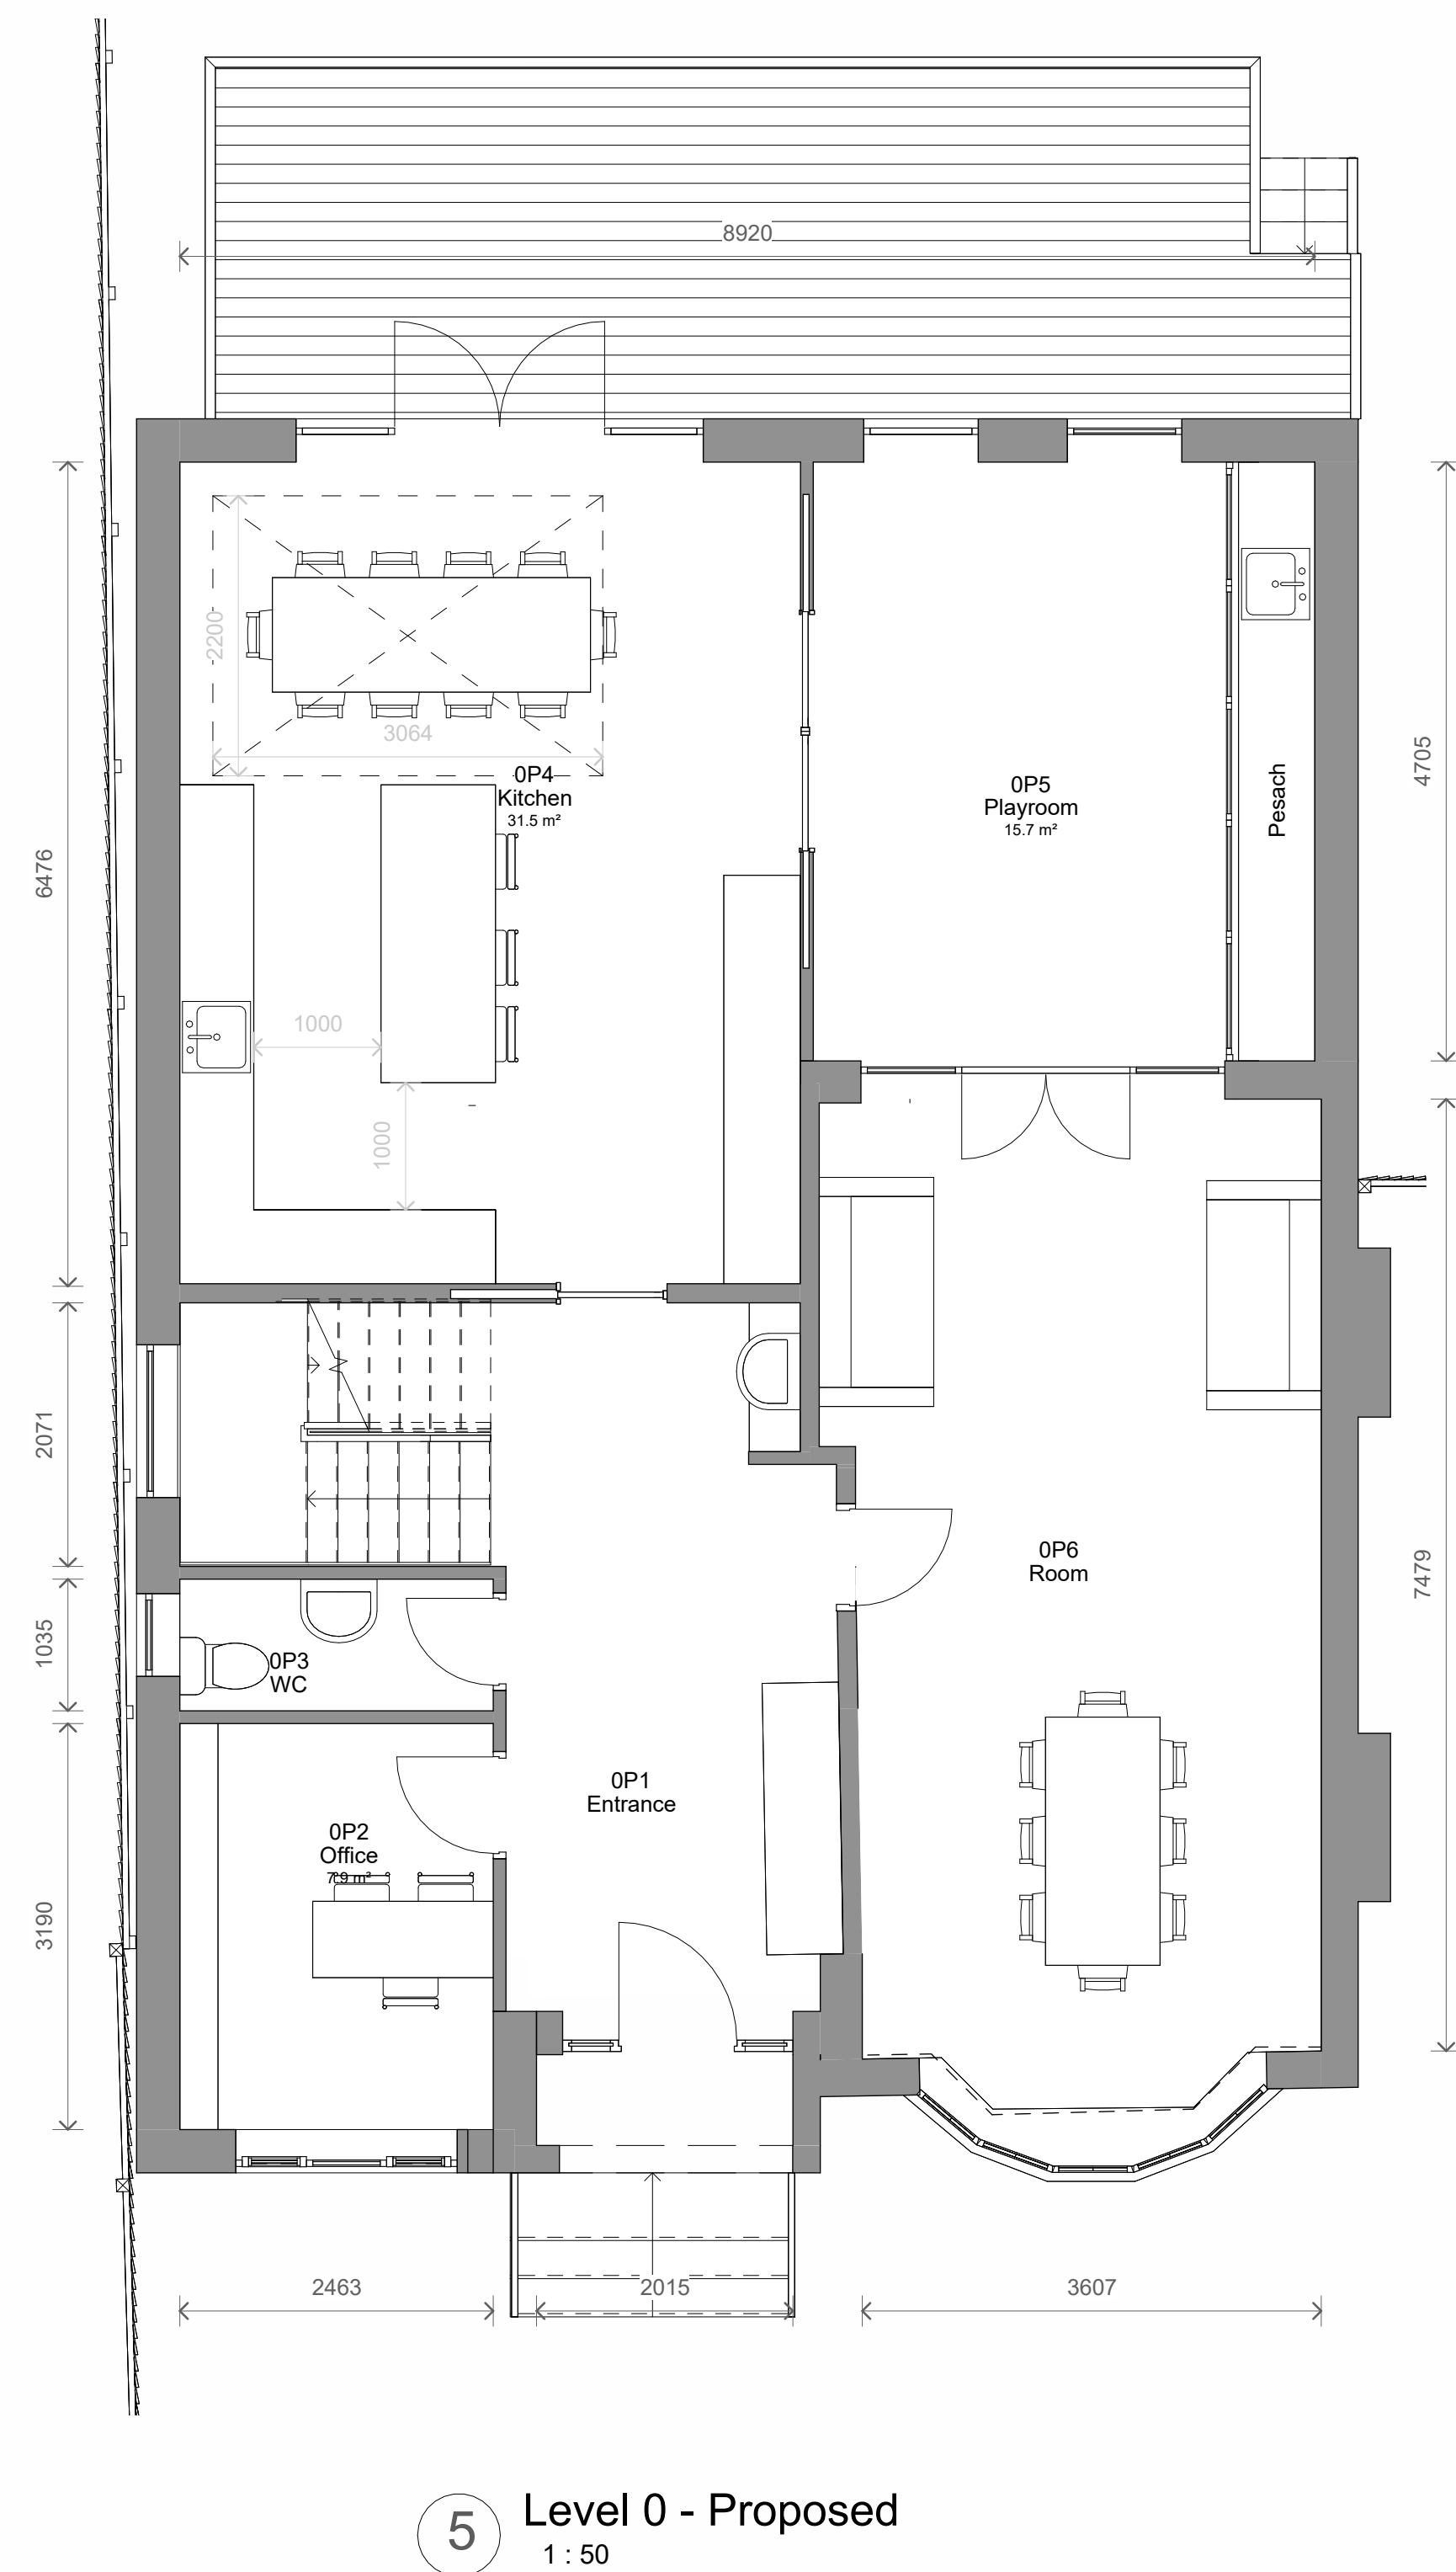


1	Revised Design	21/05/2026	CB
No.	Description	Date	Initial

PROJECT			
9 Silverdale Avenue			
TITLE			
Proposed Plans and Elevations			
STATUS			
DESIGN			
DRAWN BY		DATE	SCALE (@ A1)
CB		17/04/2026	As indicated
PROJECT NUMBER		DRAWING NUMBER	REV
GSS26042		0P1	1

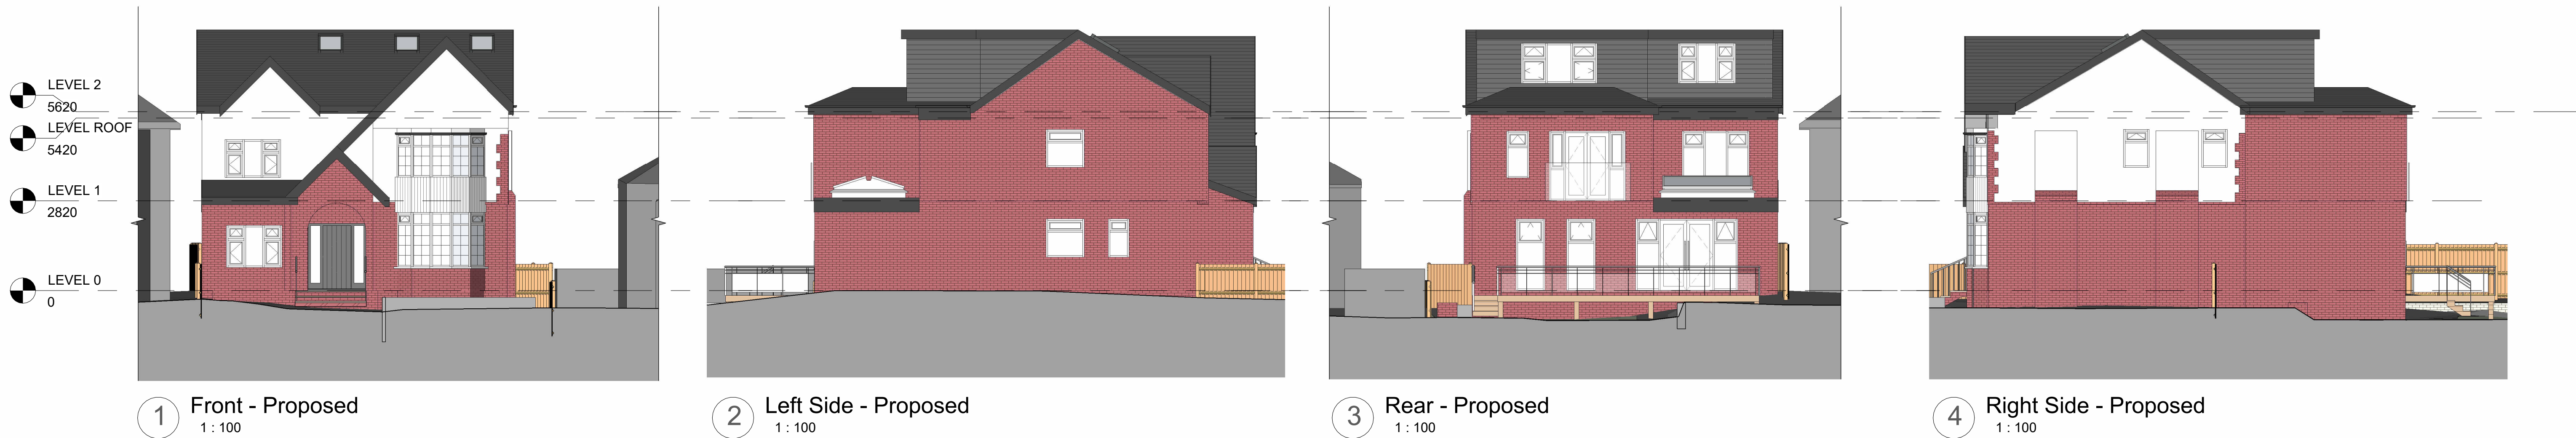

S T U D I O S

www.goldsketch.co.uk info@goldsketch.co.uk 0161 792 9955

NOTES

© COPYRIGHT: ALL RIGHTS RESERVED.
 THIS DRAWING AND ANY PART THEREOF MAY NOT BE REPRODUCED WITHOUT WRITTEN CONSENT.
 APPROVAL: IT IS HEREBY DECLARED THAT THIS DRAWING IS A TRUE AND CORRECT COPY.
 ALL DIMENSIONS AND RELATIVE CUT SHALL BE CHECKED AND CONFIRMED ON SITE. ANY DISCREPANCIES TO BE REPORTED TO THE
 DESIGNER PRIOR TO THE COMMENCEMENT OF ANY WORK. ALL WORK AND MATERIALS TO BE IN ACCORDANCE WITH CURRENT BUILDING
 REGULATIONS, RELEVANT CODES OF PRACTICE AND BRITISH STANDARDS. ALL DIMENSIONS ON THIS DRAWING ARE IN MILLIMETRES (UNLESS
 OTHERWISE STATED).