

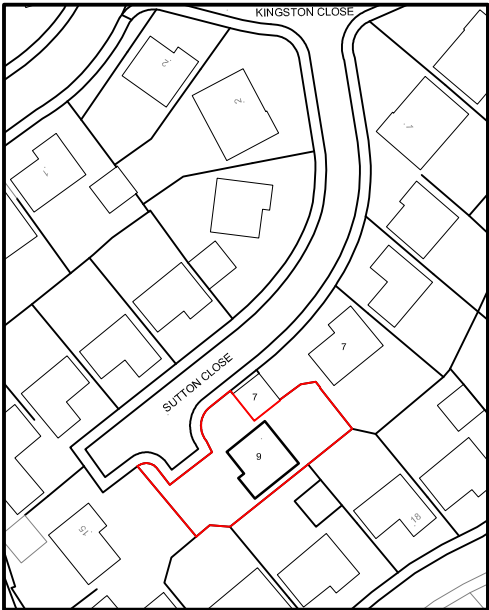


SITE LOCATION PLAN

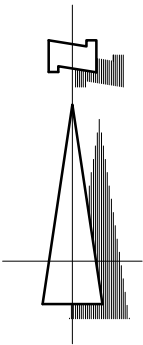

©Crown Copyright and database rights 2016 OS 100019980

CLIENT Mr & Mrs Dawson		TITLE Site Location Plan				REV	DESCRIPTION	DATE 435-437 WALMERSLEY ROAD BURY LANCASHIRE BL9 5EU T : 0161 797 2077 F : 0161 797 2088 E : info@equilibriumarchitects.co.uk
PROJECT Proposed Rear Extension at 9 Sutton Close, Bury BL8 2EL		SCALE 1:1250	DATE May 2022	DRAWN MH	CHECKED -			
		DRAWING NO. R-721-SLP	CAD REFERENCE NO.		REVISION			

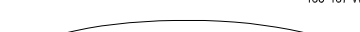