

Notes:

All work is to be carried out to the latest current British standards Codes of Practice and recognised working practices.


All work and materials should comply with Health and Safety legislation and to be approved by the Local Authority Planning / Building Control Officer.

All dimensions are in millimetres unless where explicitly shown otherwise.


The contractor should check and clarify all dimensions as work proceeds and notify the design team of any discrepancies.

Do not scale off the drawings, if in doubt ask.

Avalon Chartered Town Planning are not liable for work undertaken prior to Full Planning Consent and/or Building Regulations Approval

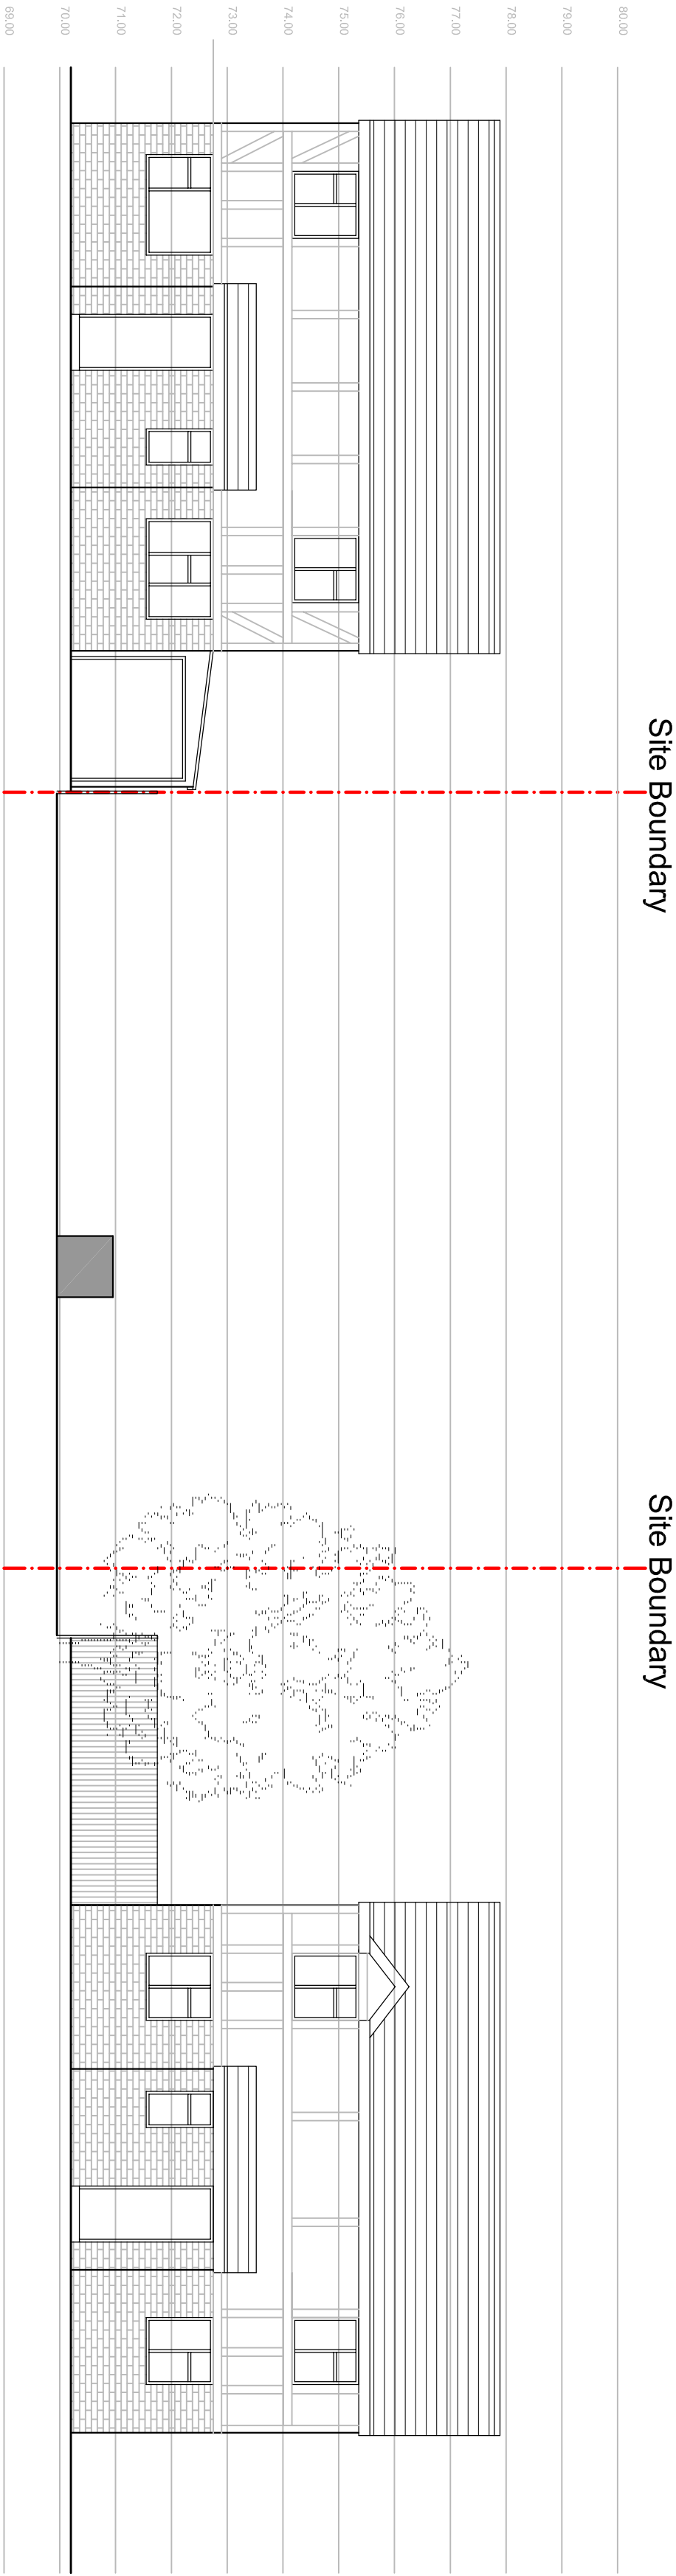

Existing Street Elevation

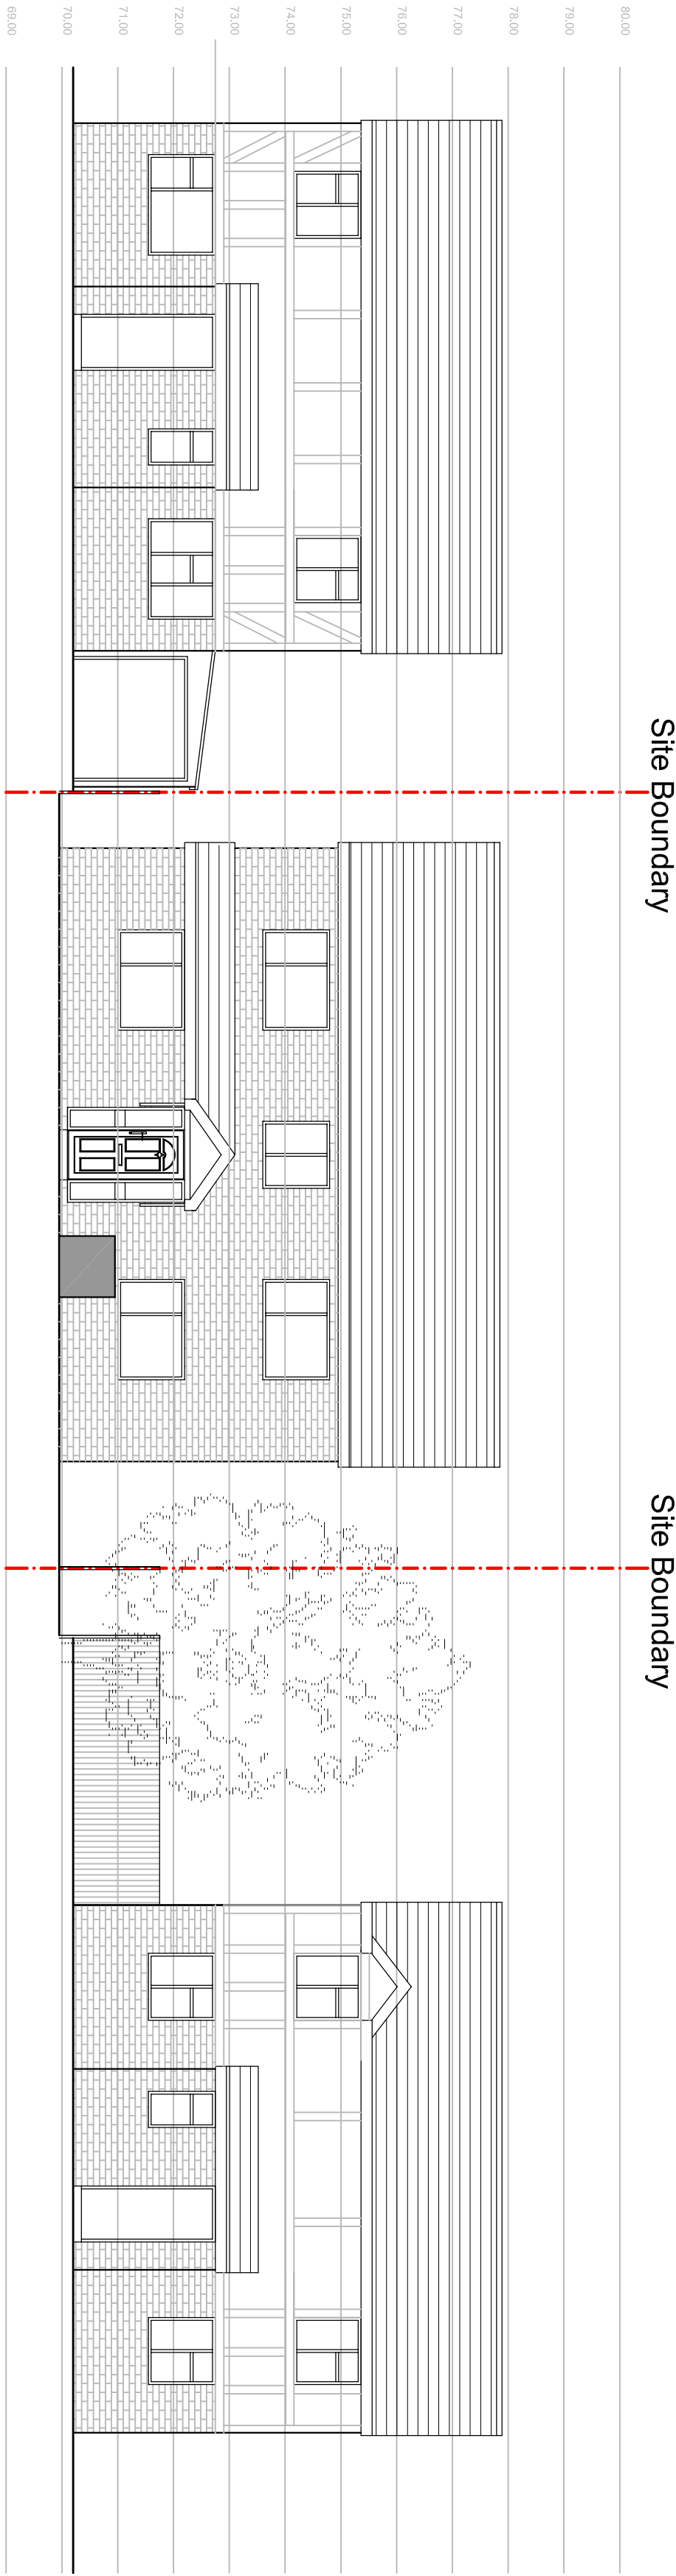

Proposed Street Elevation



Amendment A: 10.02.26 Proposed Velux Rooflights removed

Avalon

Architectural Design & Planning

Town Planning - Architectural Design - Building Regulations

Office: Suite 21, Shale Court, 1 Moor Way,
Shillineau, Mead Business Park, Pooleton, Bury, B812 7NG
Tel: 01282 834834
Email: bian@avalontownplanning.co.uk
daniel@avalontownplanning.co.uk

EXISTING AND PROPOSED STREET ELEVATIONS									
Site: Land adjacent to 701 Whitefield Road Bury BL9 9PL									
Client: Mr Aziz Fatima									
Date: 10.02.26		Scale: 1:100 @ A2							
Project No: FAT/01 Dwg 04A				Drawn: DS					
Amendments:		A							