


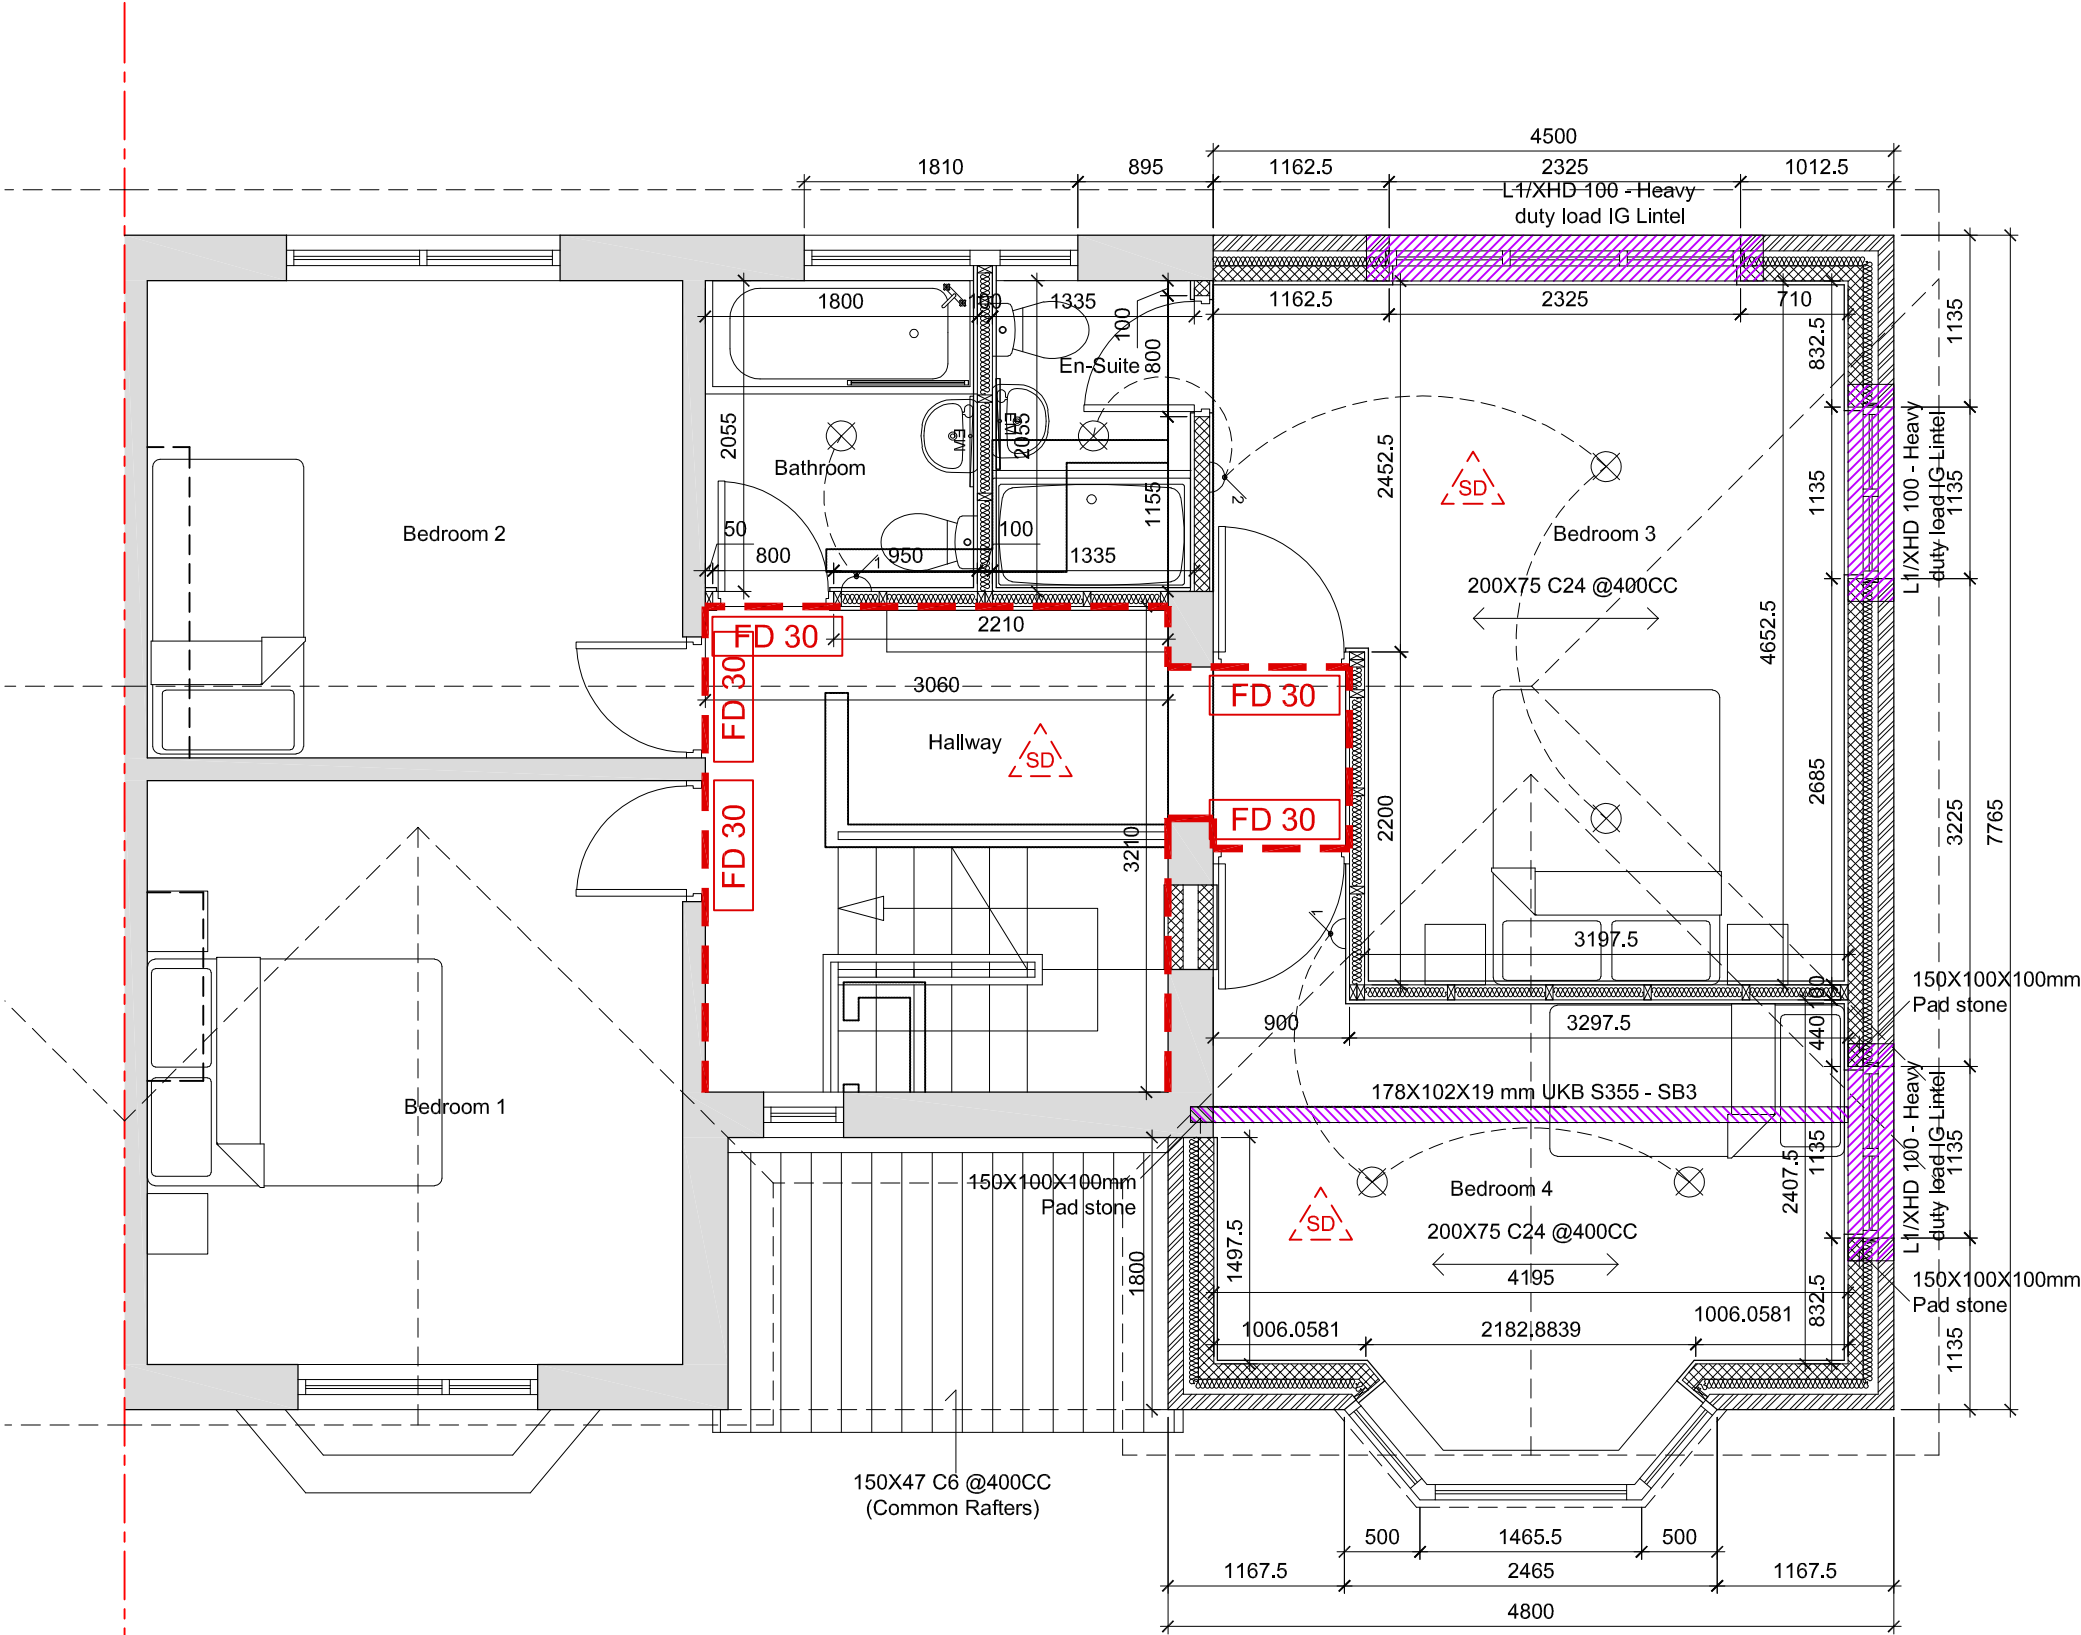

Proposed 1F Plan 1:50

Electrical Key

- Double switched socket outlet
- Single switched socket outlet
- Cooker socket
- TV aerial outlet with roof mounted aerial
- Higher level sockets at worktop/Cabinet height
- Worktop/Cabinet height switch with low level socket
- Downlighter - Light fitting to clients spec - Ensure 75 % of light fittings are capable of taking low energy bulbs only.
- LED wall light - Light fitting to clients spec
- LED Light - Light fitting to clients spec
- Wall mounted PIR light - Light fitting to clients spec
- Light switch - indicates no. of gangs
- Electric Mirror
- Shaver Points

Drawing By:	
Hidayatullah Hatami	
Client:	
Mr. Zalmai	
Project:	
488 Bury Old Road, Prestwich Manchester M25 1NL	
Drawing Title:	
Proposed 1/F Plan	
Scale:	Date:
1:50 @ A3	April 2020
Drawing No:	Revision:
002/102	A