
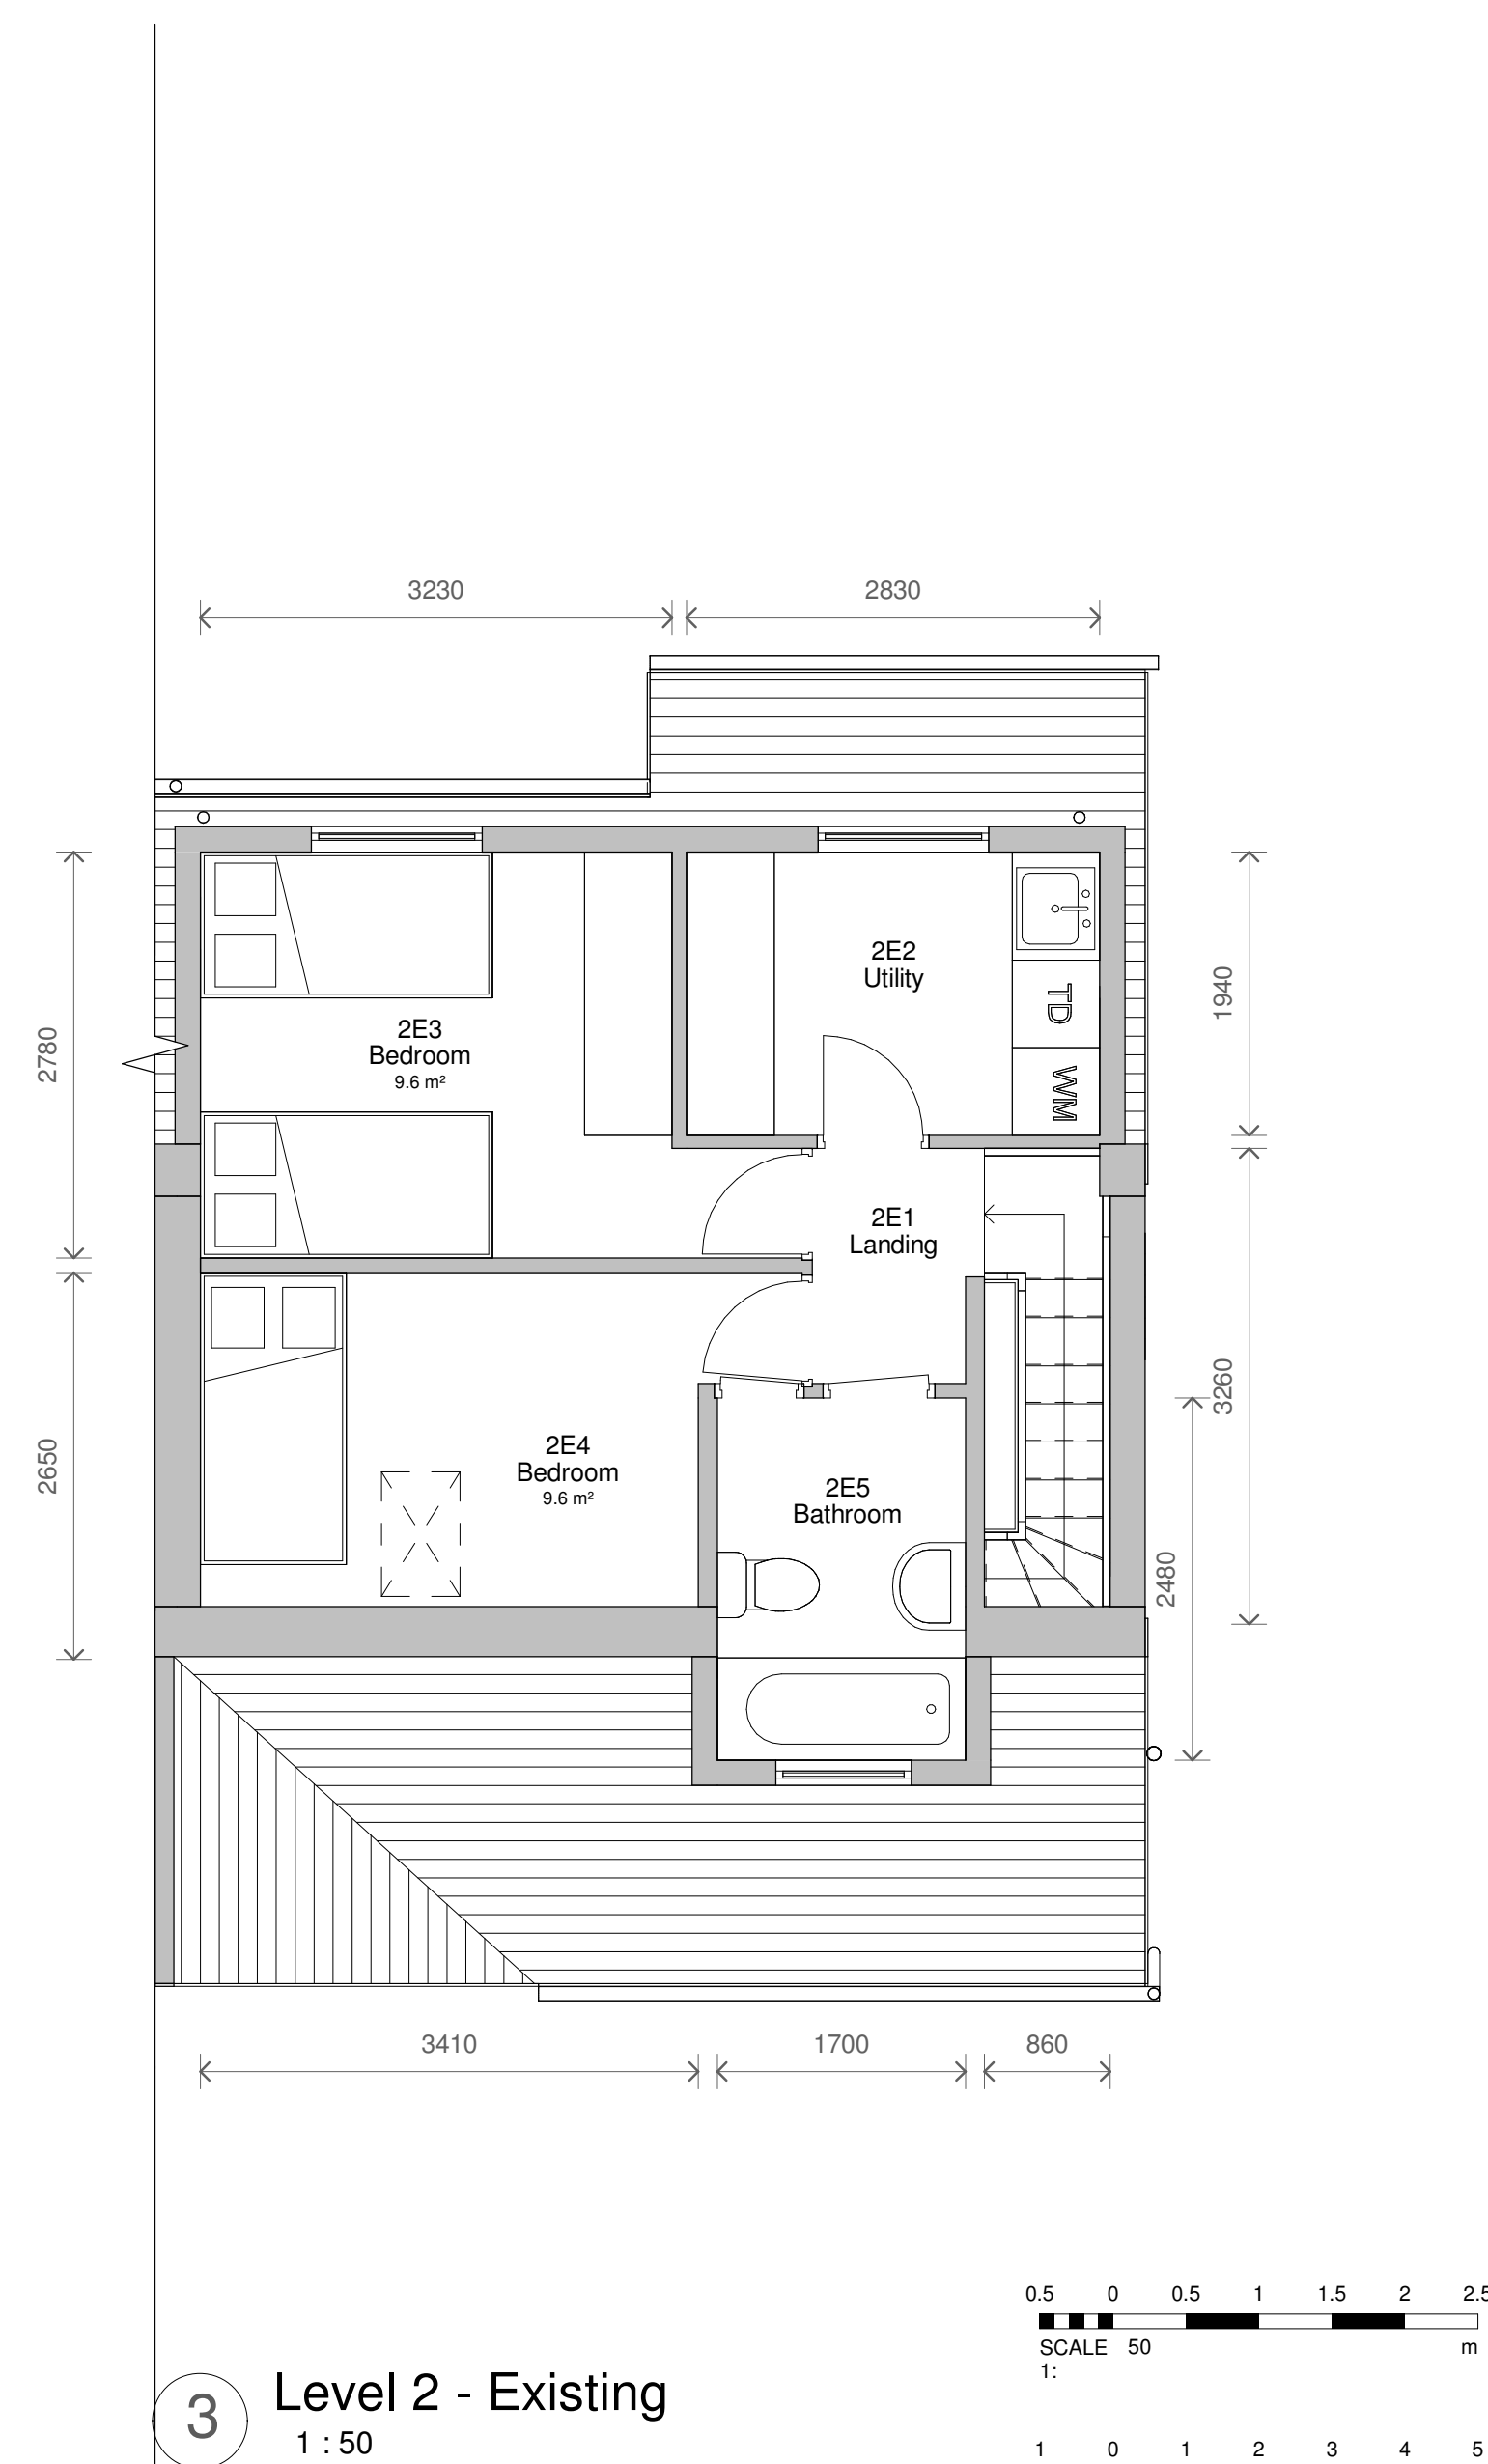
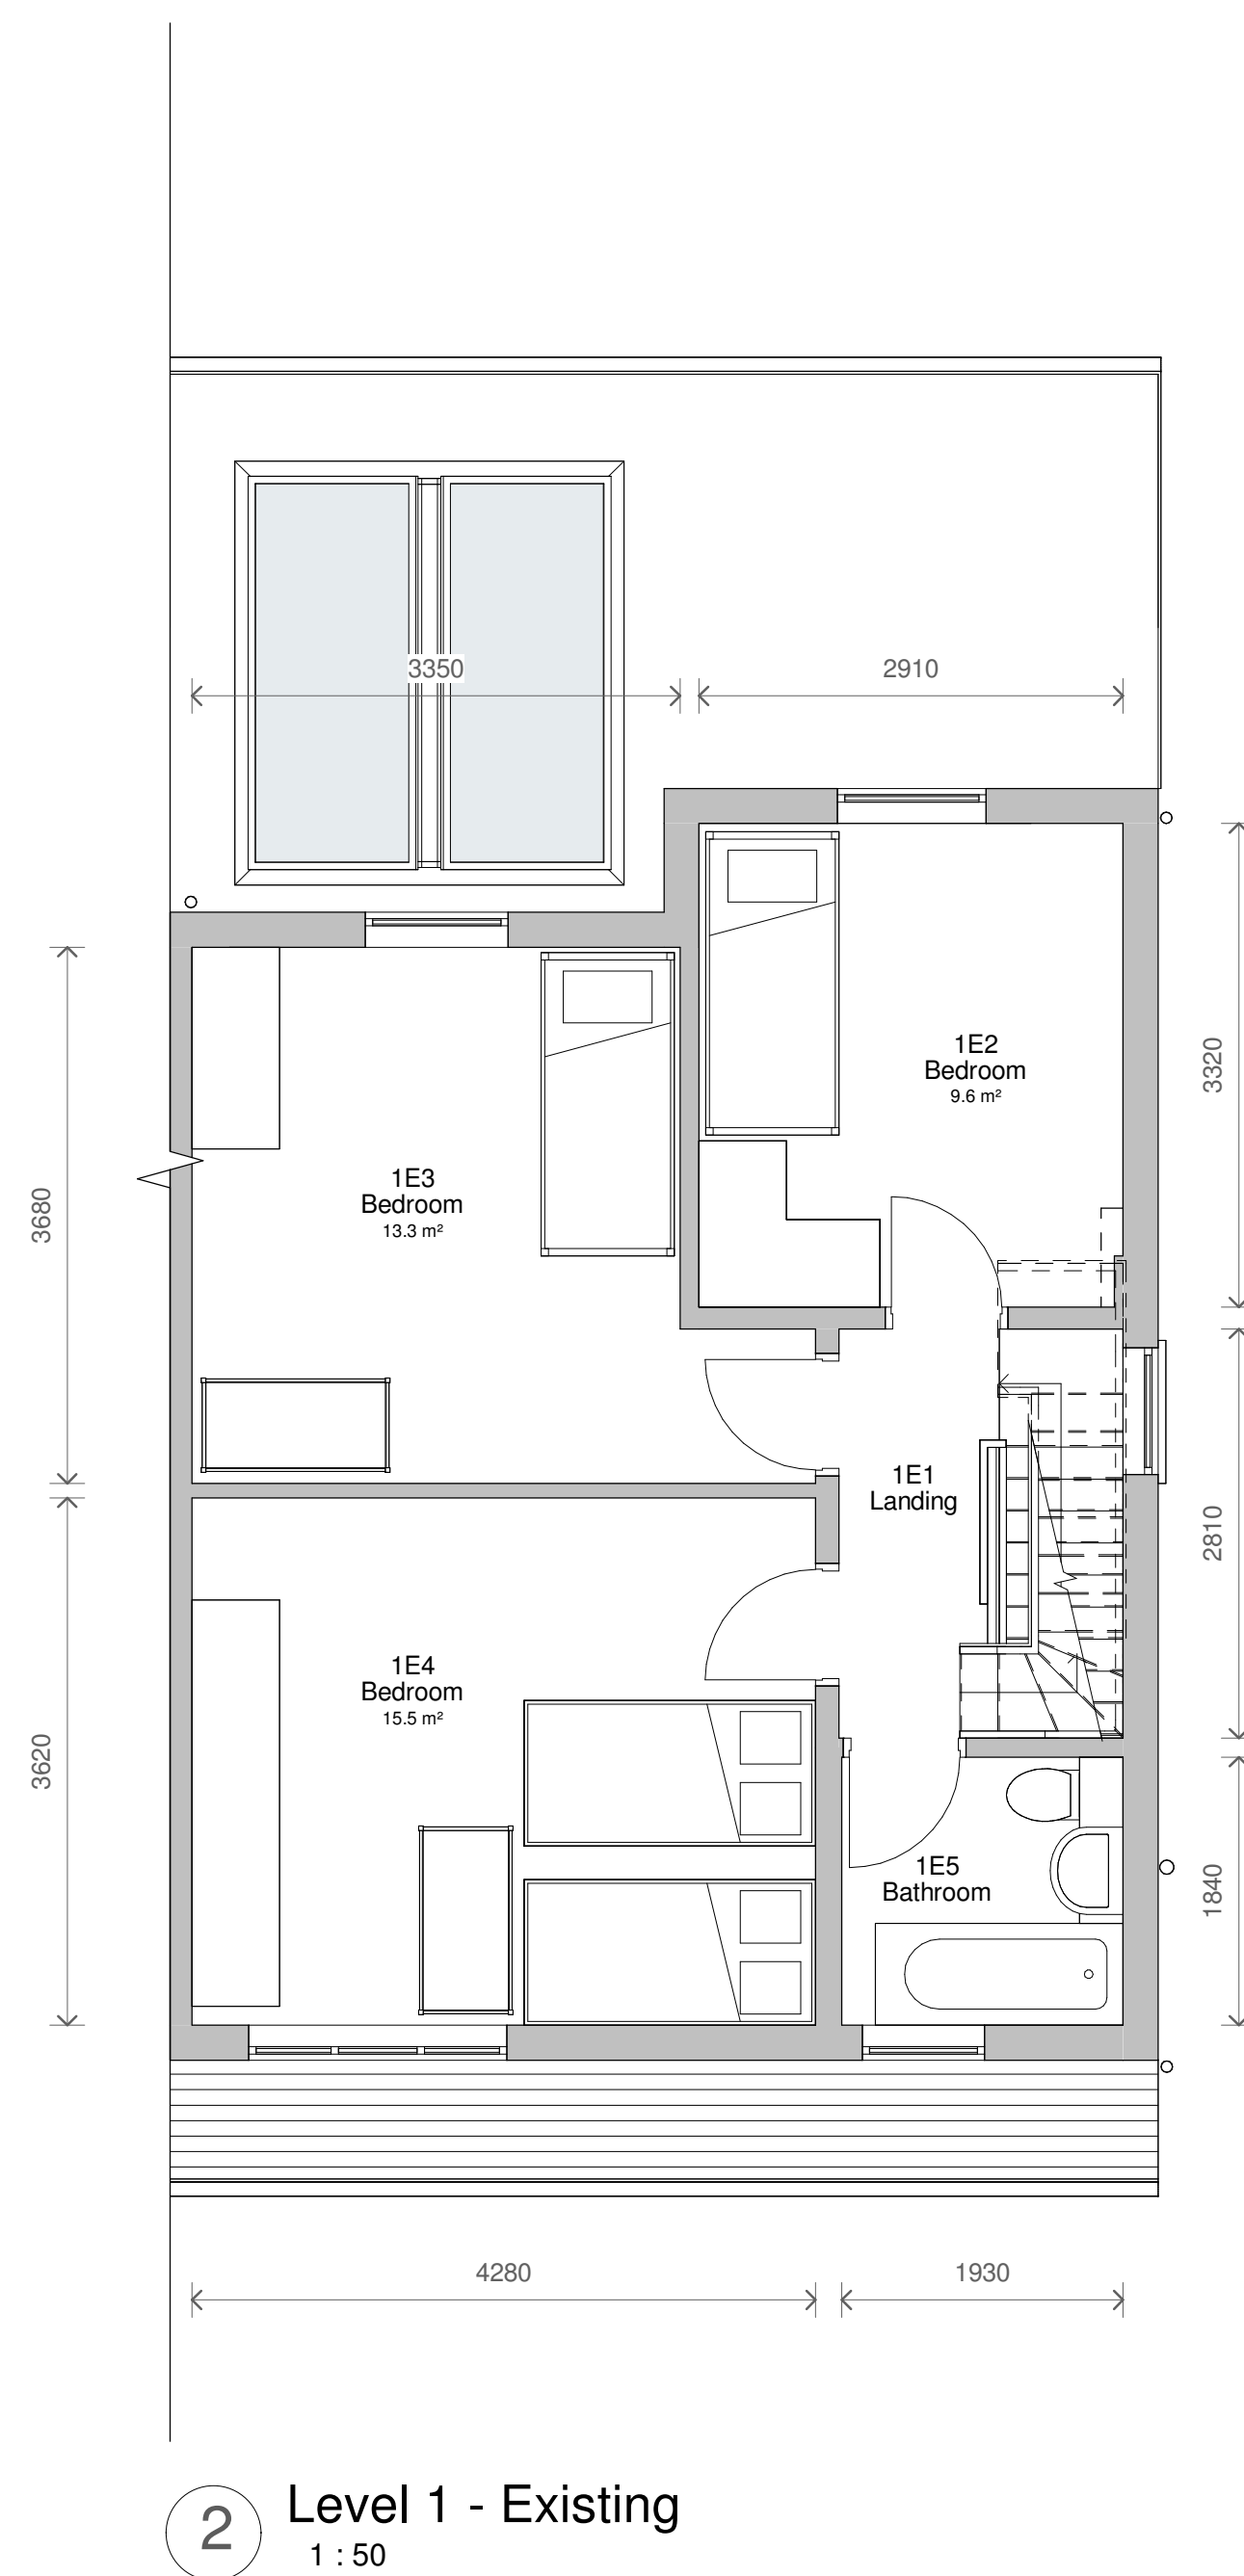
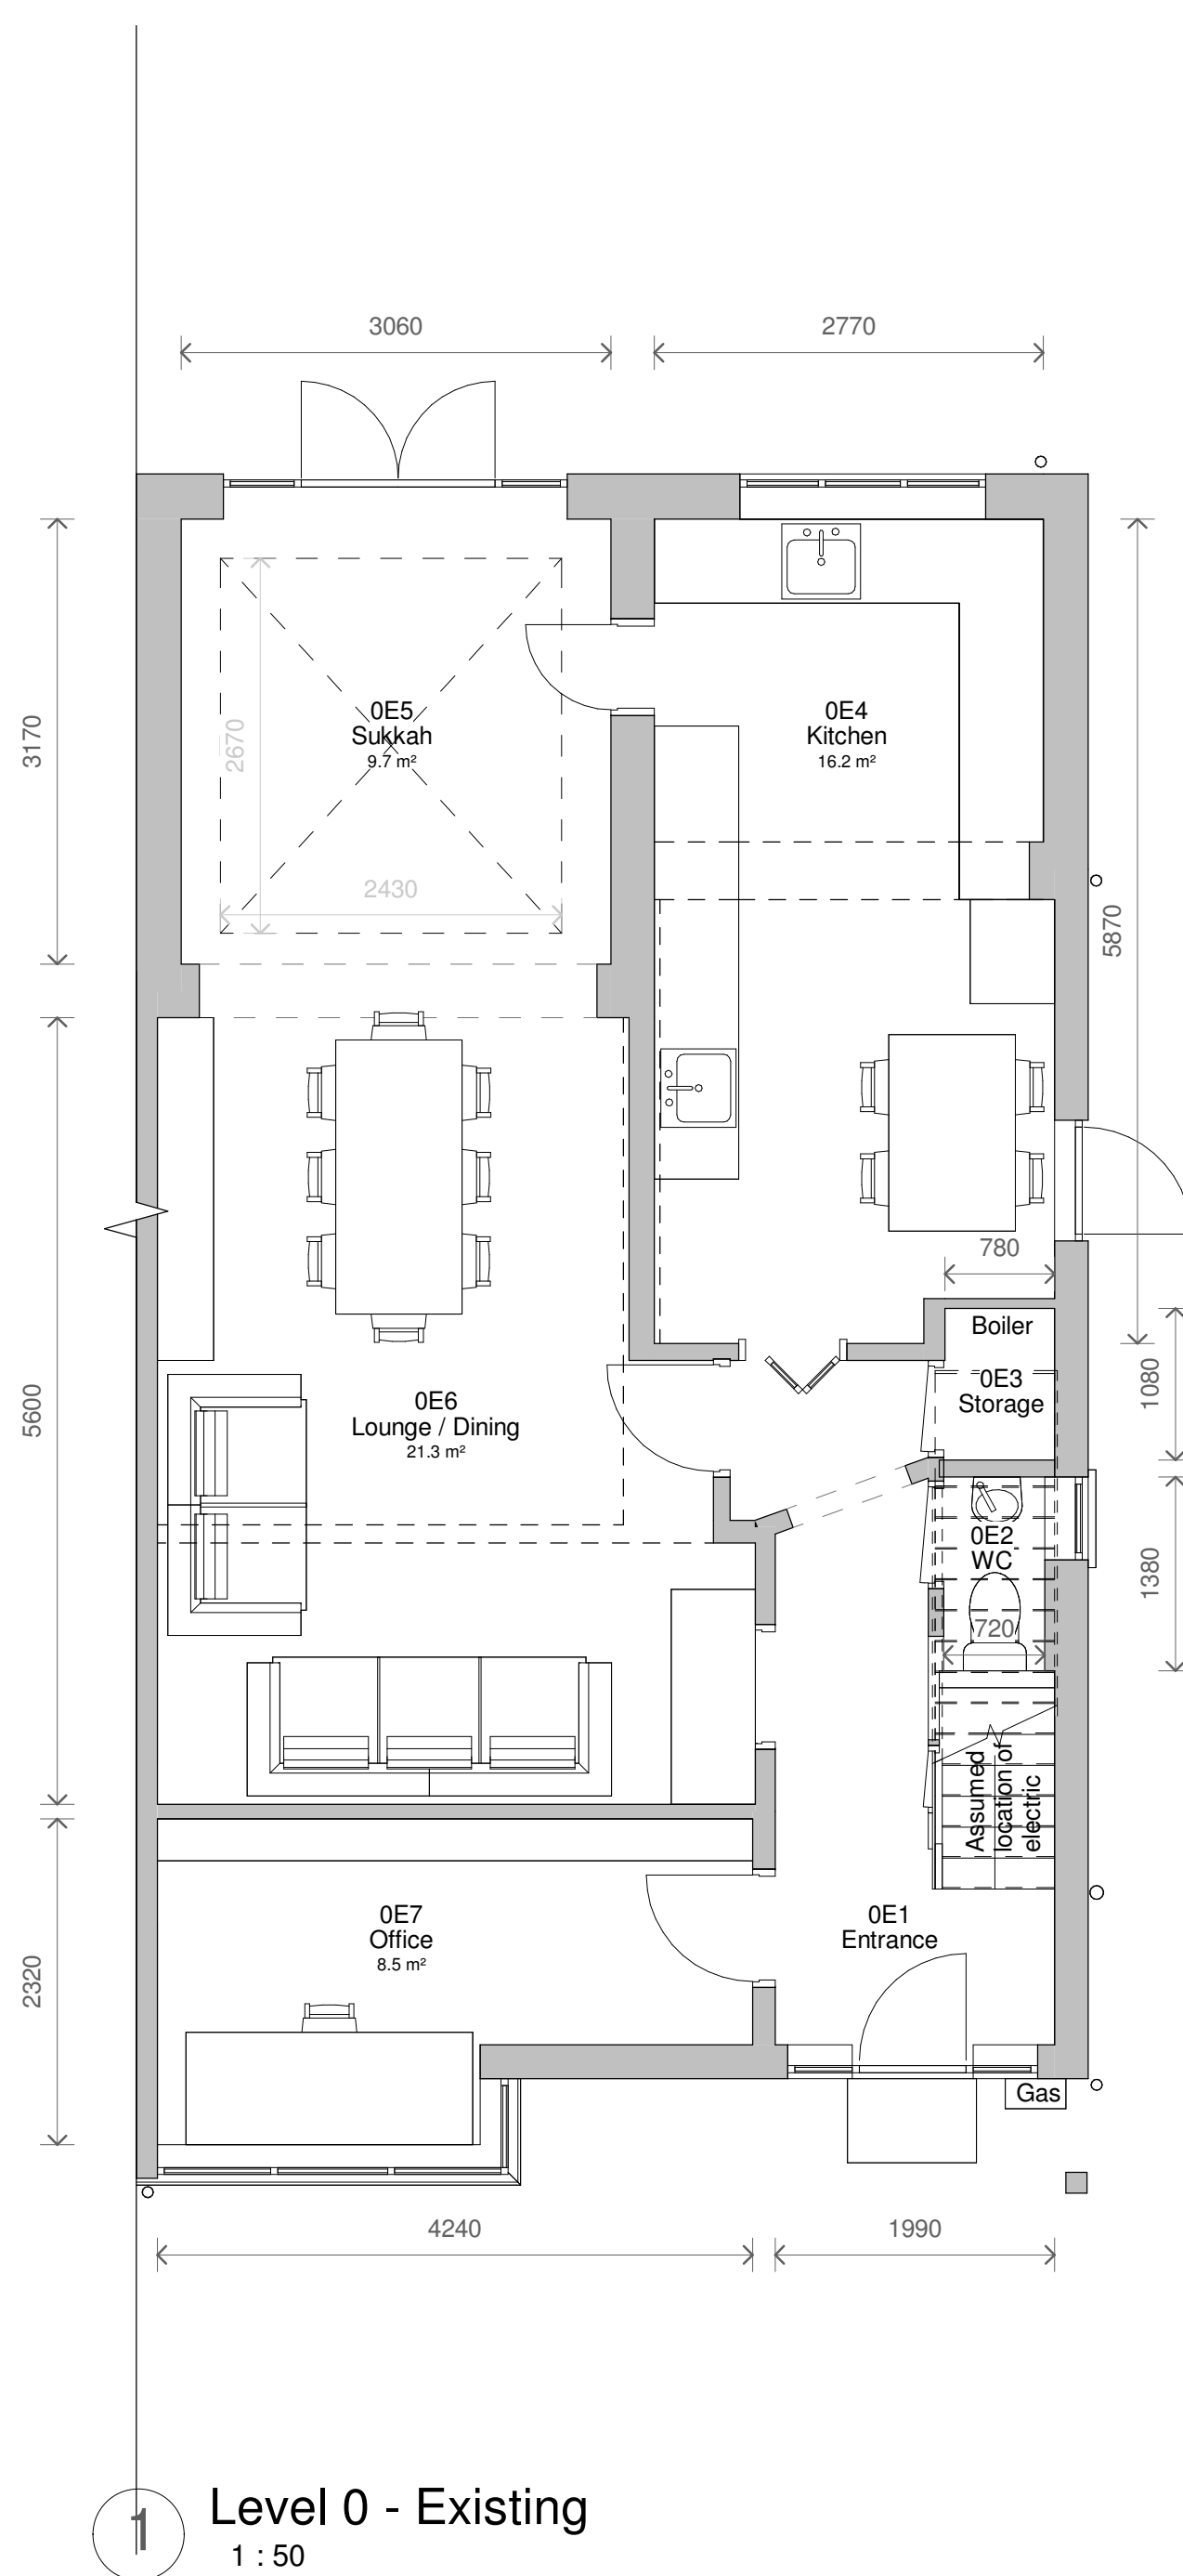


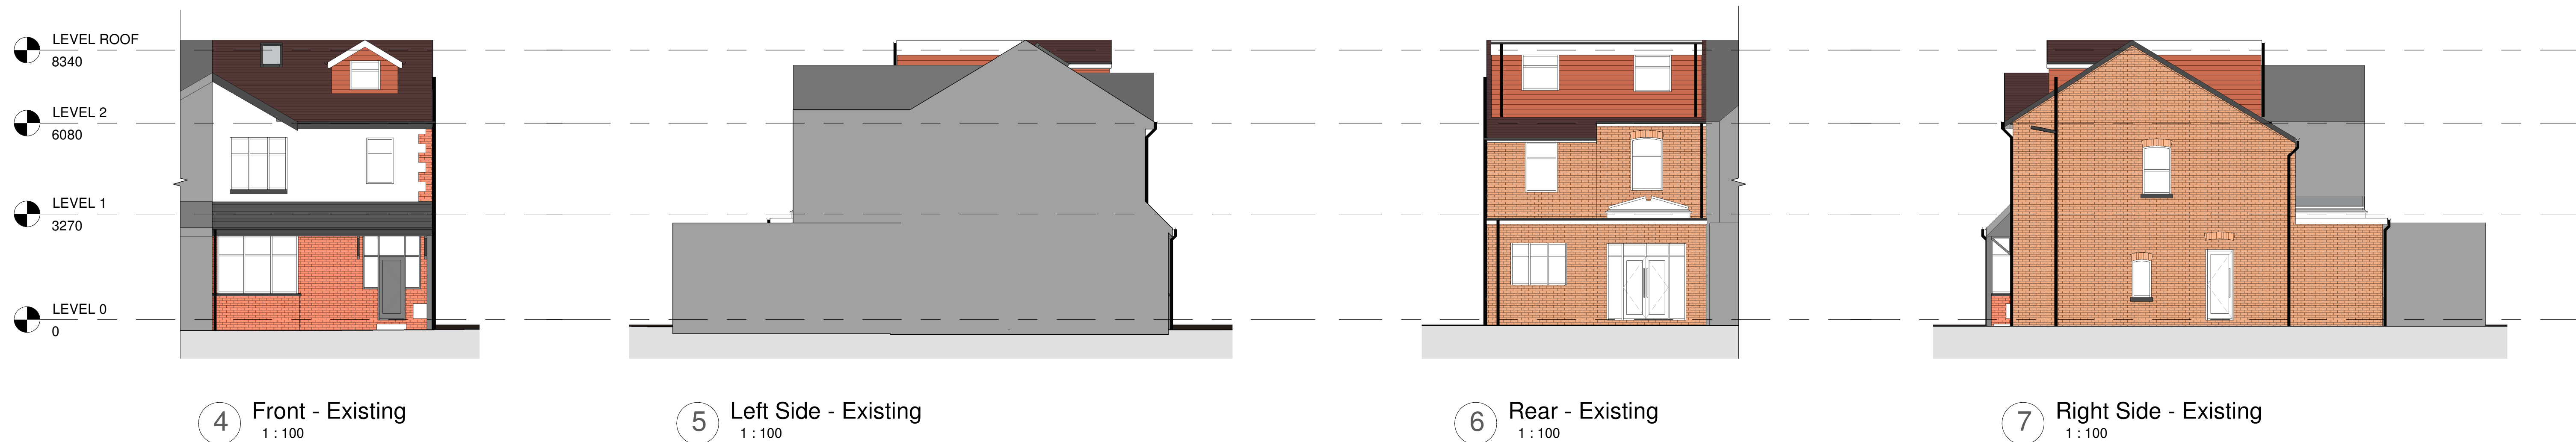

No.	Description	Date
PROJECT	2 Harrogate Avenue	
TITLE	Existing Plans and Elevations	
CLIENT	Salomon	
STATUS	DESIGN	
DRAWN BY CB	DATE 13/10/2023	SCALE (@ A1) As indicated
PROJECT NUMBER GSS23116	DRAWING NUMBER 002	REV
GOLD SKETCH S T U D I O S www.goldsketch.co.ukinfo@goldsketch.co.uk0161 792 9595		
COPYRIGHT © ALL RIGHTS RESERVED. NO PARTS MAY BE REPRODUCED OR TRANSMITTED IN ANY FORM OR BY ANY MEANS WITHOUT WRITTEN PERMISSION FROM THE STUDIO EXCEPT AS SPECIFIED HEREIN. ALL DIMENSIONS ARE TO FACE UNLESS OTHERWISE SPECIFIED AND CONFORM WITH BRITISH STANDARDS. ALL DIMENSIONS MUST BE REPORTED TO THE NEAREST MILLIMETER. LEGISLATION RELAYING CODES OF PRACTICE AND BRITISH STANDARDS. ALL DIMENSIONS ON THIS DRAWING ARE IN MILLIMETERS (UNLESS OTHERWISE STATED).		