


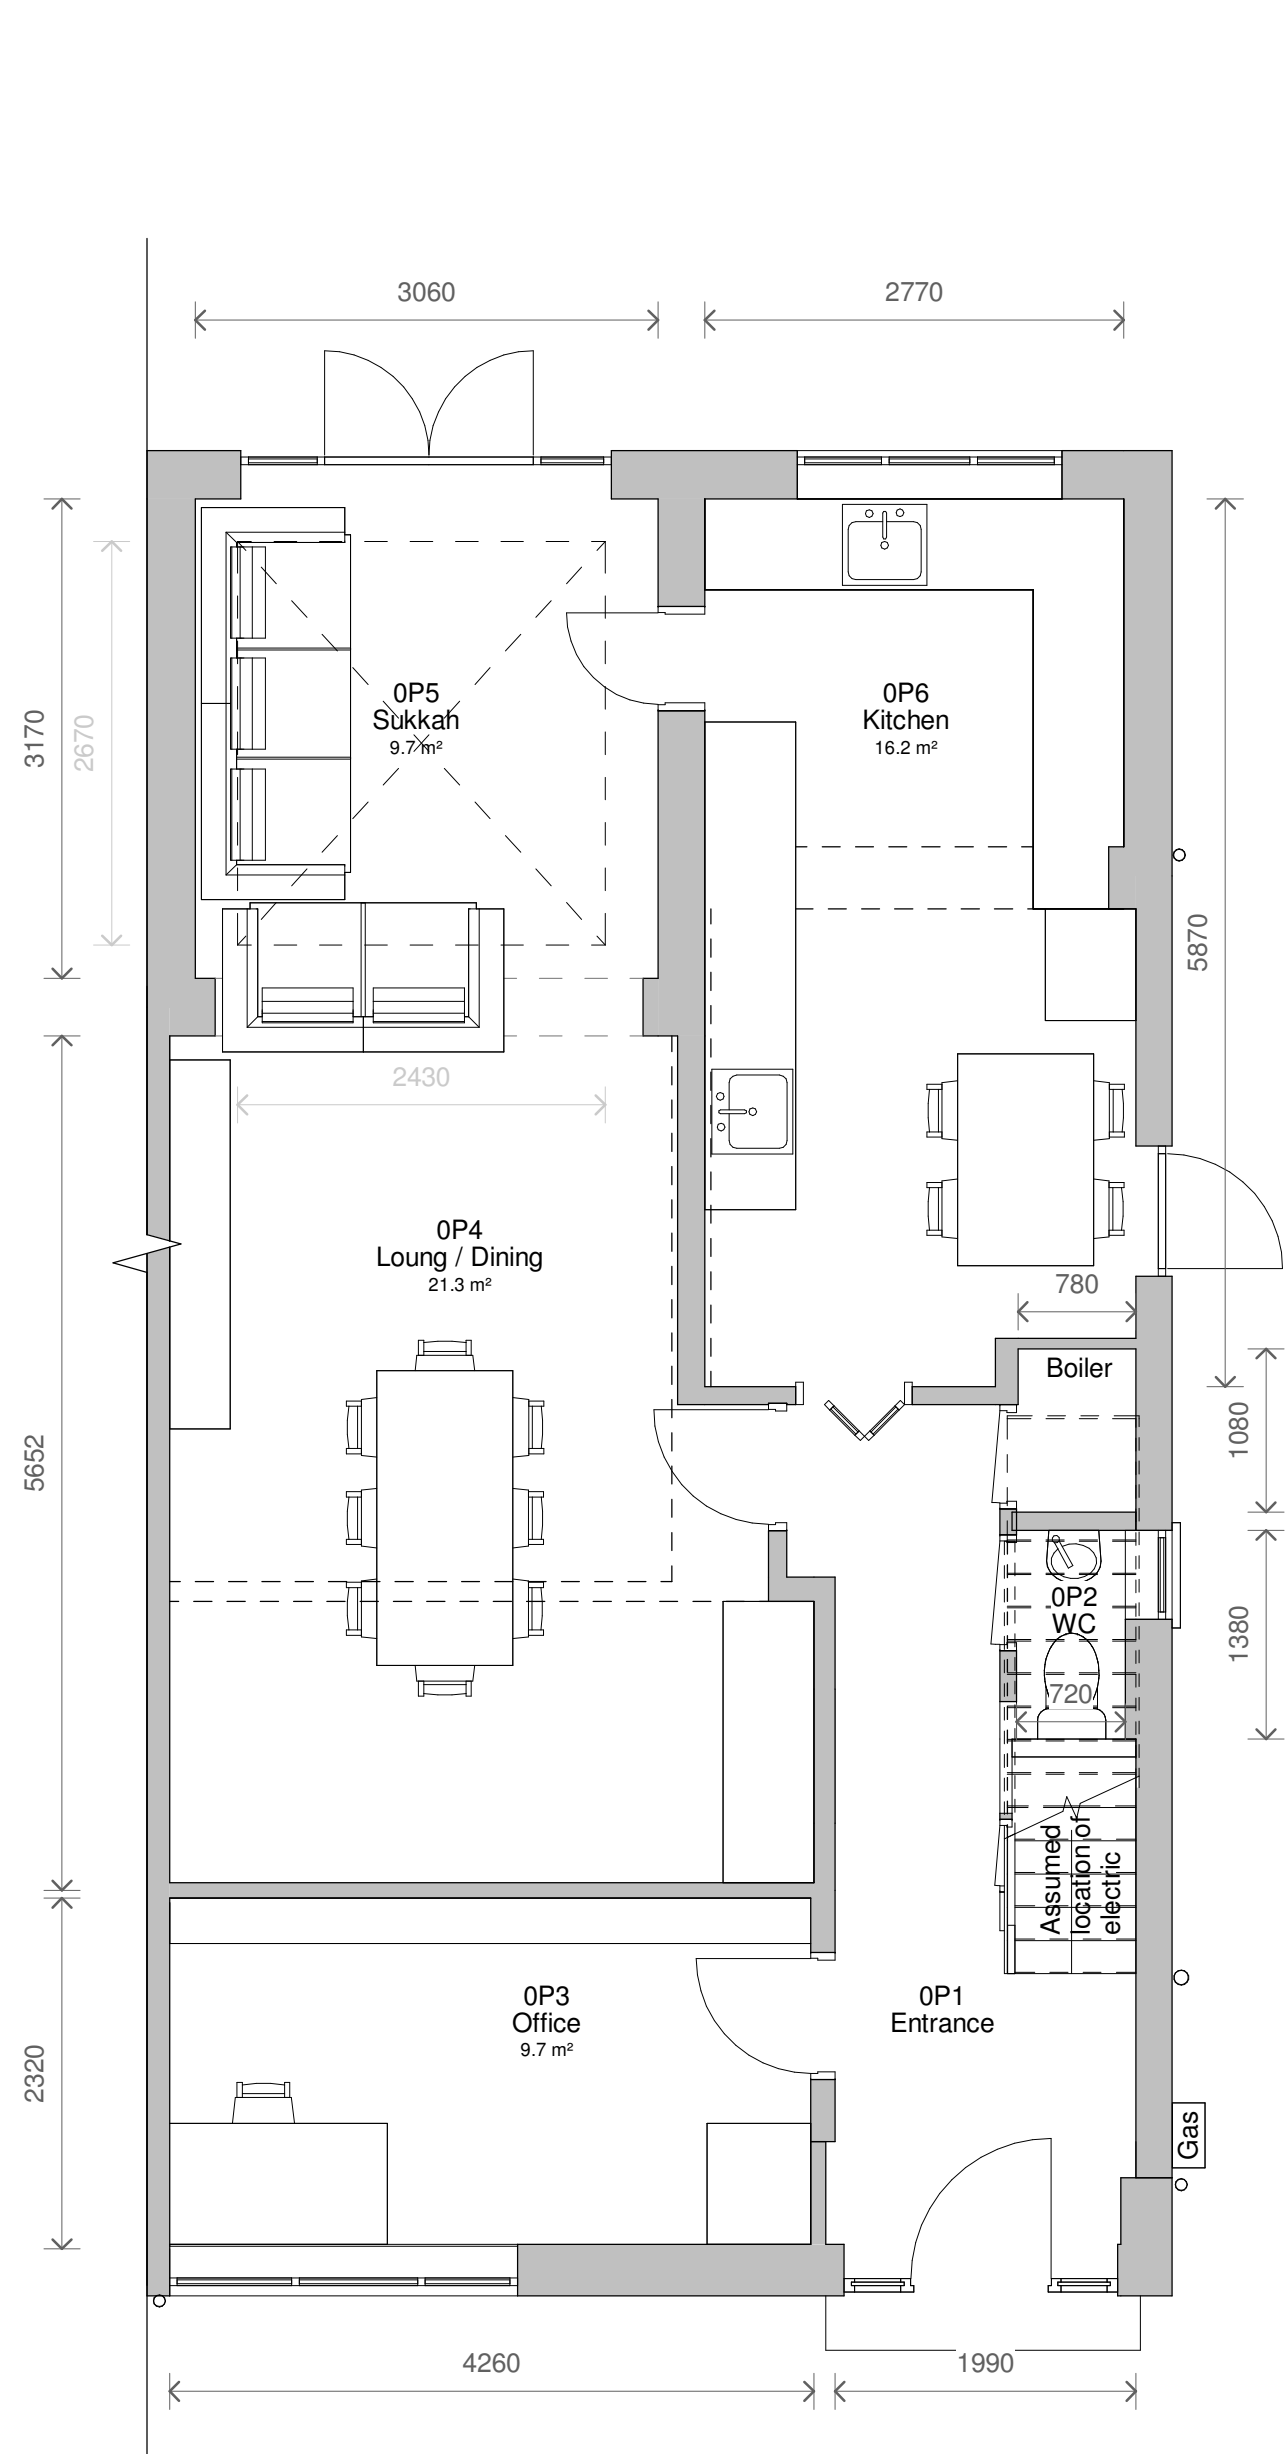


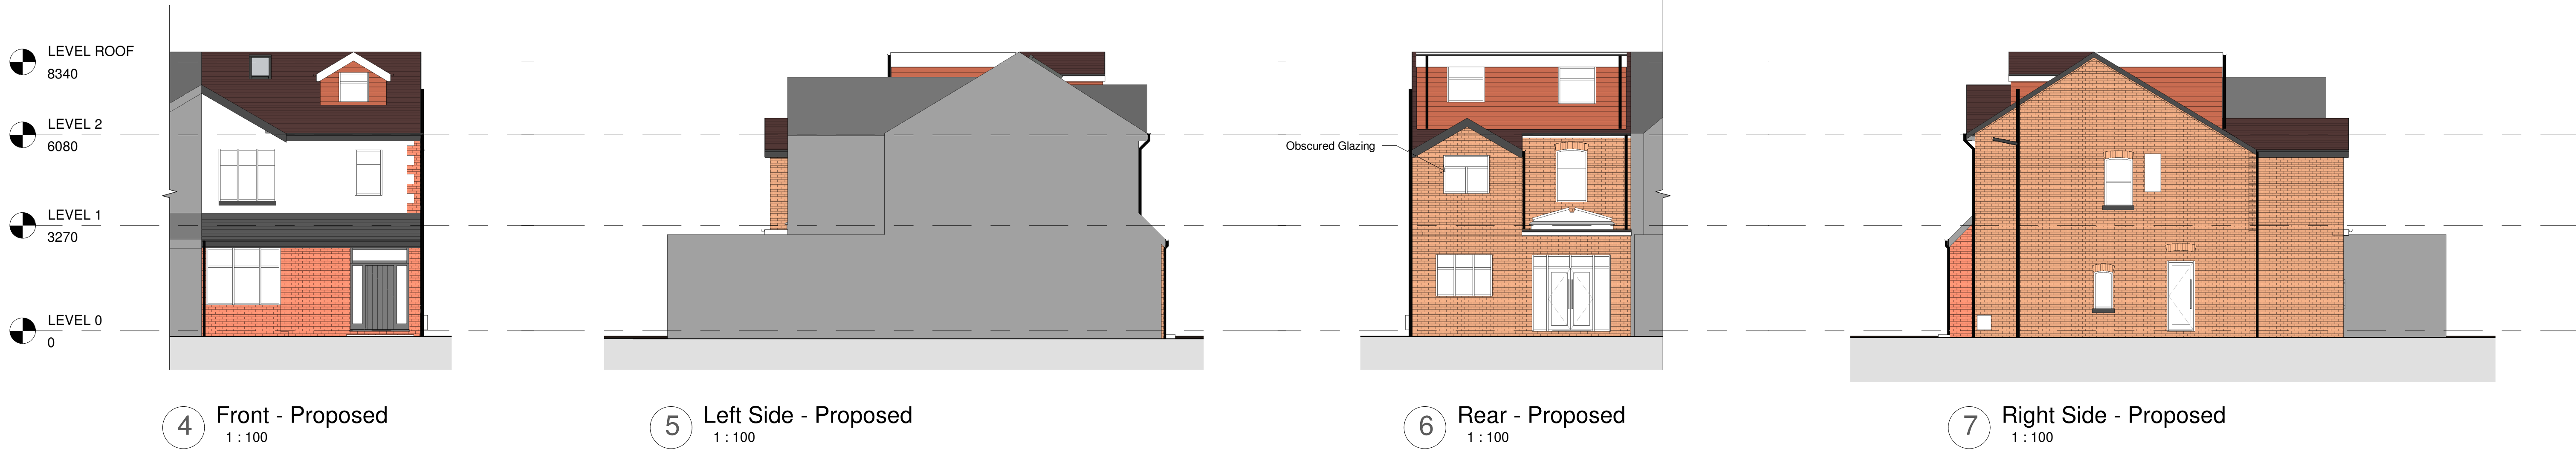


1 Level 0 - Proposed
1 : 50

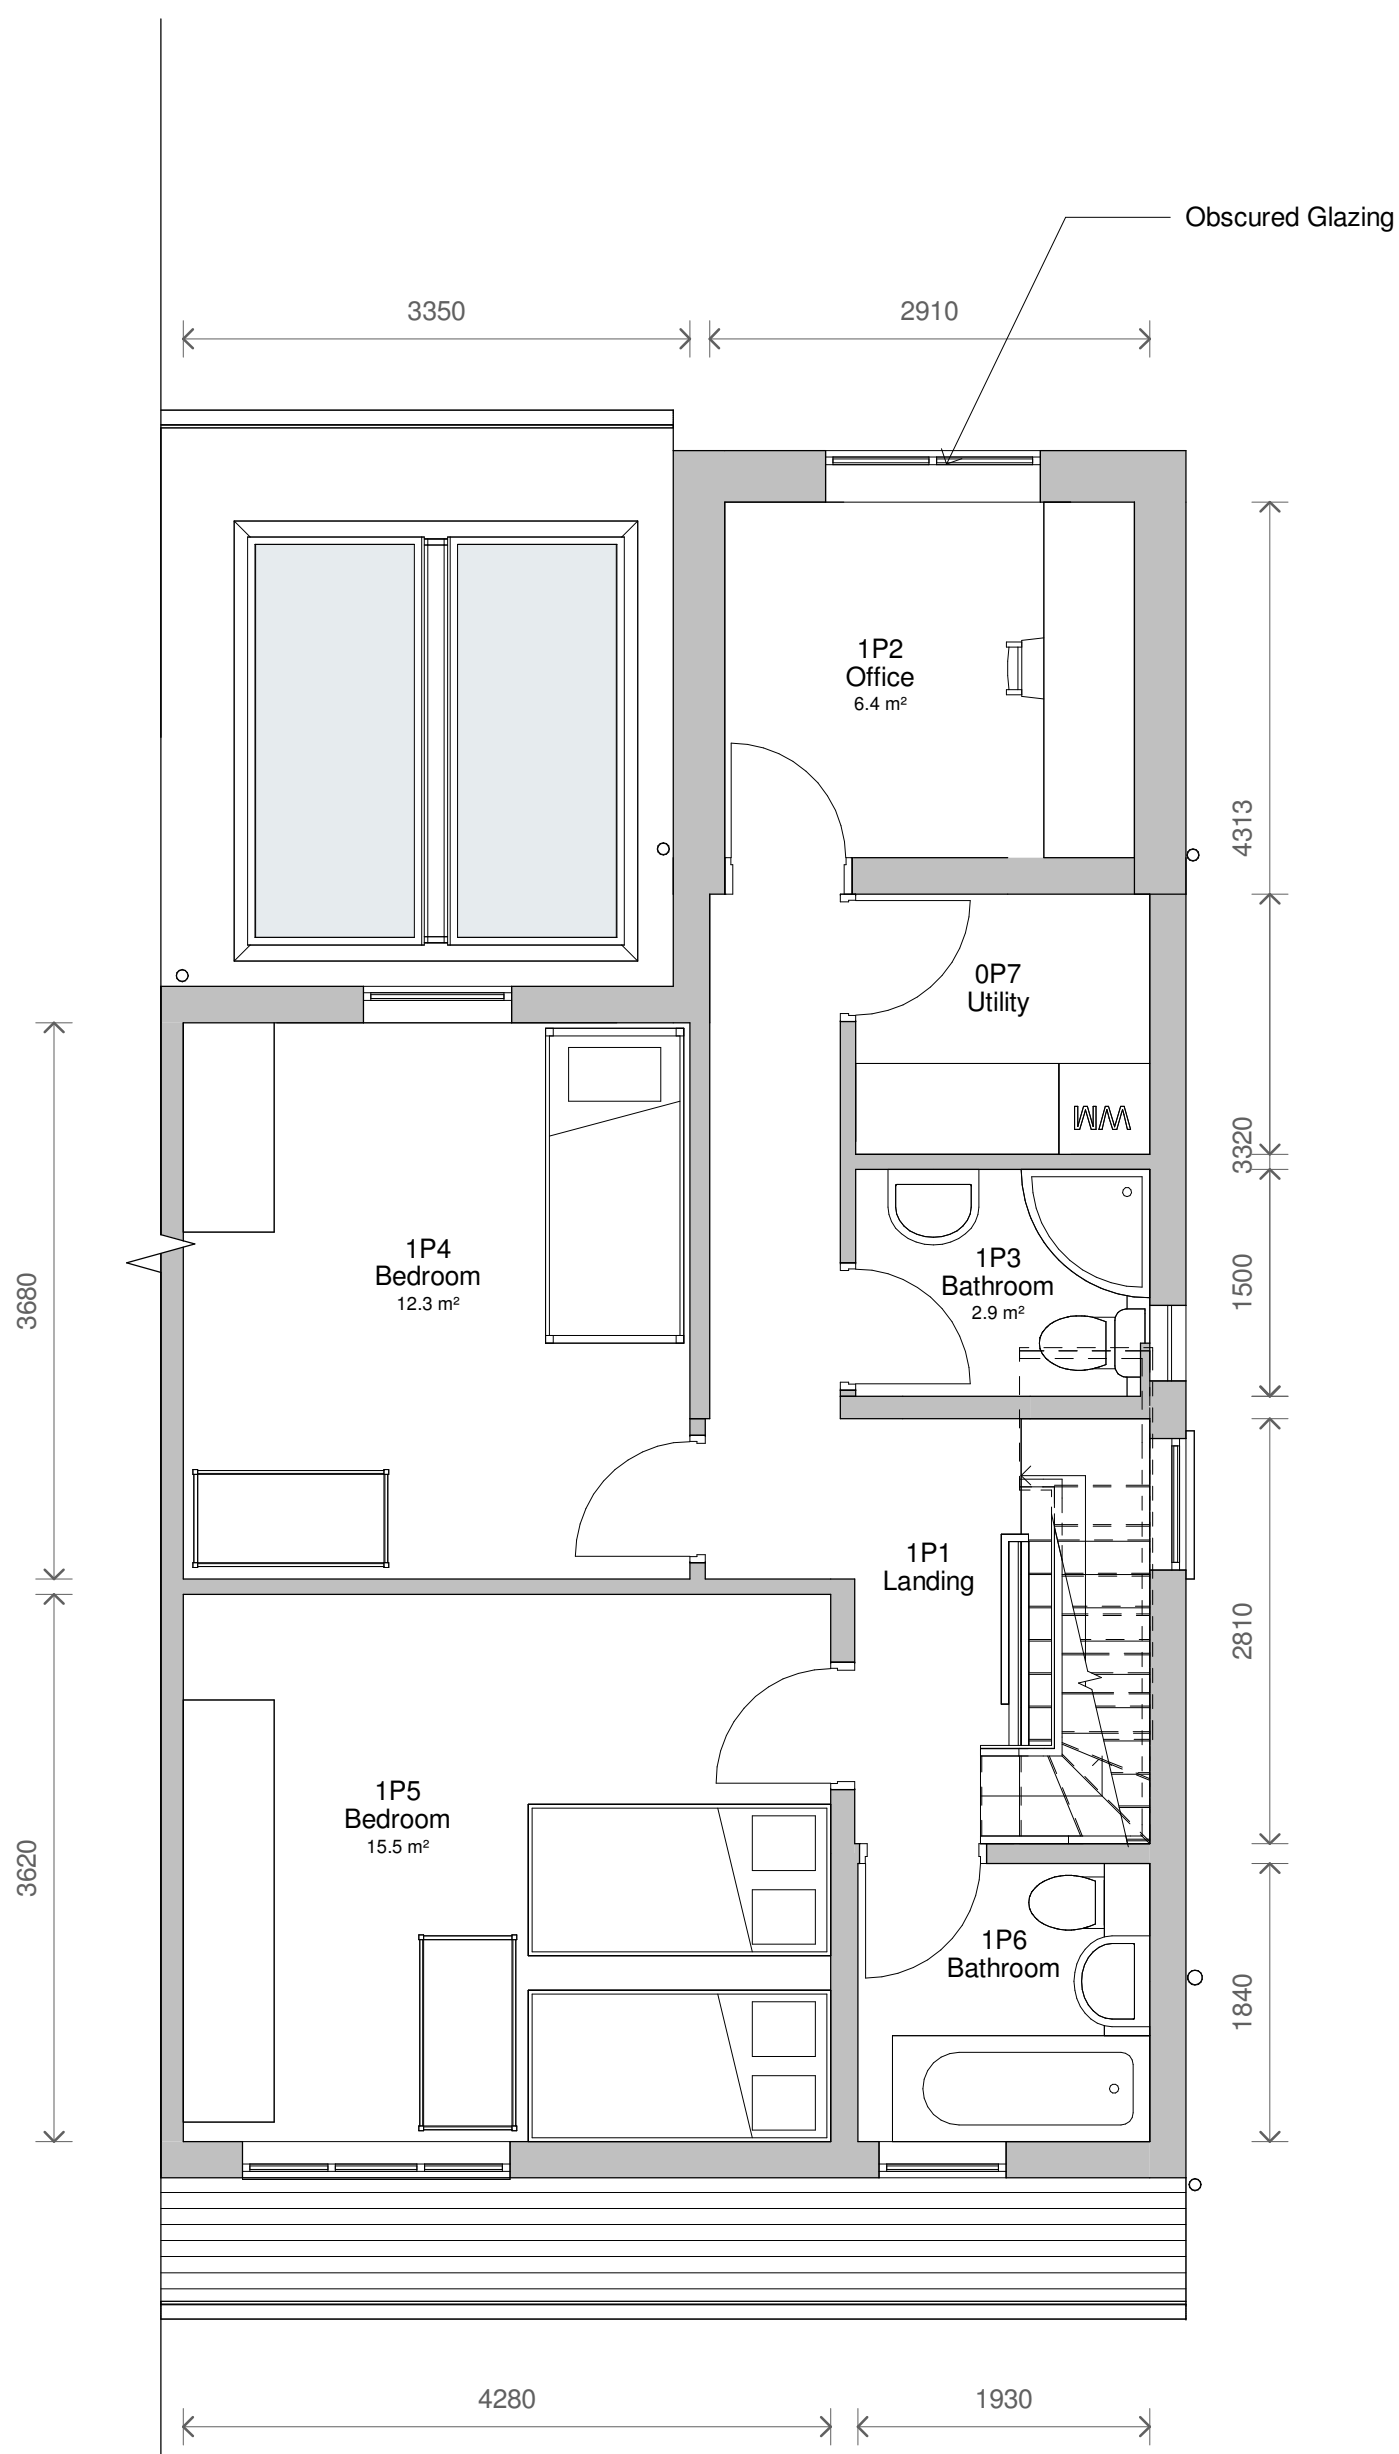

2 Level 1 - Proposed
1 : 50

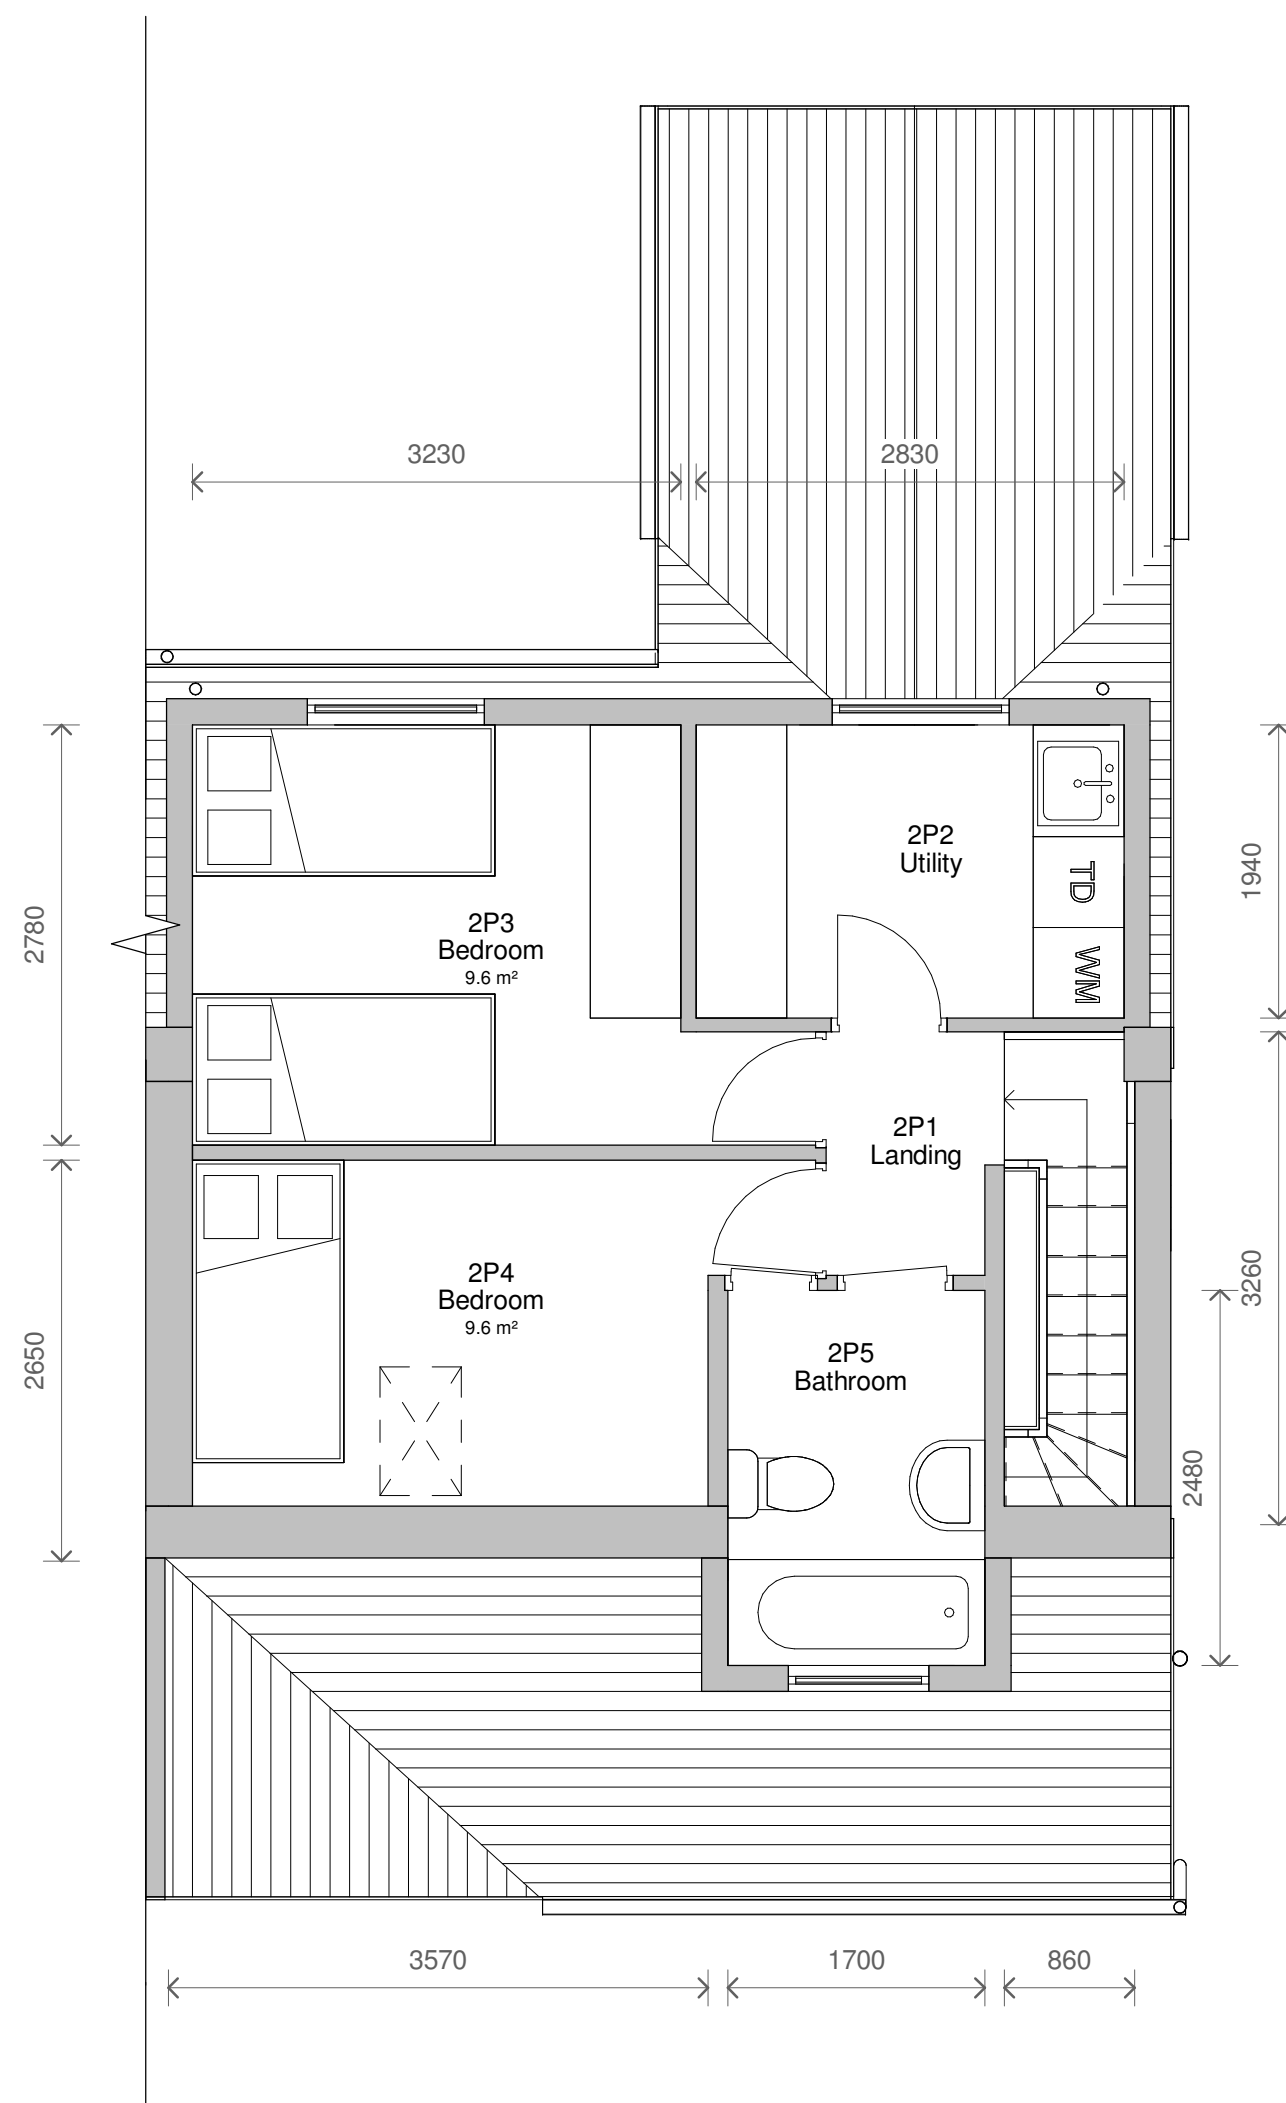

3 Level 2 - Proposed
1 : 50

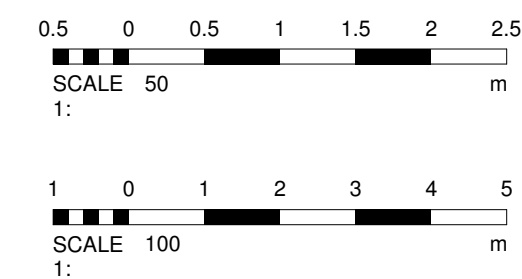

No.	Description	Date
PROJECT		
2 Harrogate Avenue		
TITLE		
Proposed Plans and Elevations		
CLIENT		
Salomon		
STATUS		
DESIGN		
DRAWN BY	DATE	SCALE (@ A1)
SG	16/10/2023	As indicated
PROJECT NUMBER	DRAWING NUMBER	REV
GSS23116	003	
GOLD SKETCH		
S T U D I O S		
www.goldsketch.co.uk info@goldsketch.co.uk 0161 792 9595		
NOTES		
COPYRIGHT: ALL RIGHTS RESERVED. NO PART OF THIS DRAWING IS TO BE REPRODUCED WITHOUT WRITTEN CONSENT. DRAWING TO BE USED FOR THE EXACT INDICATED ONLY. ANY DISCREPANCIES TO BE REPORTED TO THE ARCHITECT IMMEDIATELY. ALL DIMENSIONS ARE TO FACE UNLESS OTHERWISE SPECIFIED. ALL DIMENSIONS ARE IN MILLIMETRES UNLESS OTHERWISE SPECIFIED.		