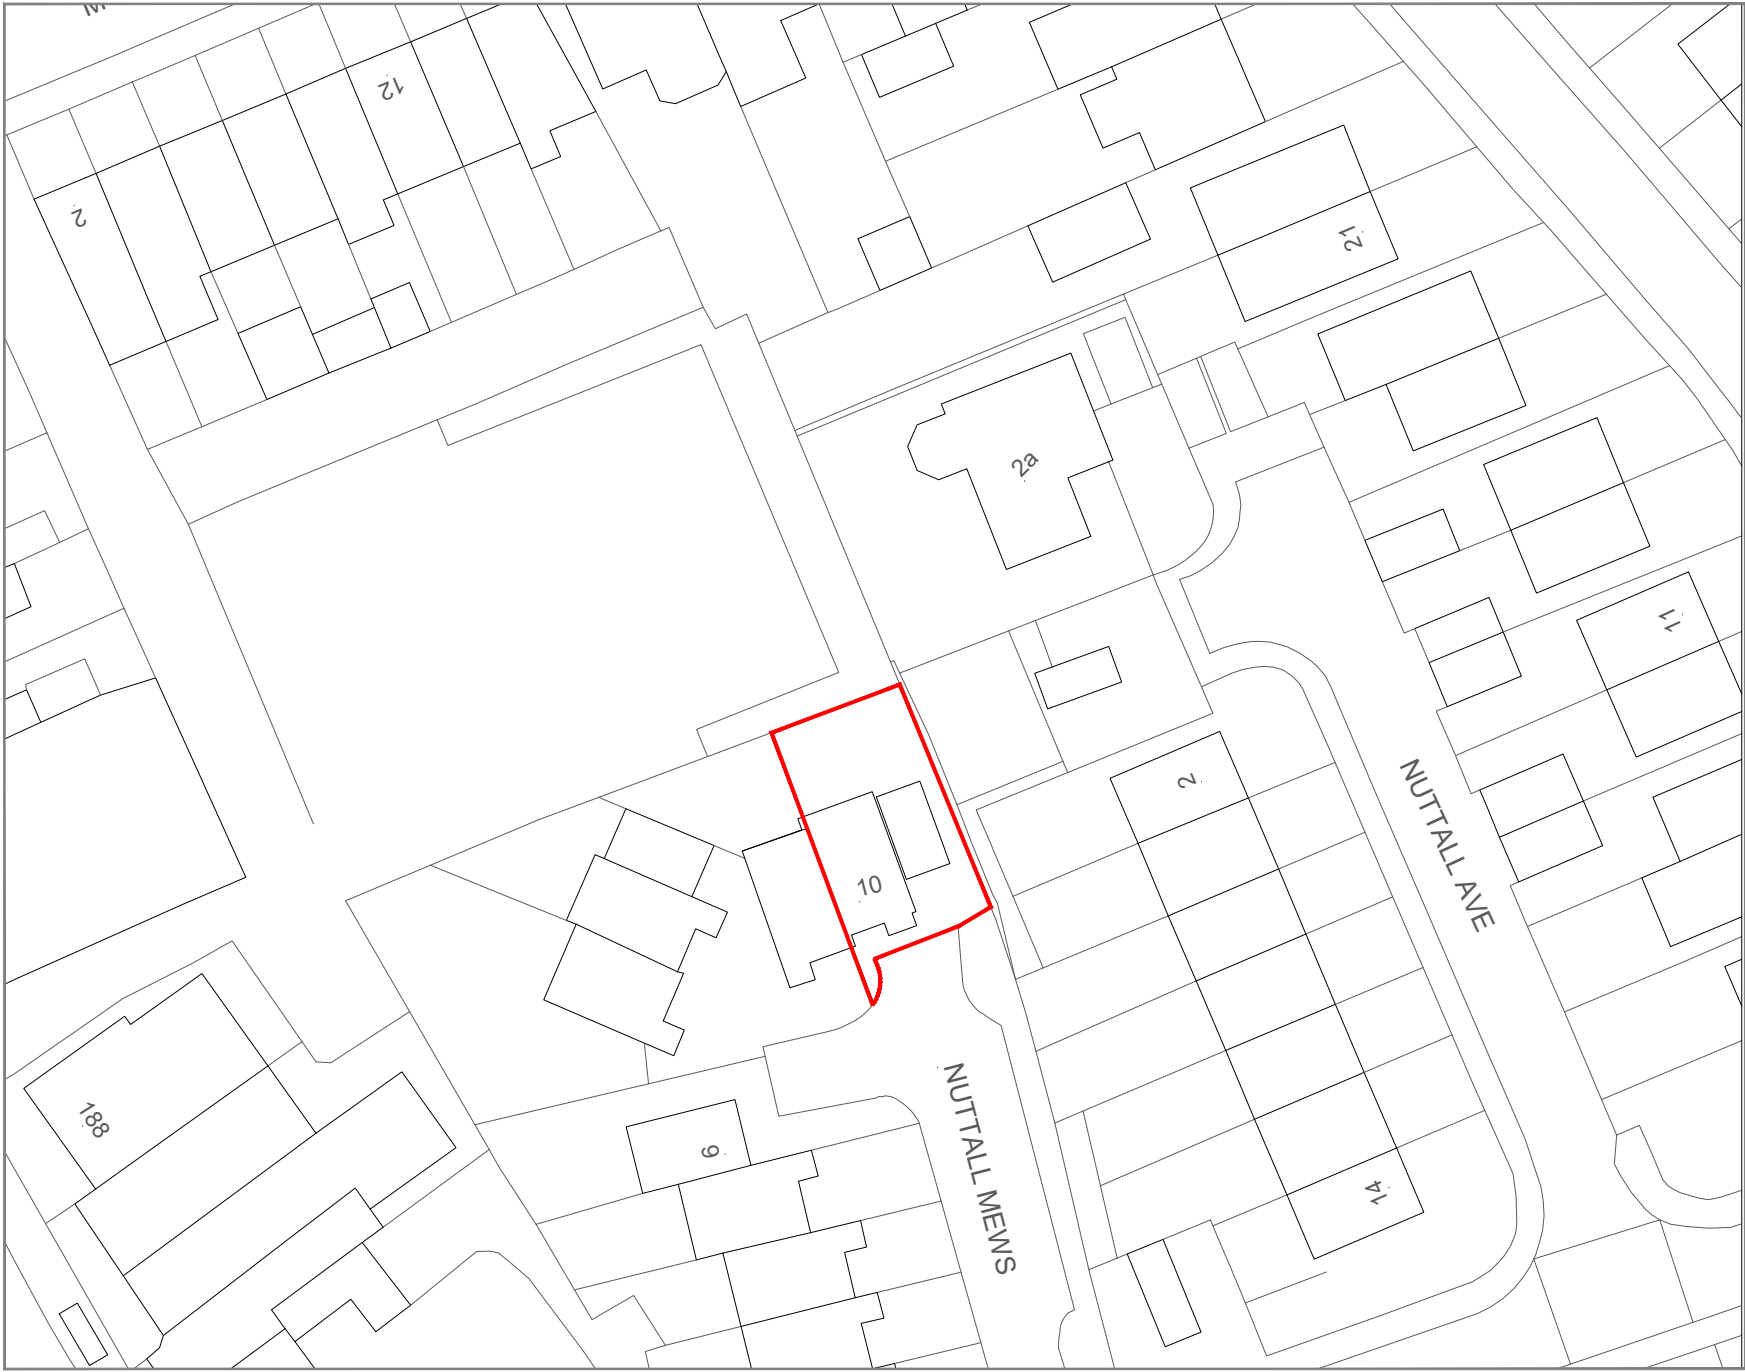


Indicative
True
North

Planning drawings

Site Boundary

Rev ref	Description	Date
Project	ground & first floor side extension	
Site Address	10 Nuttall Mews, Whitefield, Manchester, M45 6QZ	
Client	Ms Helen Carroll	
Drawing status	Planning	
Drawing title	Existing Block plan	
Date	September 2023	
Scale	1:500 @ A4	
Dwg No.	1044-P-103	Rev -

Joe Ball BEng (Hons)
Email: joeball1066@gmail.com