


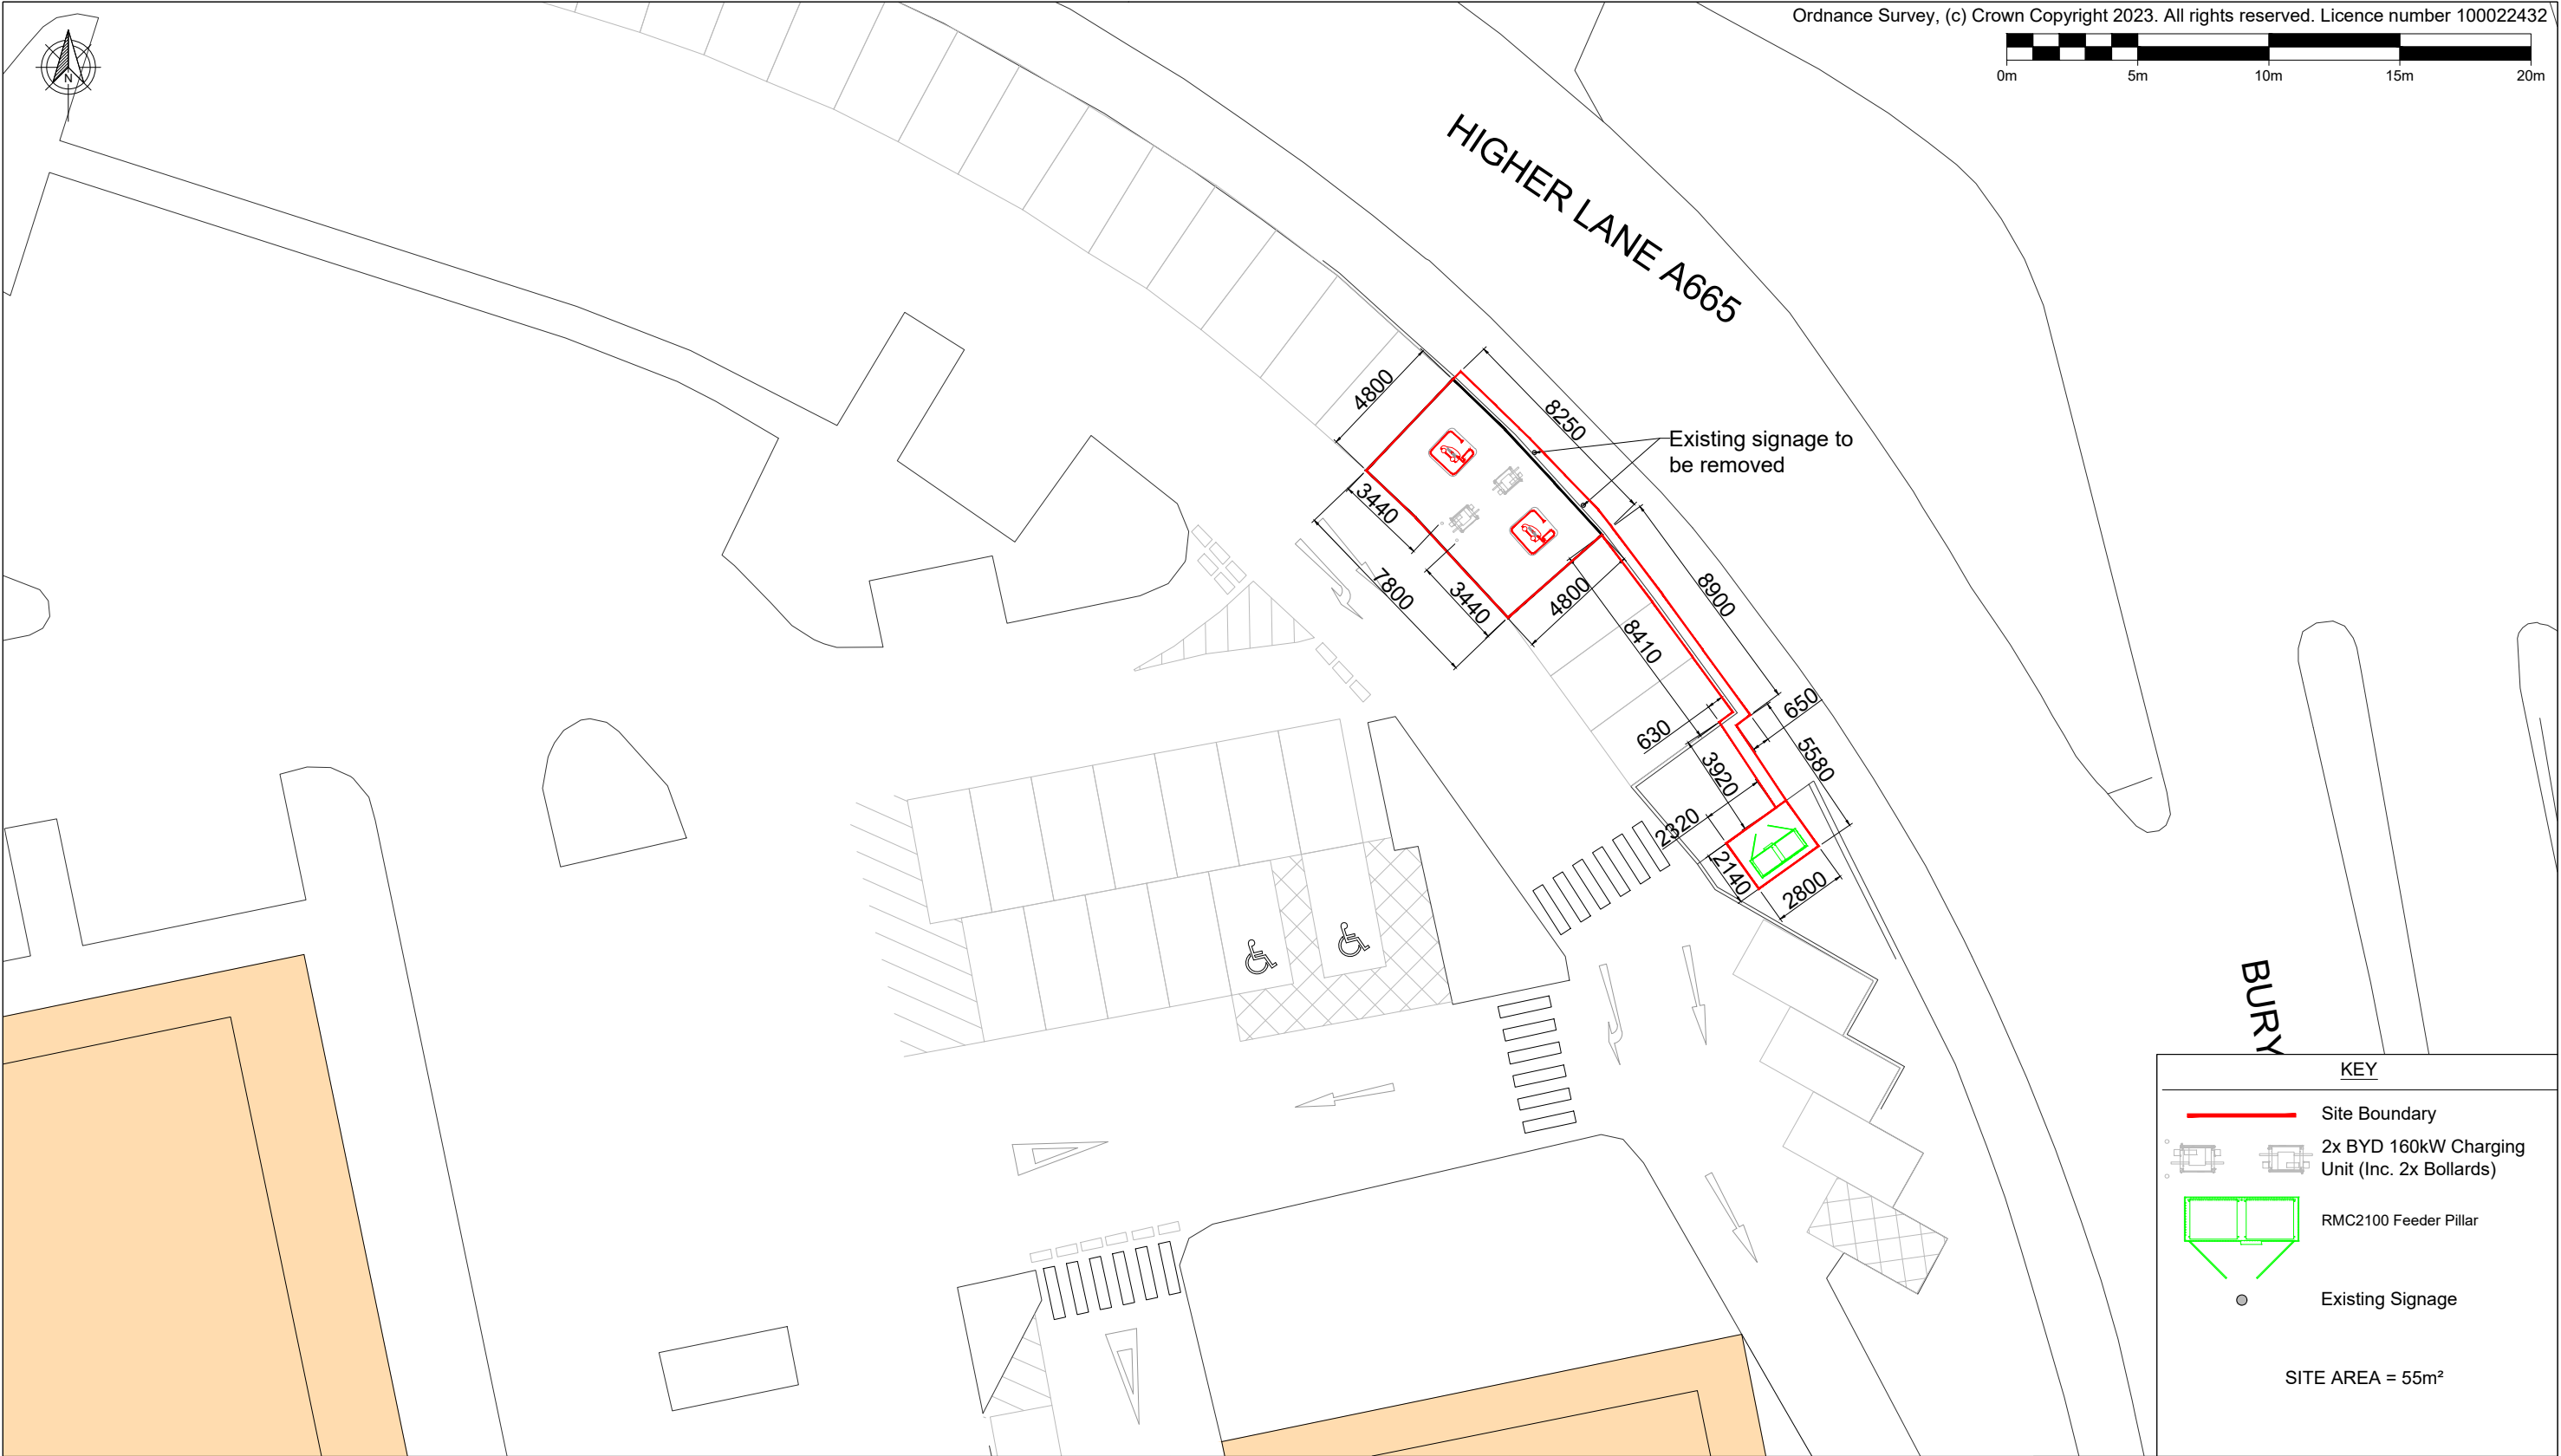

COMMENTS		REV.	DESCRIPTION	REV. BY	APP.	DATE	ADDRESS	PROJECT NAME	INSTAVOLT InstaVolt Ltd, 6 Cedarwood, Crockford Lane, Chineham Park, Hampshire, RG24 8WD © InstaVolt Ltd. 2020	REV. B
		A	Issued for comment	LW	RK	24/01/22	McDonalds, 103 Bury New Road, Whitefield, Greater Manchester, M45 7EG	MCDONALDS - WHITEFIELD (409)		
		B	Mapping and equipment updated.	JM	SW	30/10/23		DRAWING TITLE		
								PLANNING SITE LAYOUT		
								DRAWING NO.		
SCALE (@A3) 1:250	DRAWN BY LW							10376 - 0353_01-PL		