



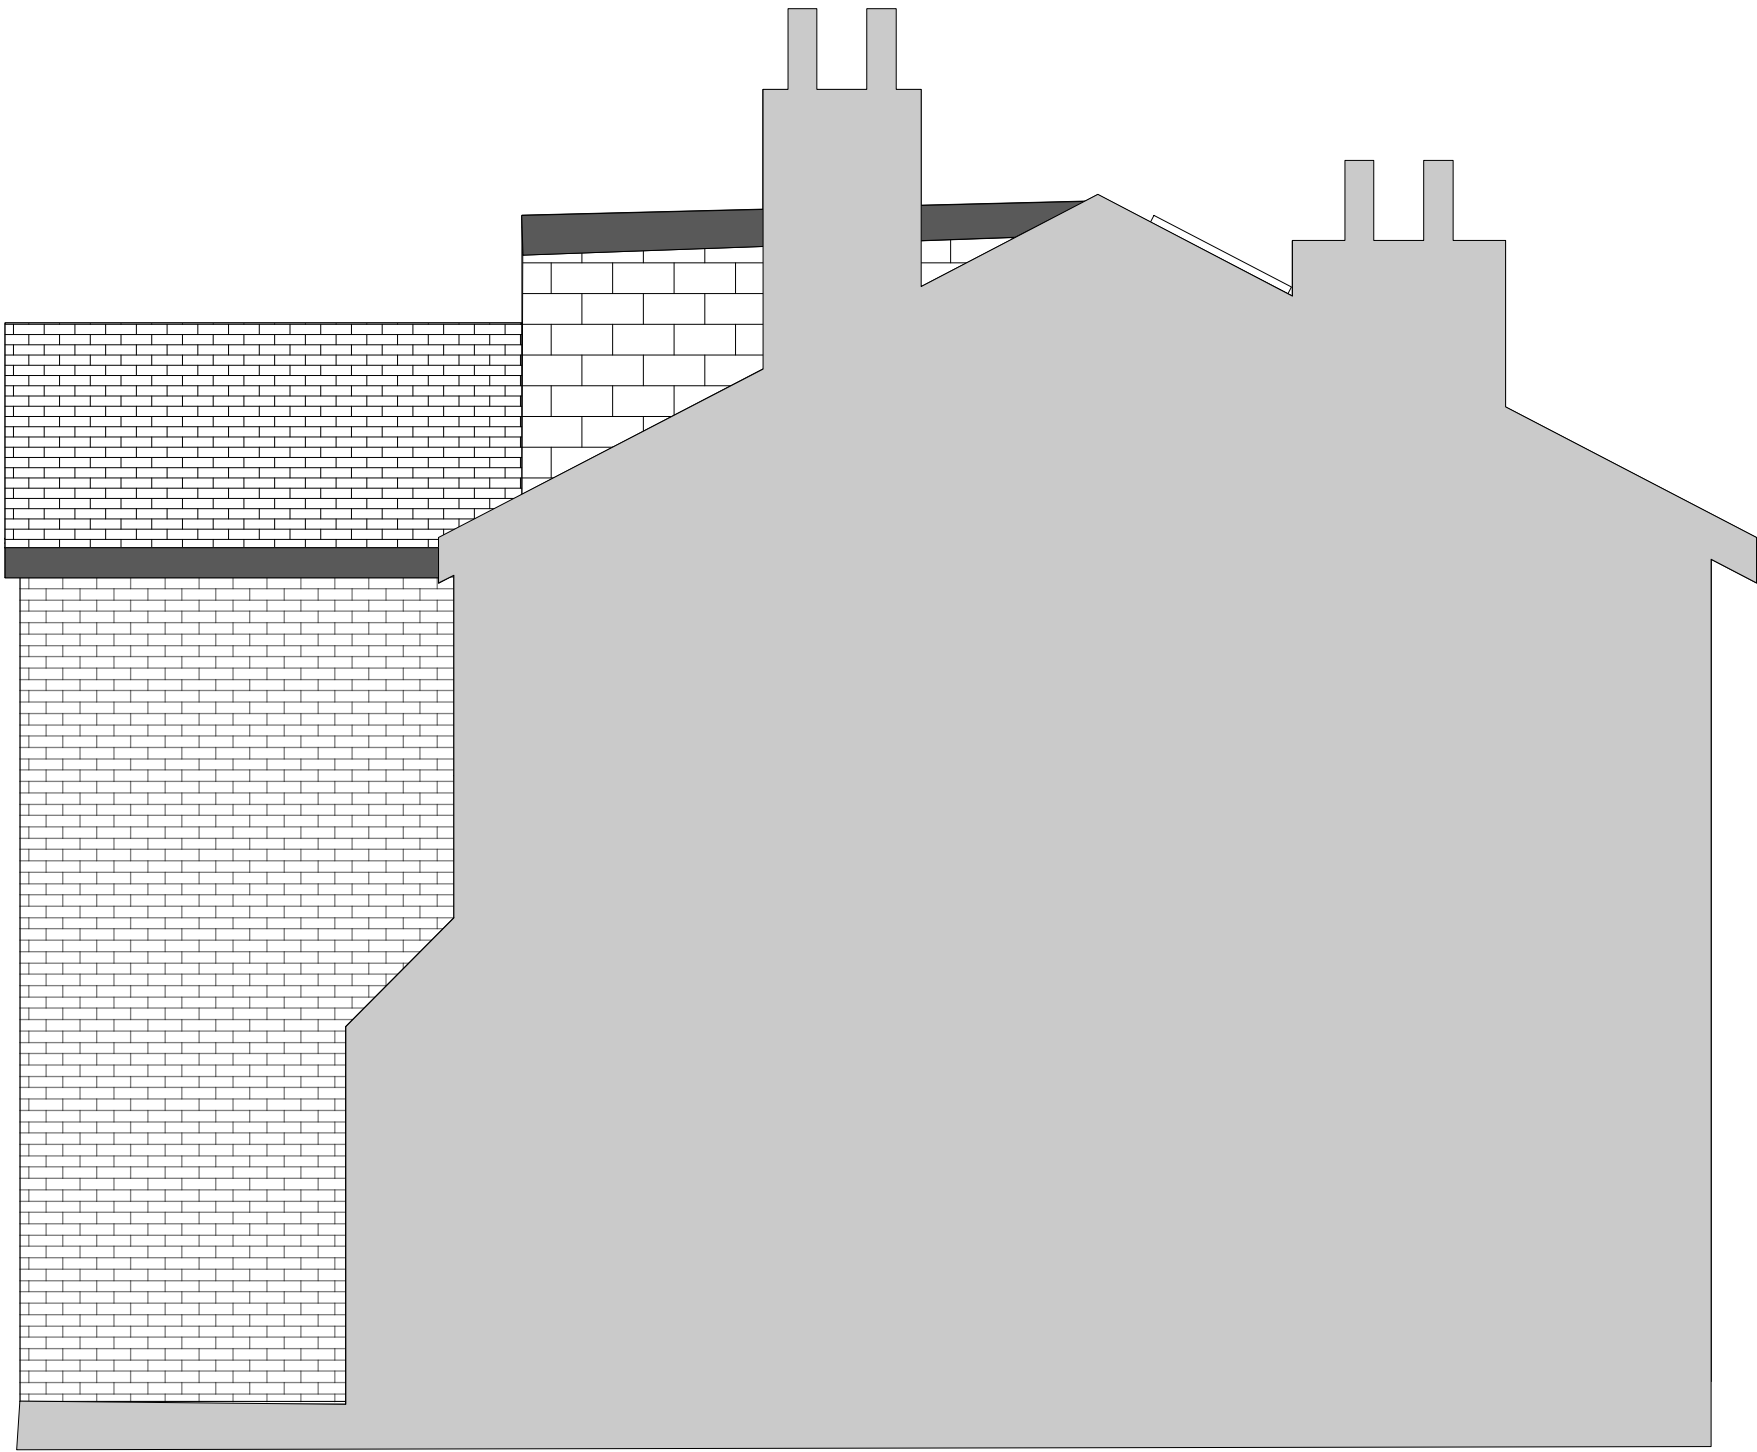

Proposed Side Elevation
Scale: 1:50

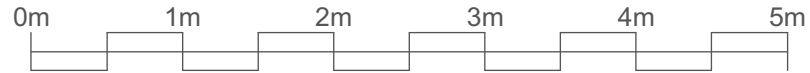

Rev.:	Date:	Dr. By:	Revisions:		
LAWFUL DEVELOPMENT					
 Loop Systems Limited Upper 28-30 King Street, Manchester, M32 8AE Tel: 0161 839 9613 Email: info@loopsystems.co.uk Web: www.loopsystems.co.uk					
Project ref:	Title:				
341	5 Egerton Street				
Drawing Title:					
Proposed Elevations					
Scale:	Size:	Date:	Original by:	Drawing no.:	Rev.:
1:50	A3	NOV 21	JLS	006	.
Subject to all local authority & statutory approvals. Do not scale from drawing. Work to figured dimensions. Check all dimensions on site. In the event of any discrepancy refer query to architect.					