



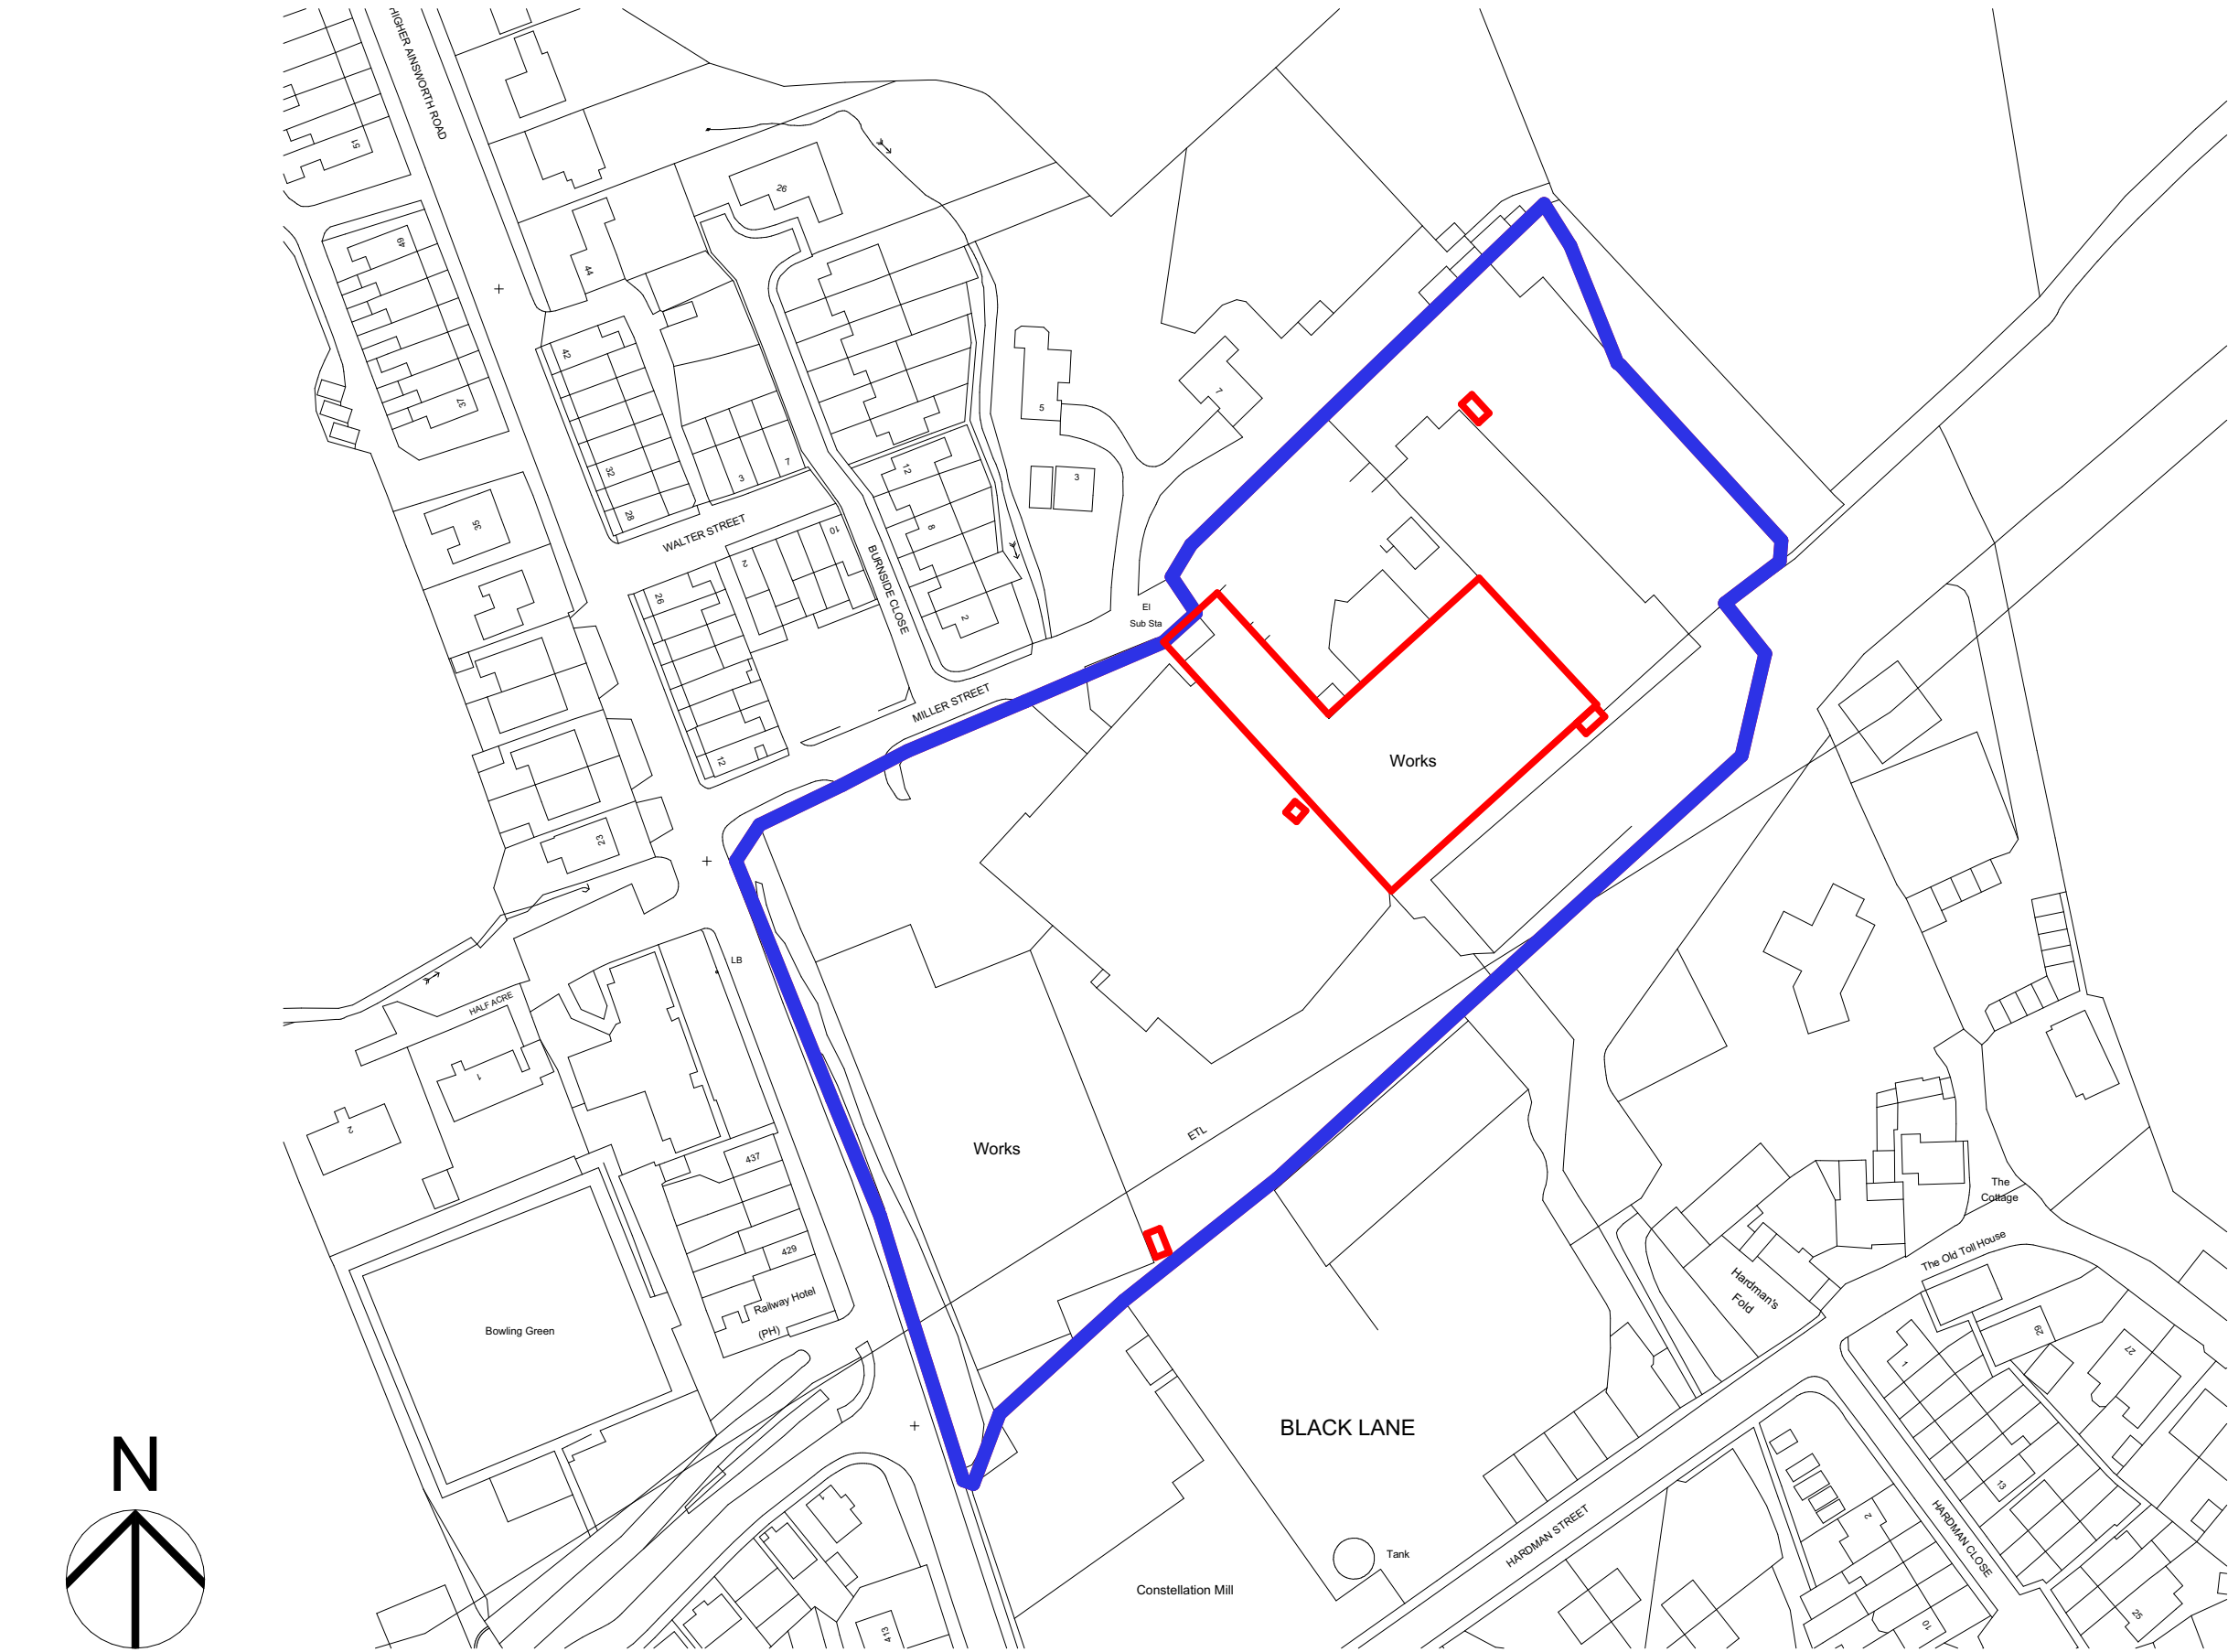

os location plan 1:1250

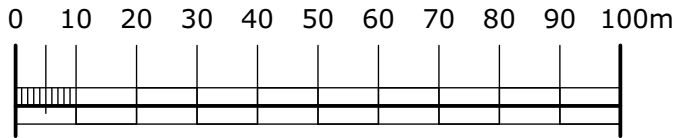

scale 1:1250

issue:
A: original issue
B: 08.09.22: jl: red edge amended and blue edge added to suit unit 3 planning application
D: 14.10.22: jl: red edge added to unit 3
E: 08.03.23: jl: red edge to unit 3A biomass boiler omitted



client: Faith in Nature
project: Faith in Nature
miller street, higher ainsworth, radcliffe

sheet: OS Plan

job no:	20.173	dwg no:	001	E
---------	--------	---------	-----	---

scale: 1:1250 @ A3
date: 26.01.21
drawn: sr
capricorn park
blakewater road
blackburn bb1 5qr
t: 01254 297700
e: design@cdparchitects.co.uk