


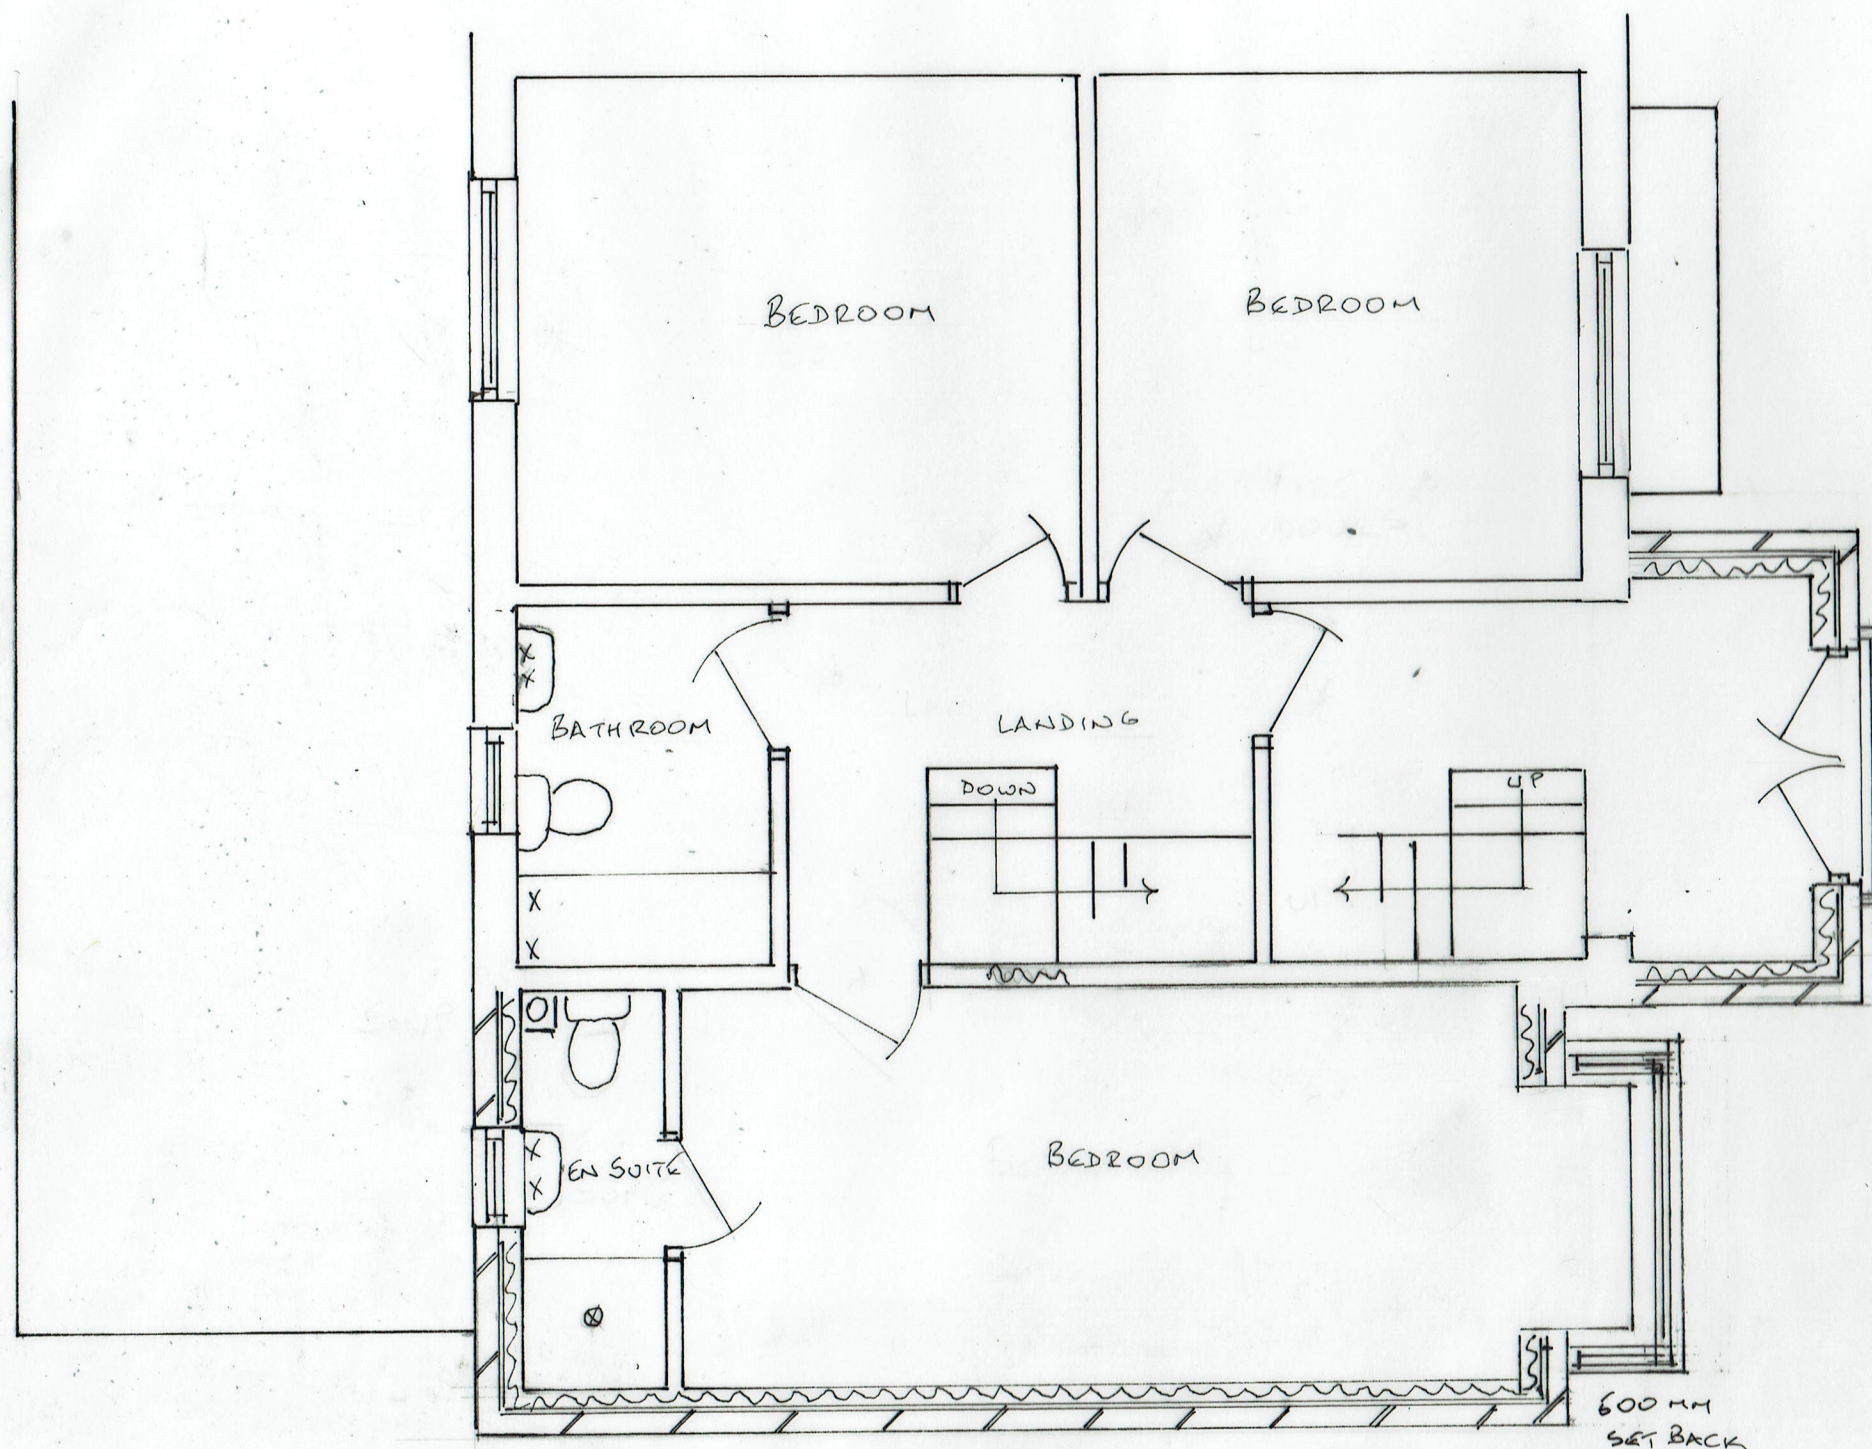

4A PROPOSED FIRST FLOOR
PLAN

21/12/2021 - EXTENSION SET BACK
28/10/2021

21/672/04A

0 METRES 5
SCALE 1:50 @ A3

TWO STOREY & SINGLE STOREY EXTENSIONS
1 BROCKLEHURST AVENUE, BURY BL9 9AQ