


SITE SPECIFIC HAZARDS


IN ACCORDANCE WITH THE REQUIREMENTS OF THE CDM REGULATIONS 2015 THE FOLLOWING SIGNIFICANT RESIDUAL HAZARDS HAVE NOT BEEN DESIGNED OUT OF THIS PROJECT AND MUST BE TAKEN INTO CONSIDERATION BY CONTRACTORS PLANNING TO UNDERTAKE THE WORKS SHOWN ON THIS DRAWING:

SCALE 1:100

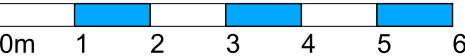

KEY

- EXISTING GROUND LEVEL
- NATURAL SPLIT FACED STONE
- NATURAL SLATE
- NATURAL DRESSED STONE
- LIGHT CREAM RENDER
- DRY STONE WALL

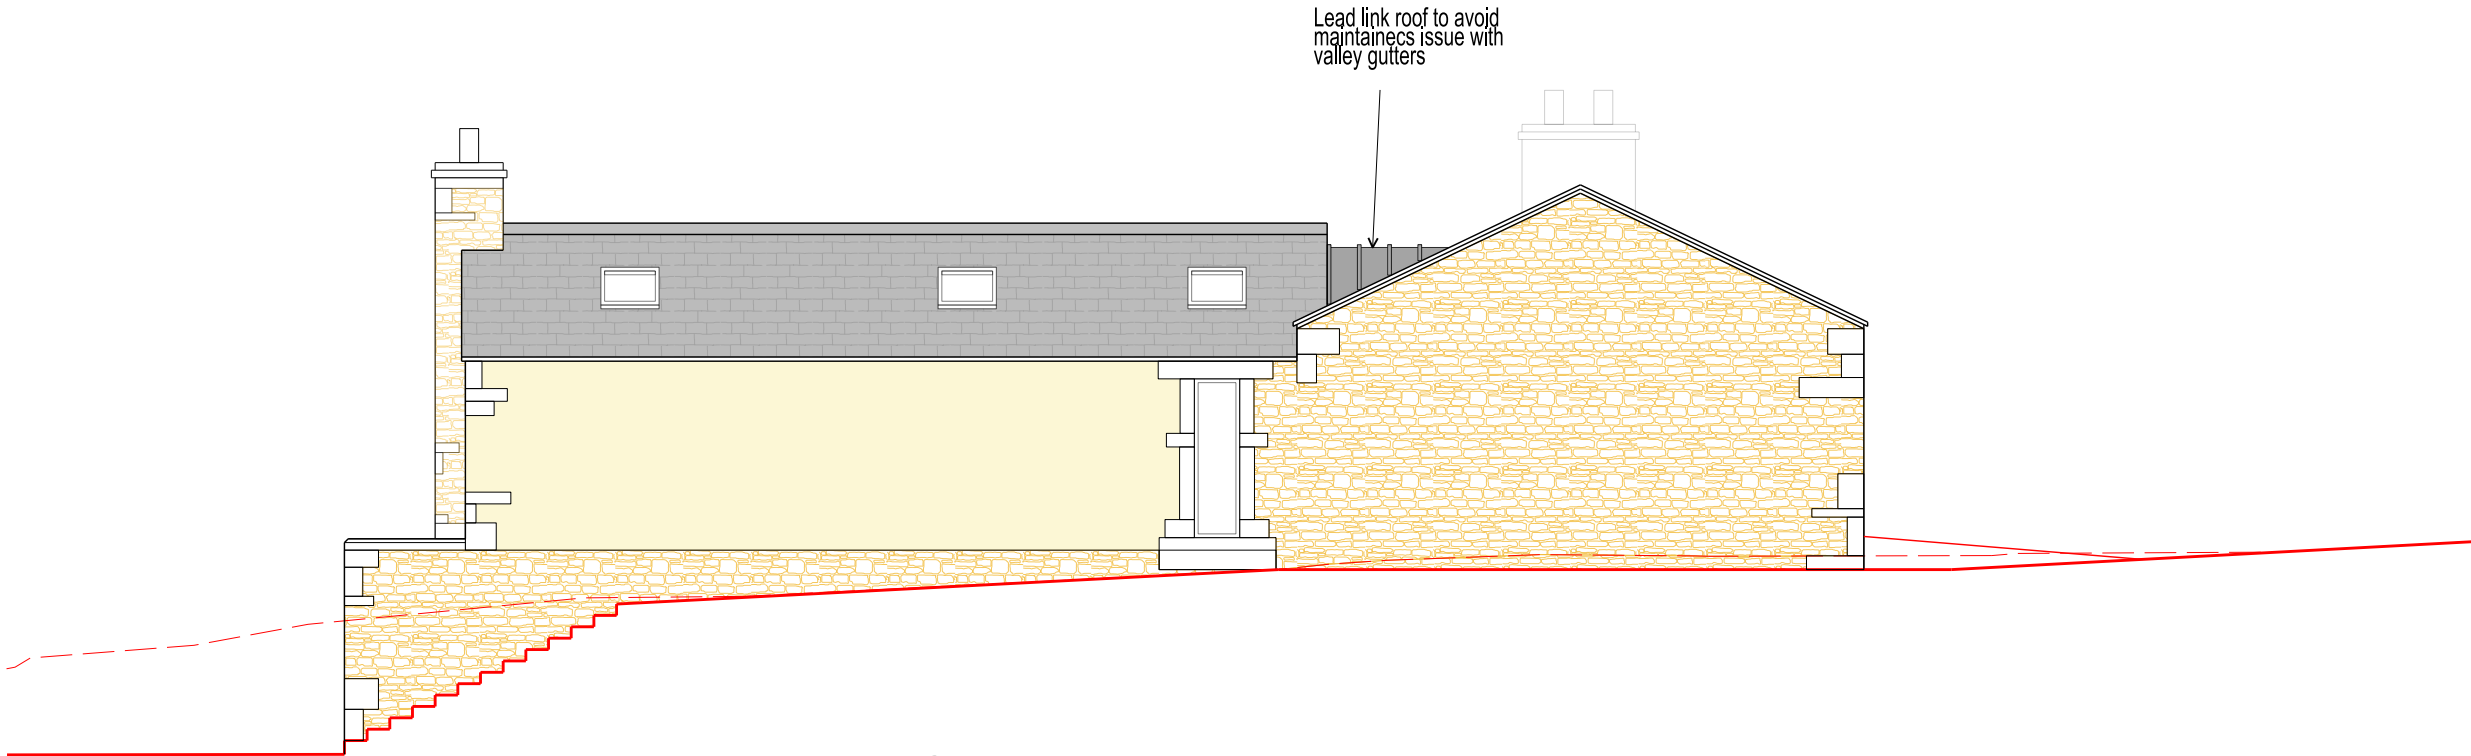

EAST (SIDE) ELEVATION



SOUTH (REAR) ELEVATION

REV.A 221107	TYPE NO AMEDED	RSL
REV.	DATE	NOTES
		INIT.

CLIENT / PROJECT
J.BUCKLEY PROPERTIES
HOLLYMOUNT FARM
GREENMOUNT

DRAWING TITLE
PROPOSED NEW DWELLING
TYPE 4 ELEVATIONS 2 OF 2

STATUS
PLANNING

DATE	DRAWN	SCALE @ A3
OCT 22	RSL	1:100

PROJECT NUMBER	PLAN / BUILD	TYPE	NUMBER	REVISION LETTER
108	PLN	E	18	A

DRAWING NO.

Site Location Plans	L	GA Plans	P	Elevations	E
Sections	S	Details	D	Prefix; Colour	C

HAWTHORN DESIGN PARTNERSHIP
HAWTHORN ESTATES LTD
LUMB, ROSSENDALE, BB4 9ND
T. 08453 900 444

E. design@hawthorn-estates.co.uk
www.hawthorn-estates.co.uk

