



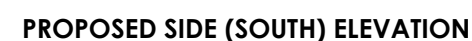

Any variations / anomalies to be reported to Hunter & Belle Ltd. Do not scale from this drawing use figured dimensions only. All work shown on this drawing to be carried out in accordance with current British Standards and Codes of Practice.

Proposed Materials:

Walls	All existing elevation materials and finishes to be retained
Roof	All existing roofing materials and finishes to be retained
Windows & Doors	All existing windows and doors to be retained

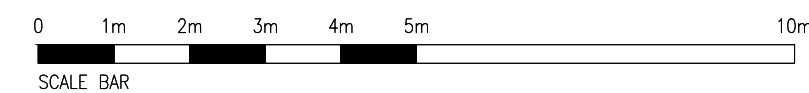

A	12.12.25	Updated in line with LPA request
Rev:	Date:	Description:

Client:	VS Property Group		
Project:	19 Holyrood Road, Prestwich		
Project No:	Drawing No:	Rev:	
192	011	A	
Description:	Proposed Dwelling Plans & Elevations		

Scale: 1:100 @ A2 Date Drawn: 21.08.25



Purpose of Issue:

Planning	Building Regs	Tender	Comment	Approval	Construction
☒	☐	☐	☐	☐	☐

© Hunter & Belle Ltd