


THE BUILDER MUST CHECK THE SITE AND THE APPROVED DRAWINGS BEFORE COMMENCING THE WORKS AND MUST TAKE ANY WORKING MEASUREMENTS AS NECESSARY.ANY DISCREPANCY IN THE DRAWING MUST BE REPORTED TO THE CLIENT .

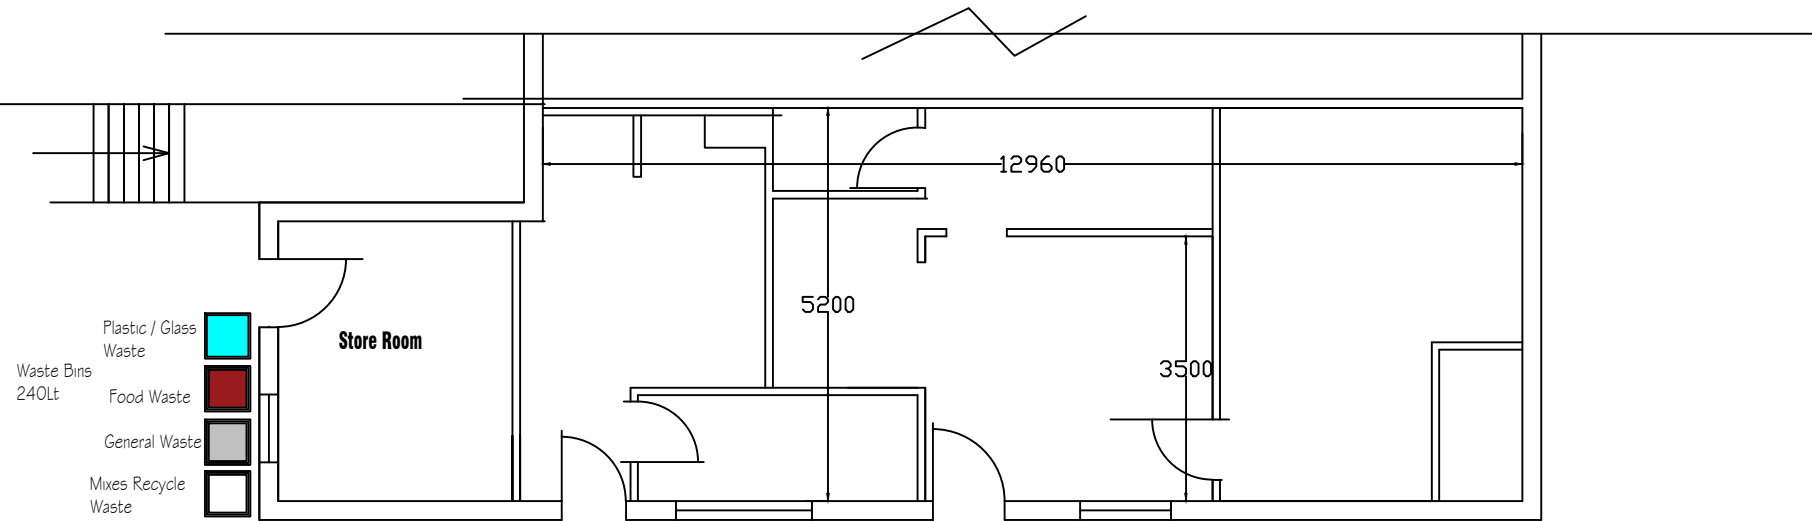

# Site Layout Plan

|   |   |              |            |
|---|---|--------------|------------|
|   |   |              |            |
|   |   |              |            |
|   |   |              |            |
|   |   |              |            |
| <div><div>H S H</div><div>Engineering Design Services Ltd<br/>428 Cheetham Hill Road Cheetham Manchester<br/>M8 9LE, UK 01617956385,07940197 333</div></div> |   |              |            |
| project title   | Proposed change of the ground floor from a shop to restaurant including installation of an external flue pipe. |              |            |
| client   | Mr Asim Humza                                                                                                  |              |            |
| dwg. title   | Bin Location Plan                                                                                              |              |            |
| dwg.no.   | sheet no.   | scale.       | job no.    |
| 07   |   | 1:100 • A3   |            |
| 65 Windsor Road Pretwich M25 ODB   |   |              |            |
| drawn by.   | checked by.   | approved by. | date       |
| TZ   |   |              | March 2023 |