




1. Front - Proposed
1 : 100




2. Left Side - Proposed
1 : 100




3. Rear - Proposed
1 : 100

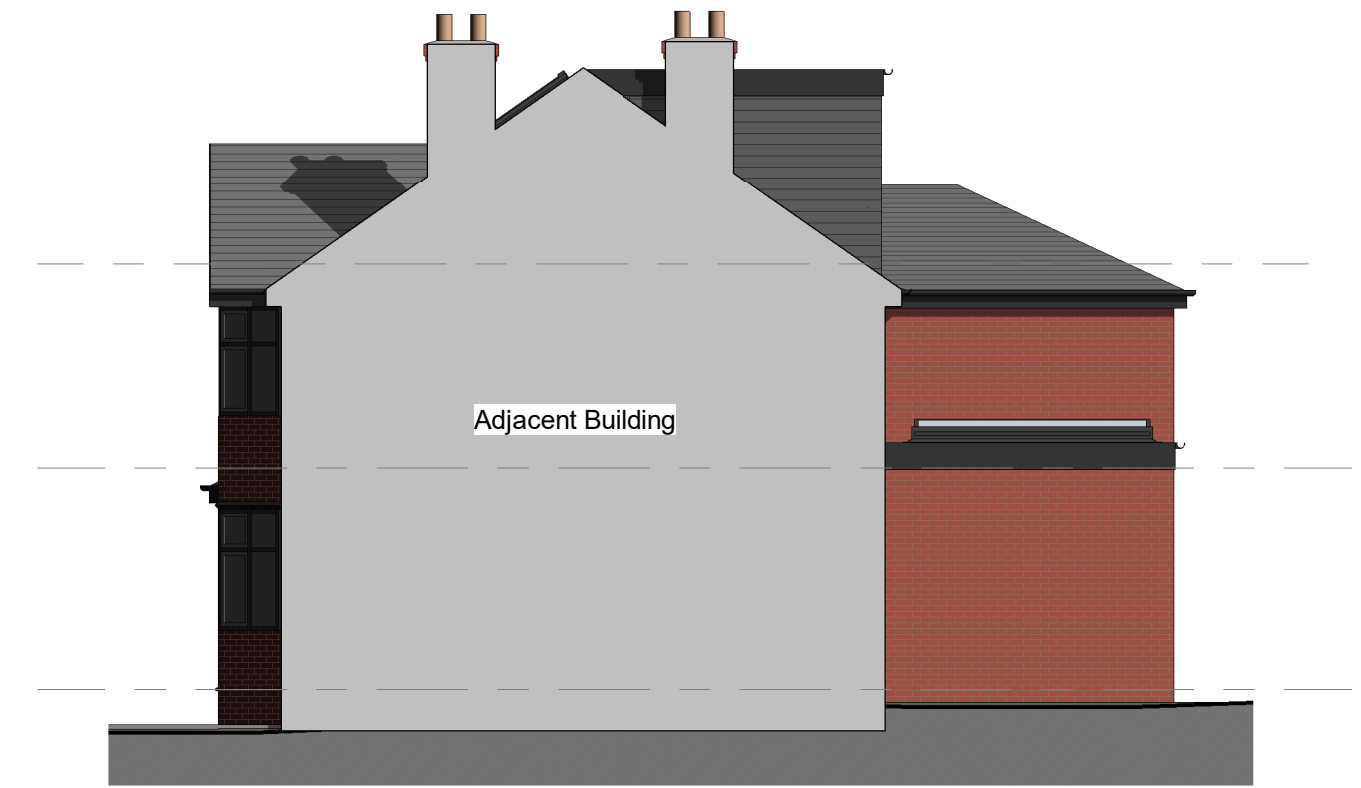


4. Right Side - Proposed
1 : 100

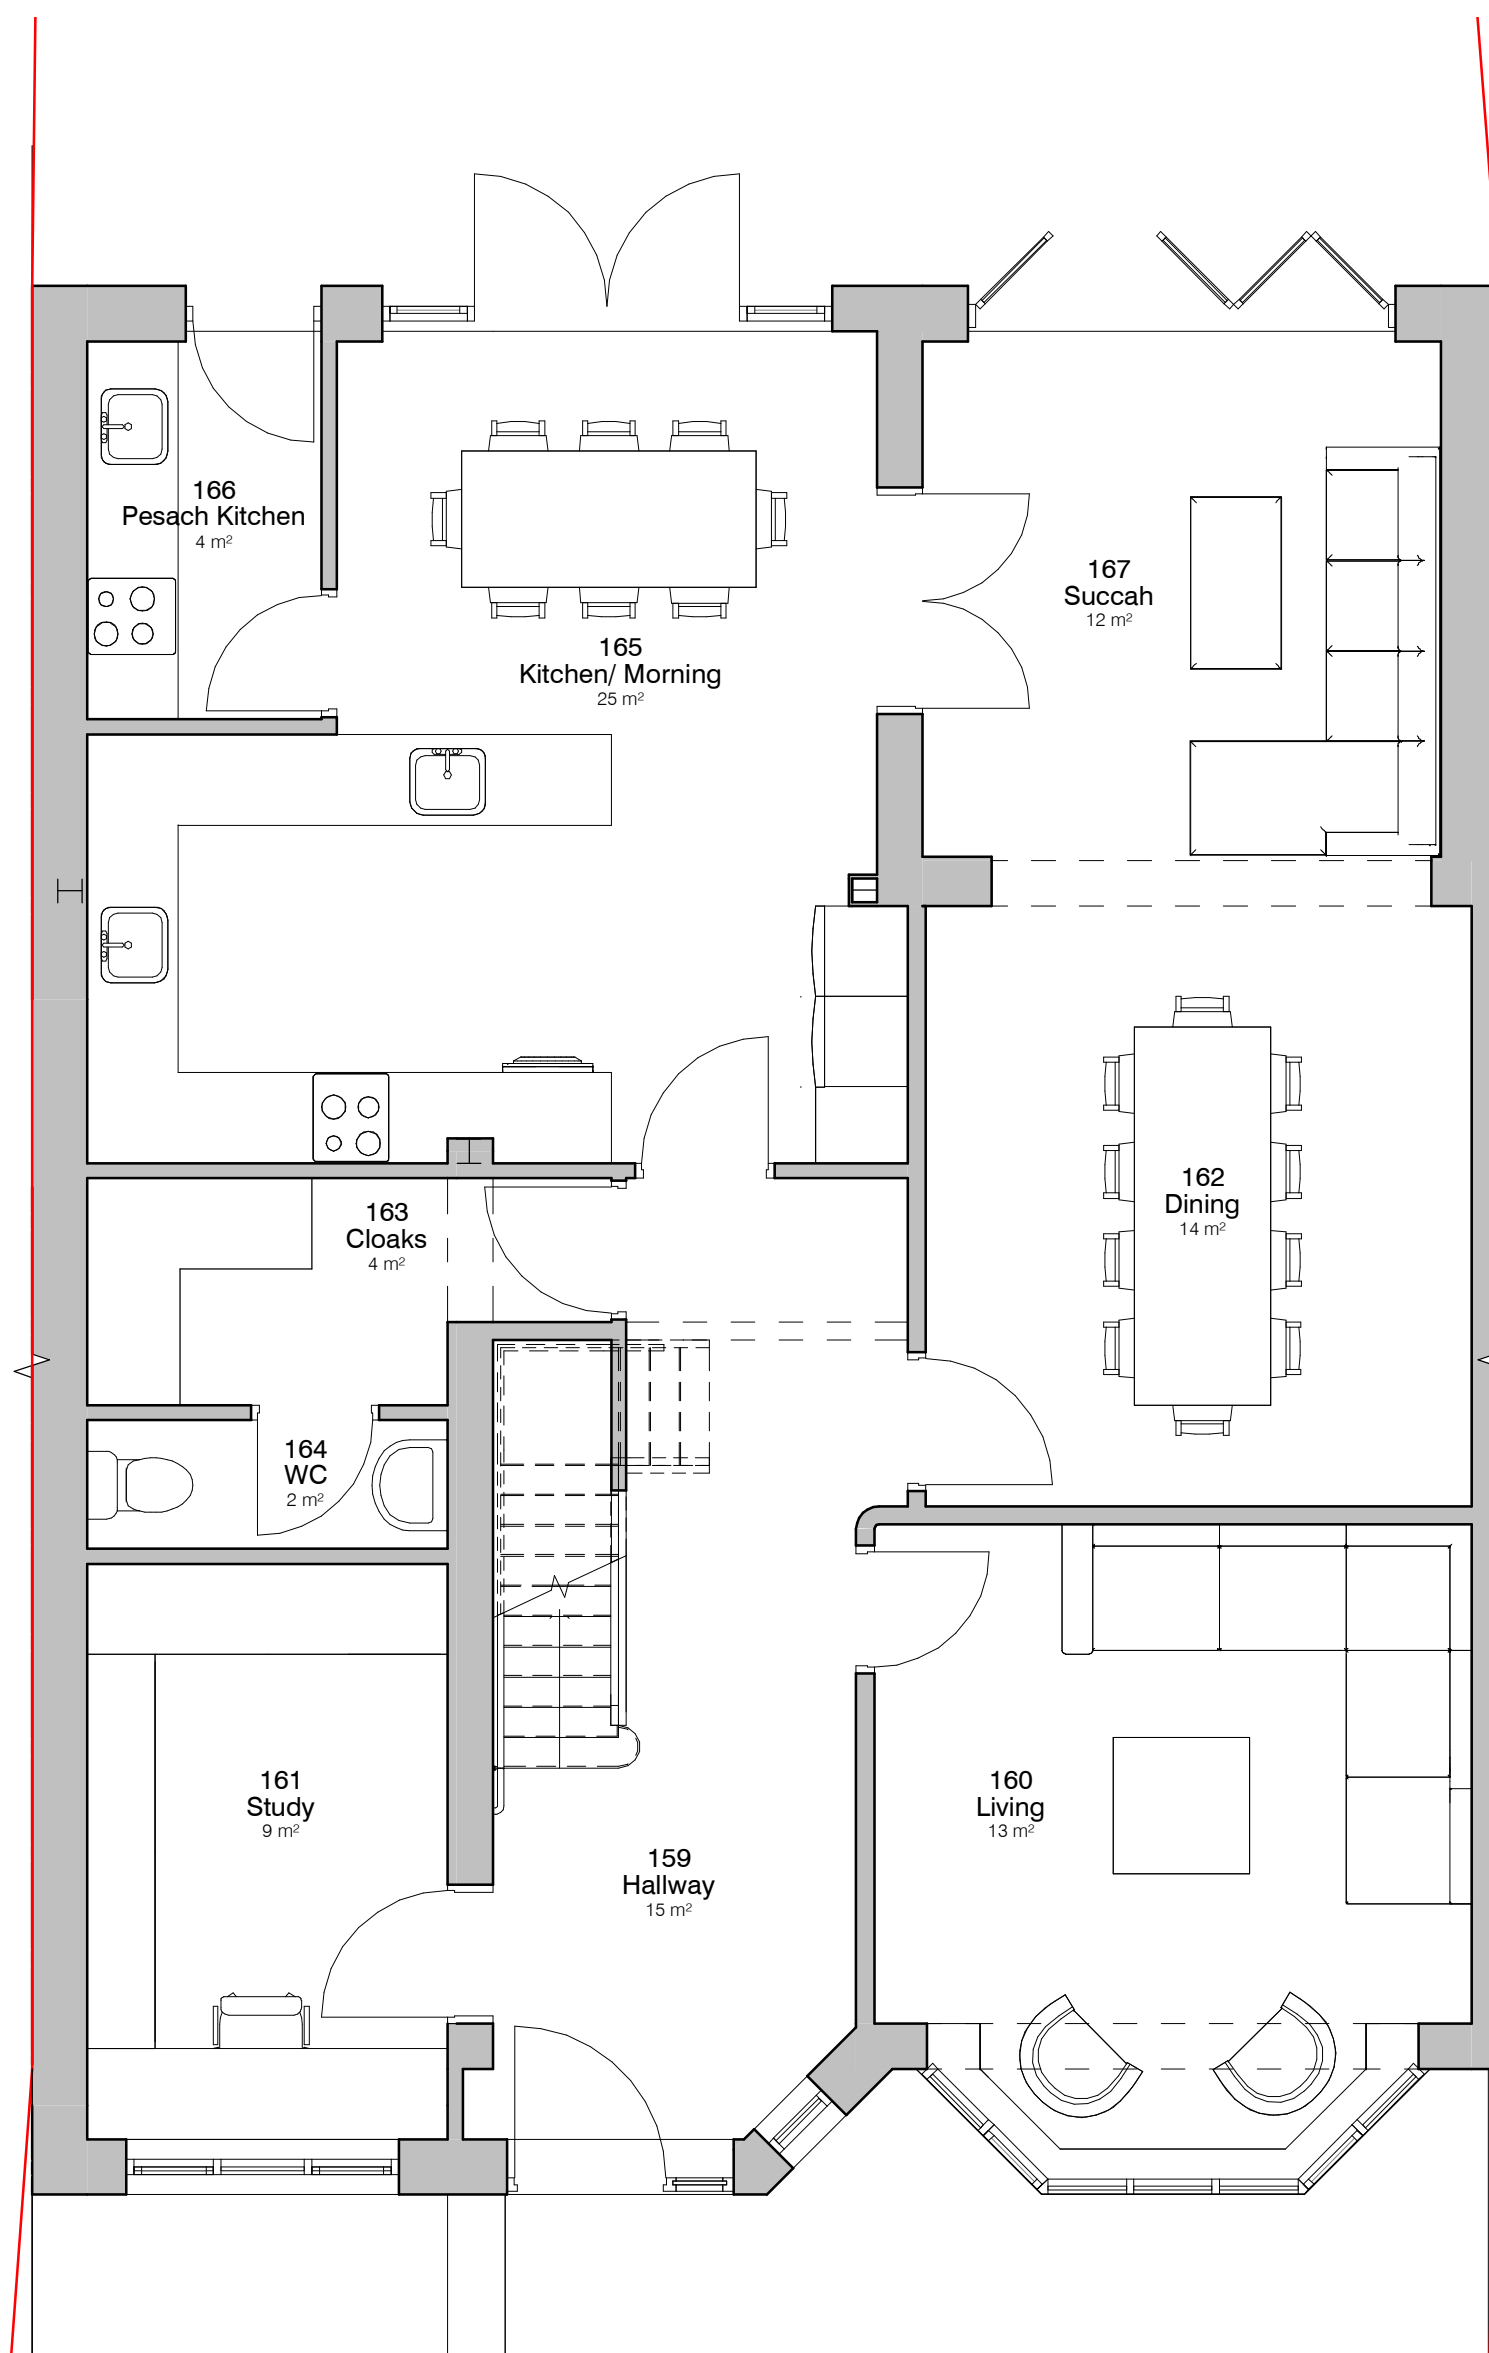


5. Level 0 - GA Proposed
1 : 50

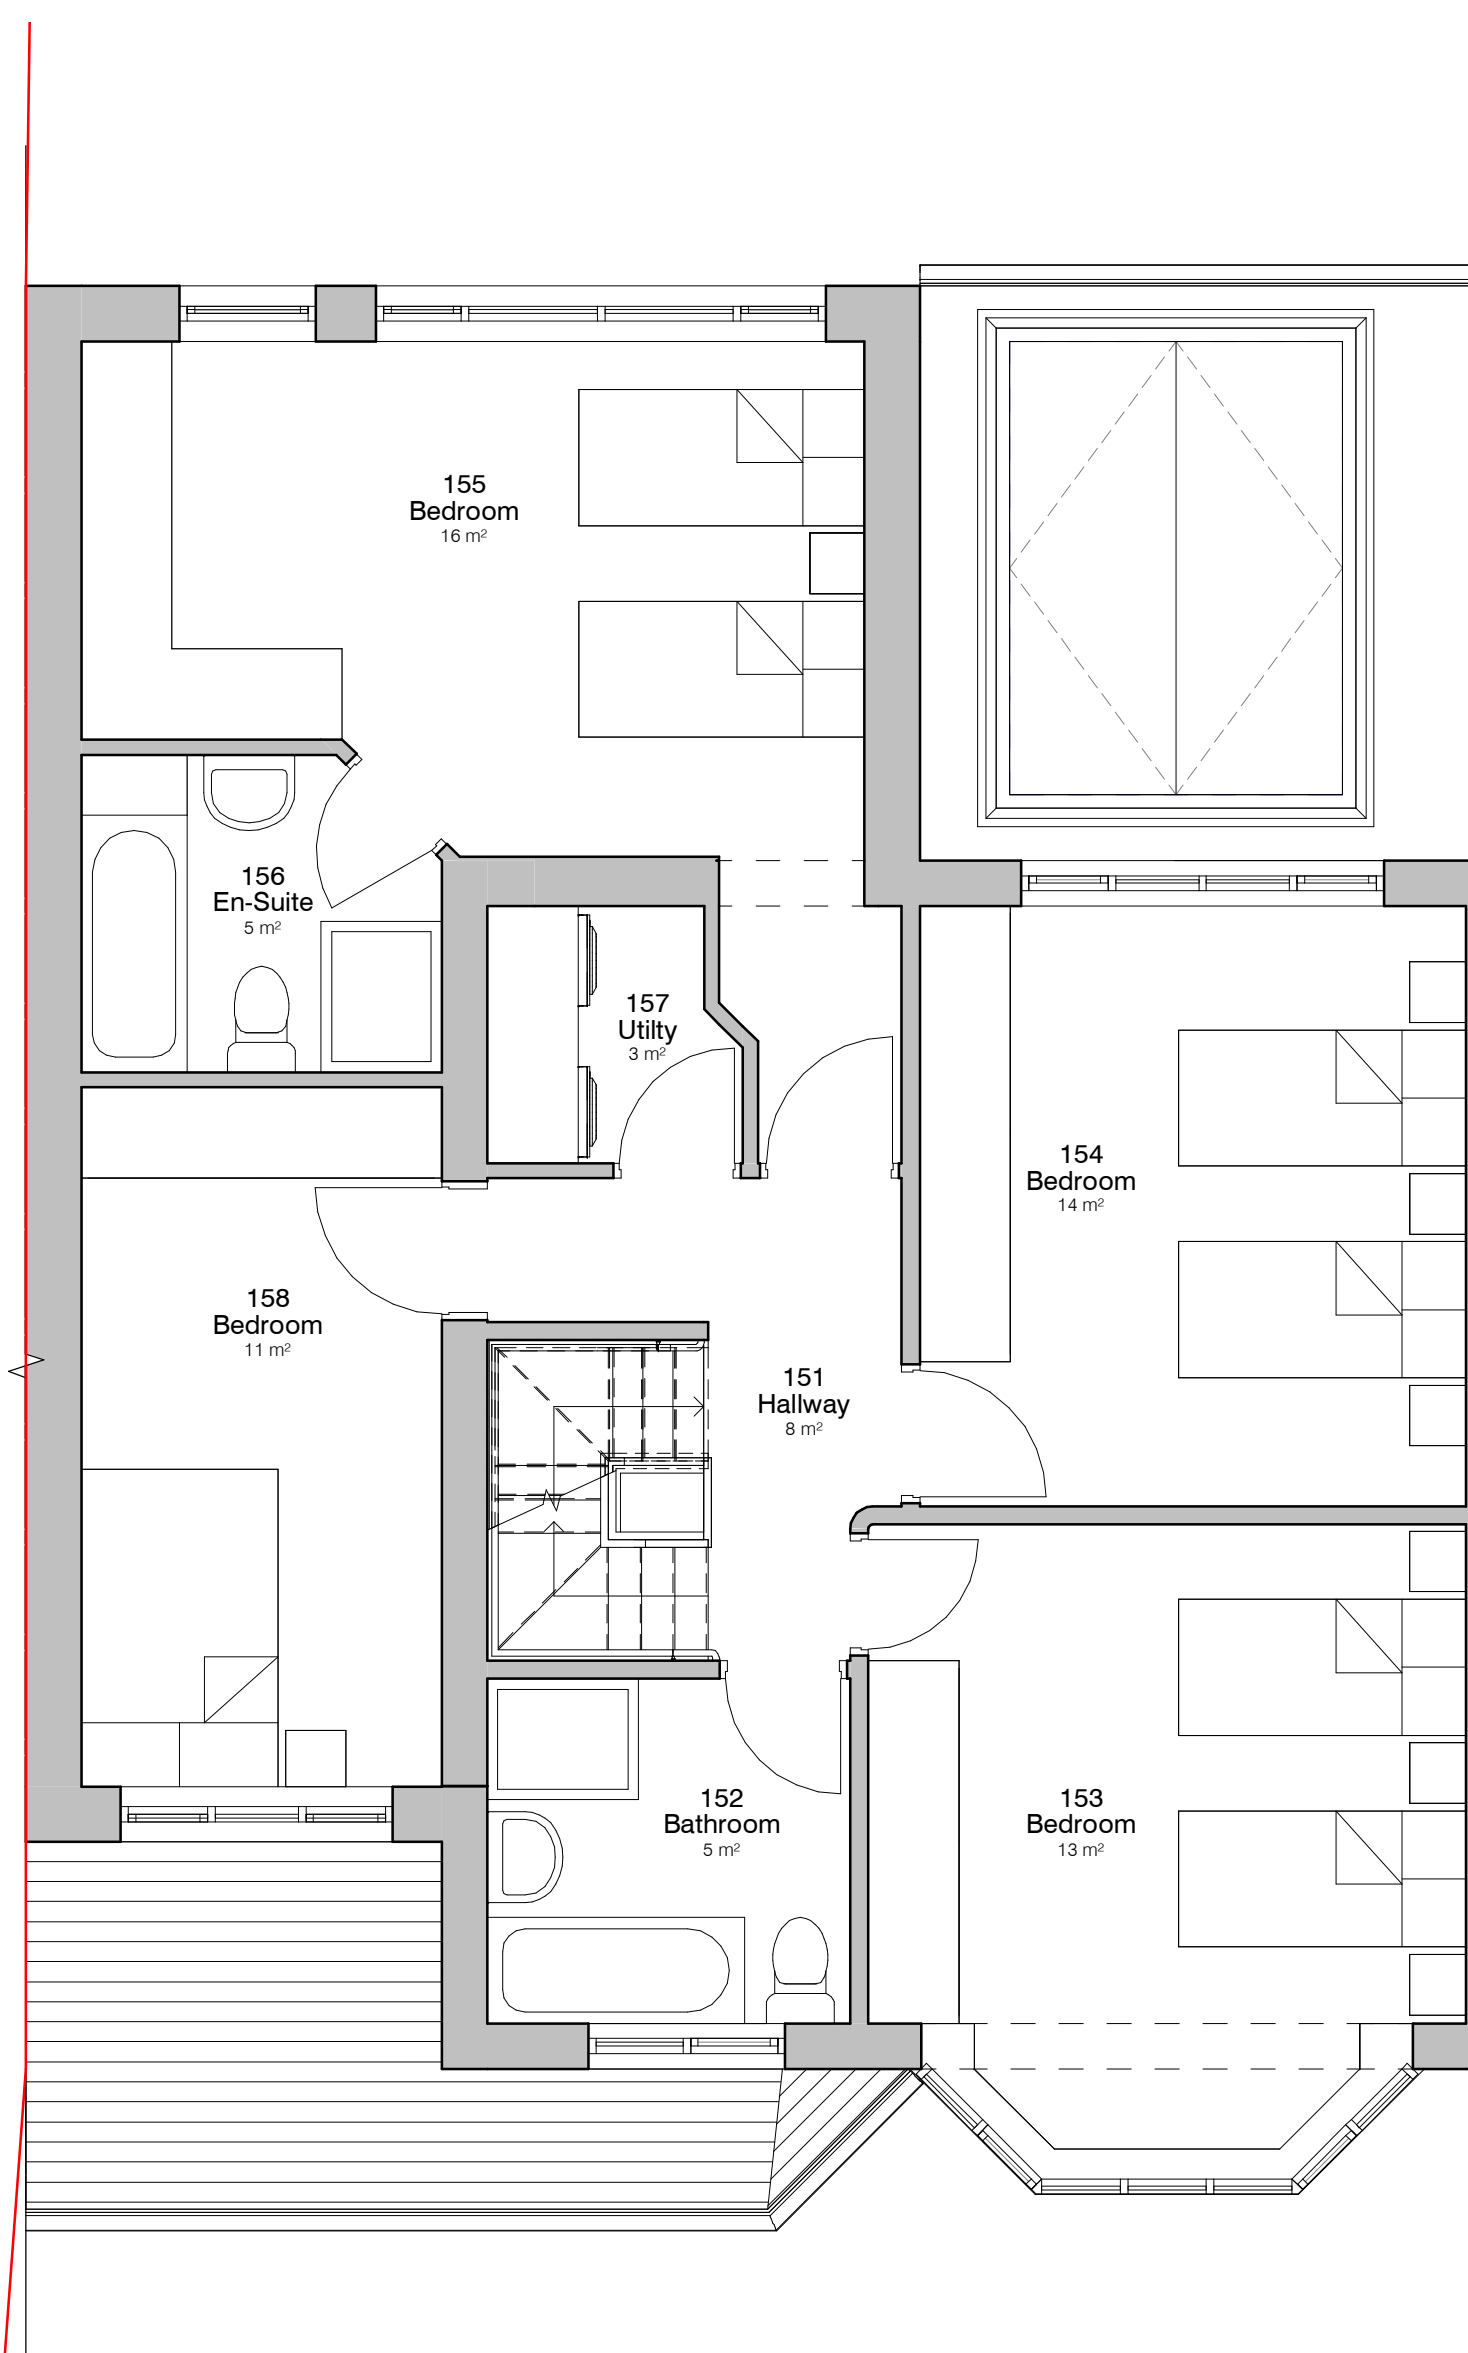

6. Level 1 - GA Proposed
1 : 50

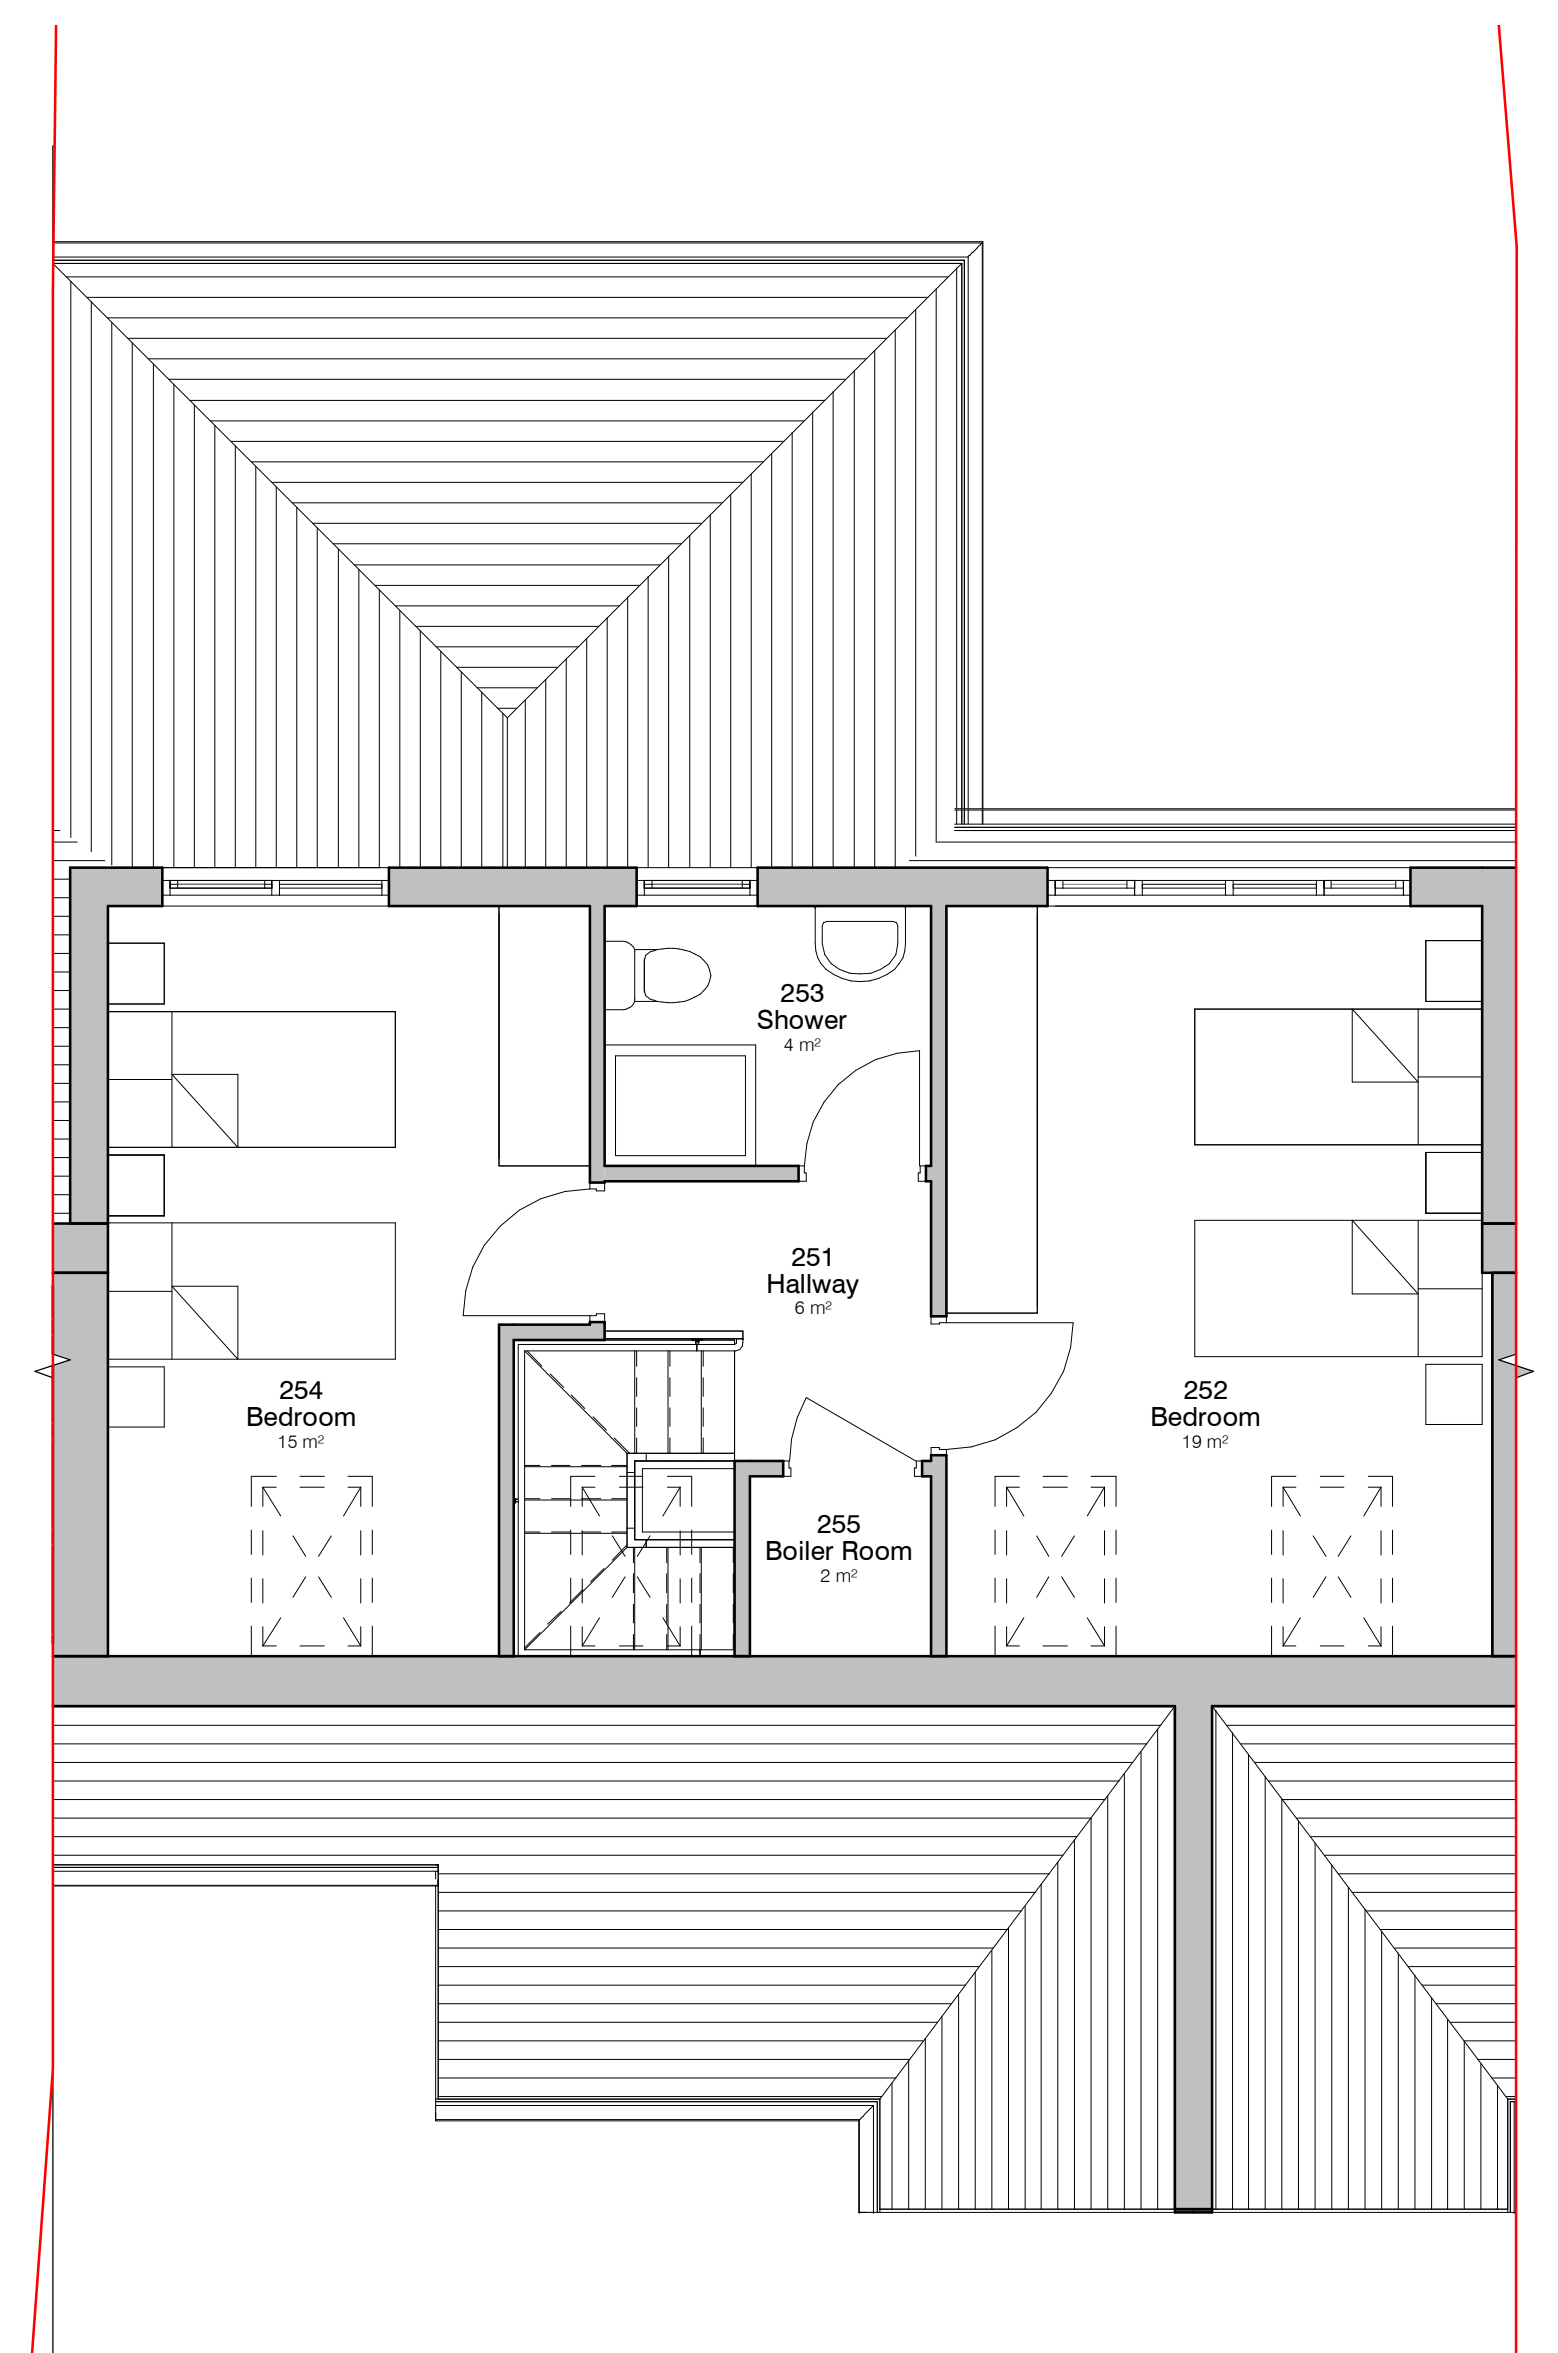

7. Level 2 - GA Proposed
1 : 50

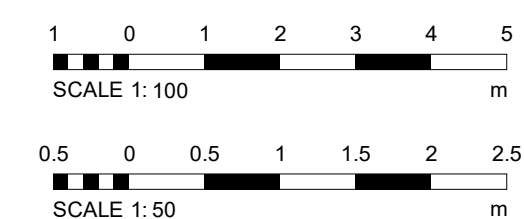

		2	Planning Changes	DW 370320	
		1	Planning Amendments	DW 370105	
		REV	DESCRIPTION	BY	DATE
PROJECT	SCALE & A1	DATE	DRAWN BY		
22 Hereford Drive	As indicated	02 JAN 25	CW		
CLIENT	STATUS				
David Benamore	PLANNING				
TITLE	PROJECT NO.	DRAWING NO.	REV		
Proposed GA Plans and Elevations	DA24067.	003.	2		
NOTES		© COPYRIGHT - ALL RIGHTS RESERVED THIS DRAWING MUST NOT BE REPRODUCED WITHOUT WRITTEN CONSENT DRAWING TO BE USED FOR THE EXACTS INDICATED ONLY ALL DIMENSIONS AND LEVELING FOOT PRINTS ARE INDICATED AND COMPARED TO THE EXISTING CONDITIONS ALL DIMENSIONS ARE TO FACE UNLESS OTHERWISE SPECIFIED			