

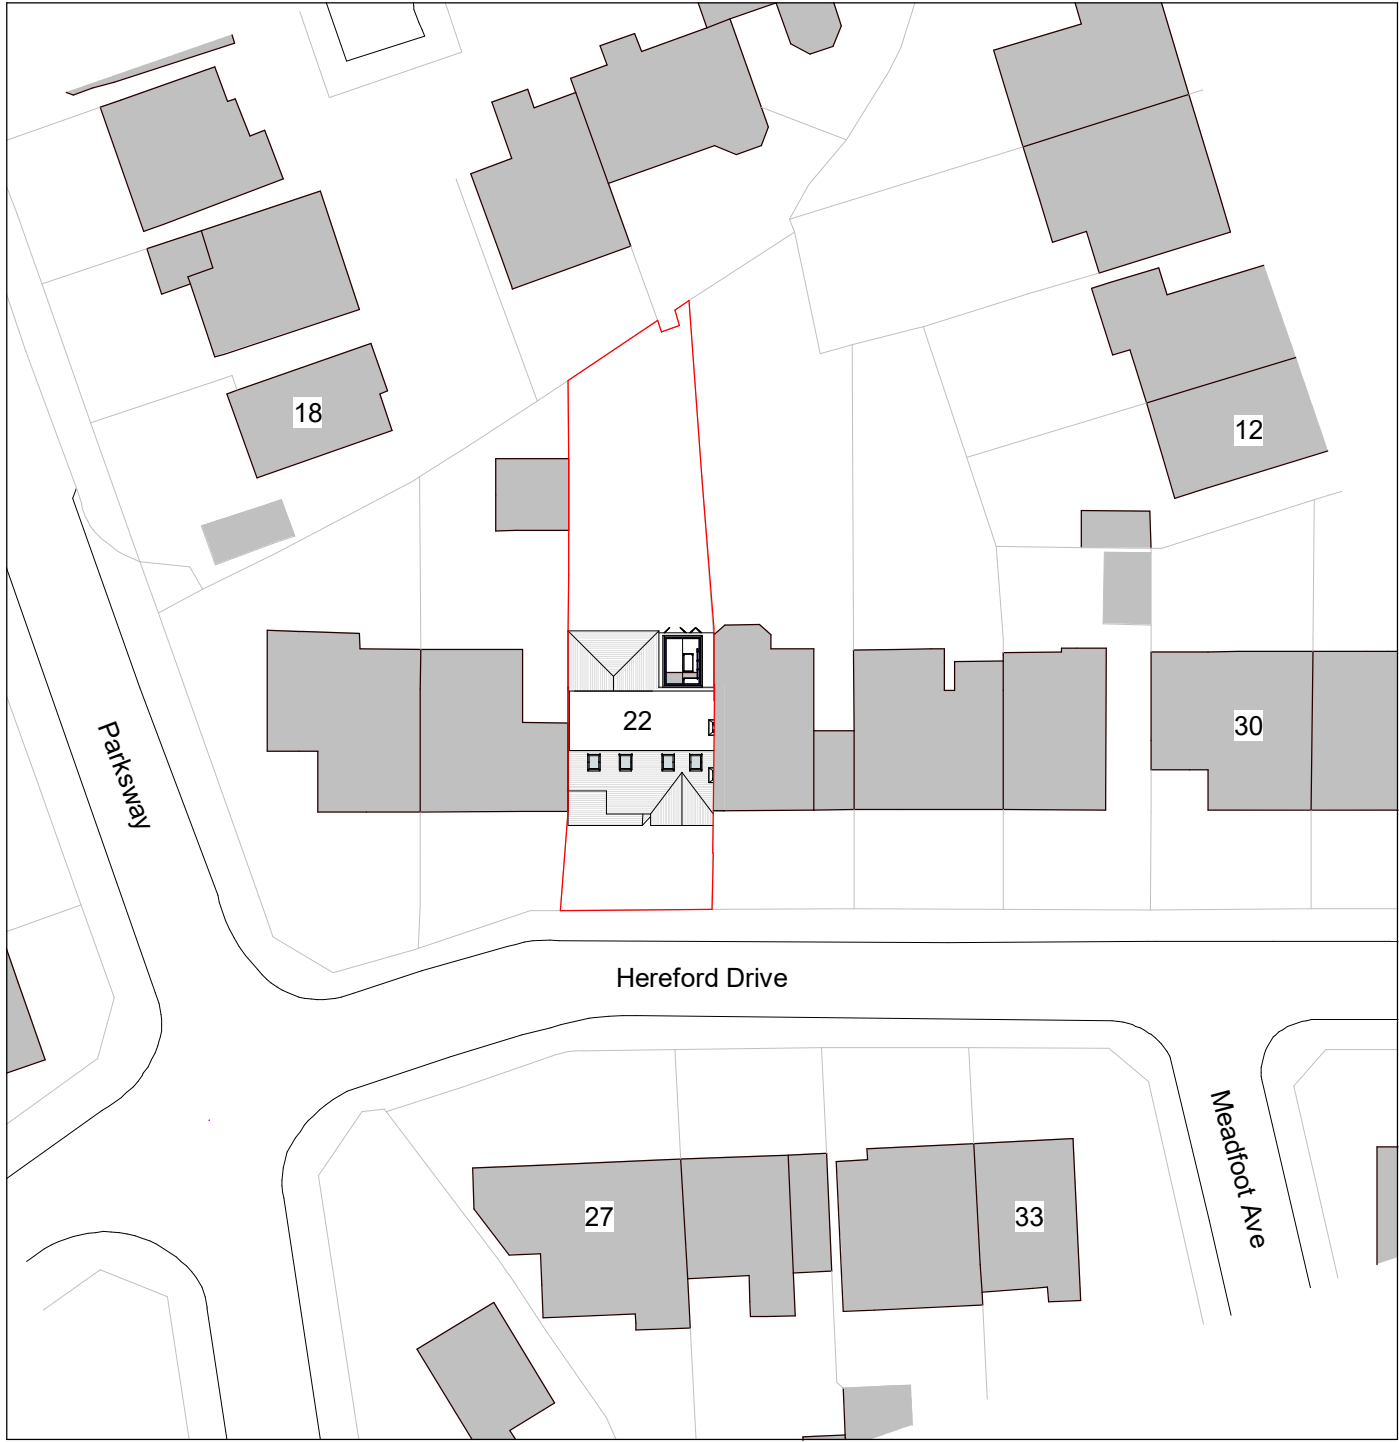


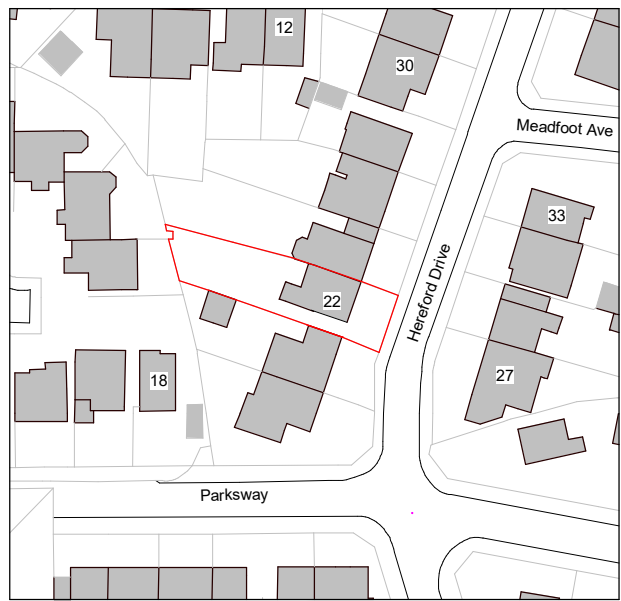


1. Site - Block Plan

1 : 500
5 0 5 10 15 20 25
SCALE 1: 500 m

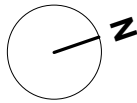

2. Site - Location Plan

10 0 10 20 30 40 50
SCALE 1: 1250 m

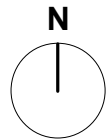

Notes - Boundaries

A Application site boundary determined using OS Data.

Legend - Boundaries

Site Boundary —
Site Ownership —

		2 1	Planning Changes Planning Amendments	CW 27/02/25 CW 31/01/25
		REV	DESCRIPTION	BY DATE
PROJECT		SCALE @ A3	DATE	DRAWN BY
22 Hereford Drive		As indicated	20 DEC 24	CW
CLIENT		STATUS		
David Benamore		PLANNING		
TITLE		PROJECT NO.	DRAWING NO.	REV.
Site - Location and Block Plan		DA24067.	001.	2
 DEBTAL ARCHITECTURE www.debtal.co.uk		NOTES		
		© COPYRIGHT - ALL RIGHTS RESERVED. THIS DRAWING MUST NOT BE REPRODUCED WITHOUT PRIOR WRITTEN CONSENT.		
		DRAWING TO BE USED FOR THE STATUS INDICATED ONLY. ALL DIMENSIONS AND SETTING OUT SHALL BE CHECKED AND CONFIRMED ON SITE.		
		ANY DISCREPANCIES TO BE REPORTED TO THE DESIGNER PRIOR TO THE COMMENCEMENT OF ANY WORK. ALL WORK AND MATERIALS TO BE IN ACCORDANCE WITH CURRENT STATUTORY LEGISLATION, RELEVANT CODES OF PRACTICE AND BRITISH STANDARDS. ALL DIMENSIONS ON THIS DRAWING ARE IN MILLIMETRES (UNLESS OTHERWISE STATED).		