


ADDRESS:—

Nº 4 Bank Hall Close,

Lowercroft

BURY, LANCS., BL0 2UL.

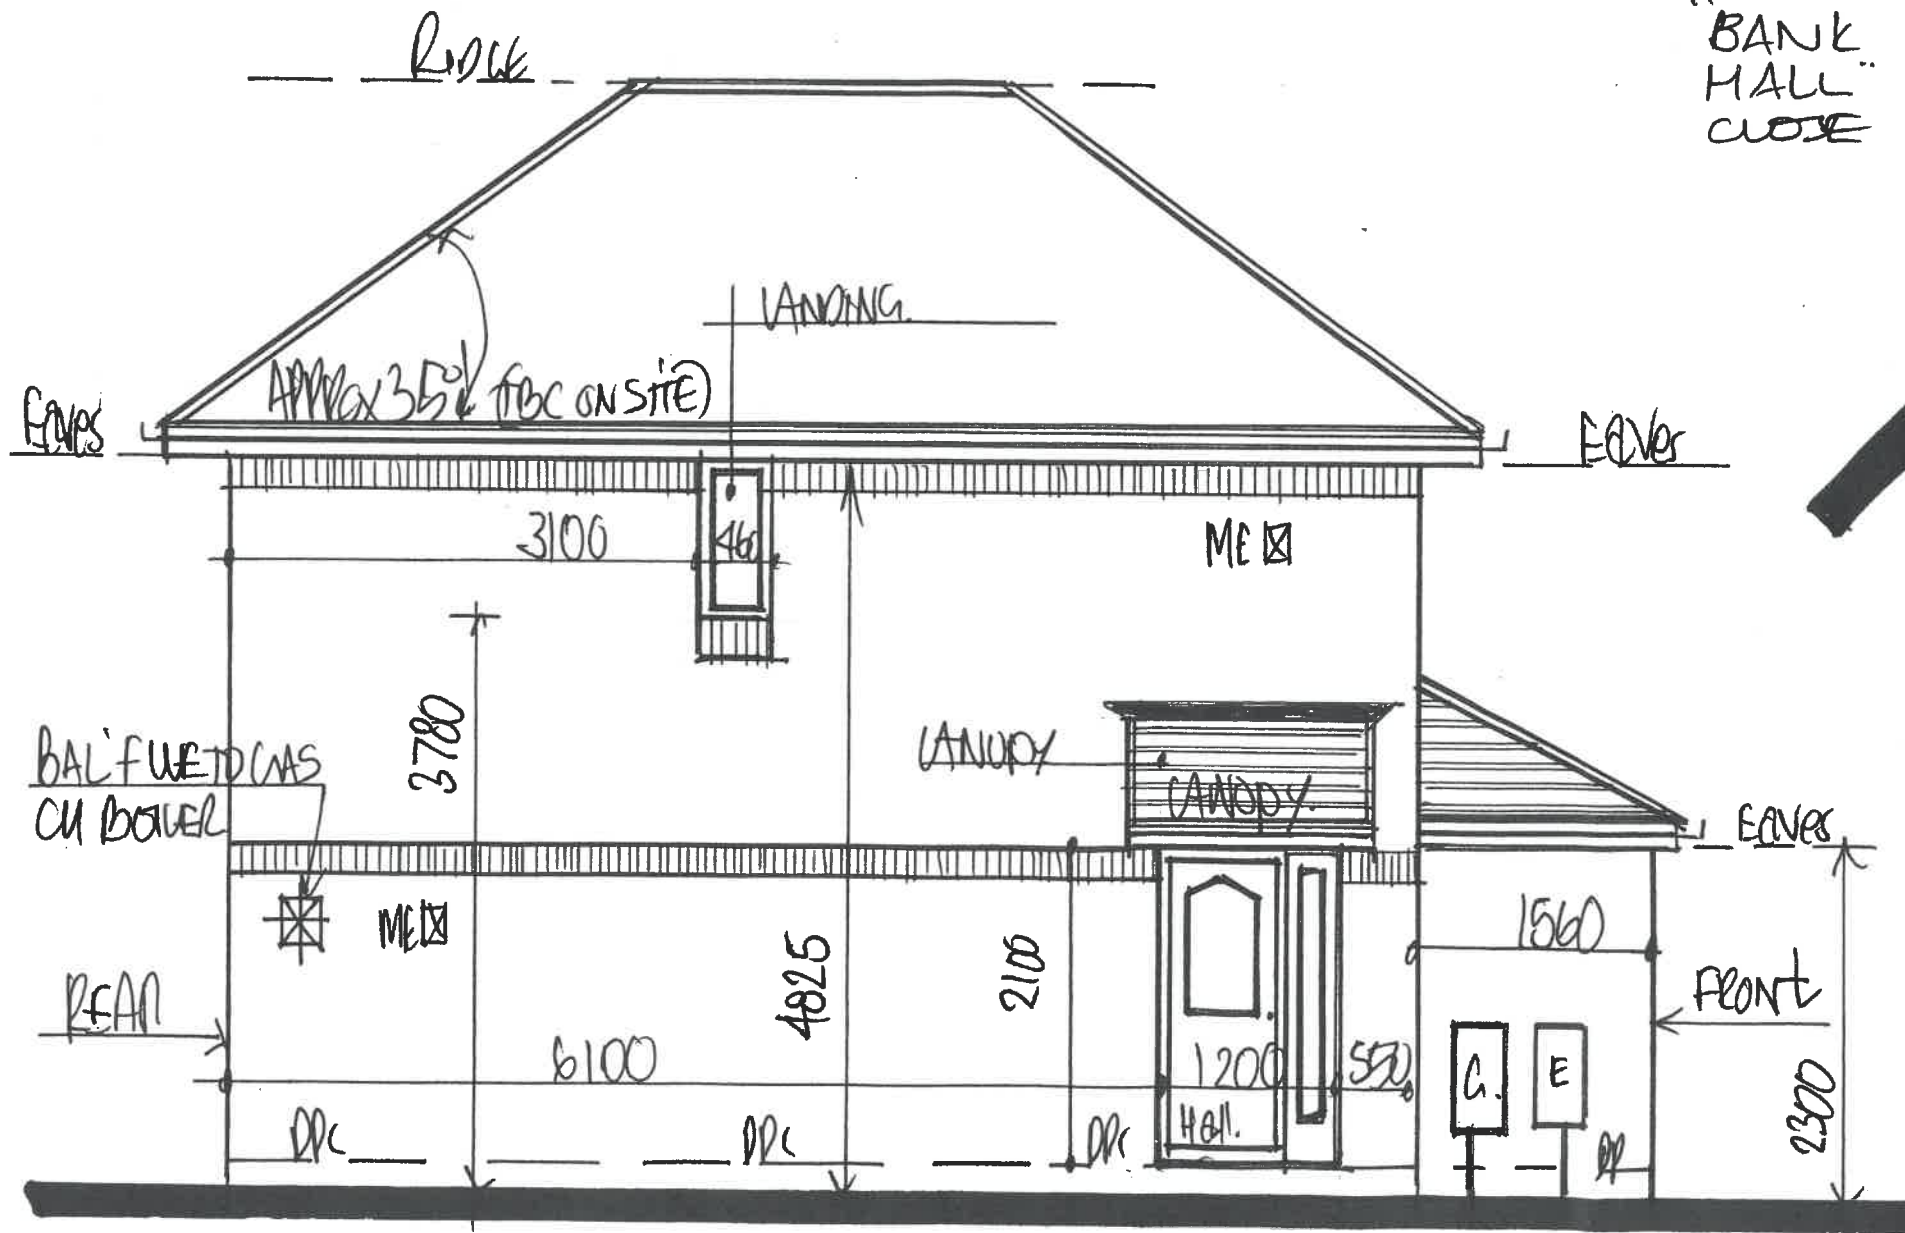

1:50 EXISTING "SIDE" ELEVATION FROM Nº 6.

"BANK
HALL
CLOSE"



1:1250 "SITE - LOCATION" PLAN

DRGNº 3