




1. Front - Existing

1 : 100

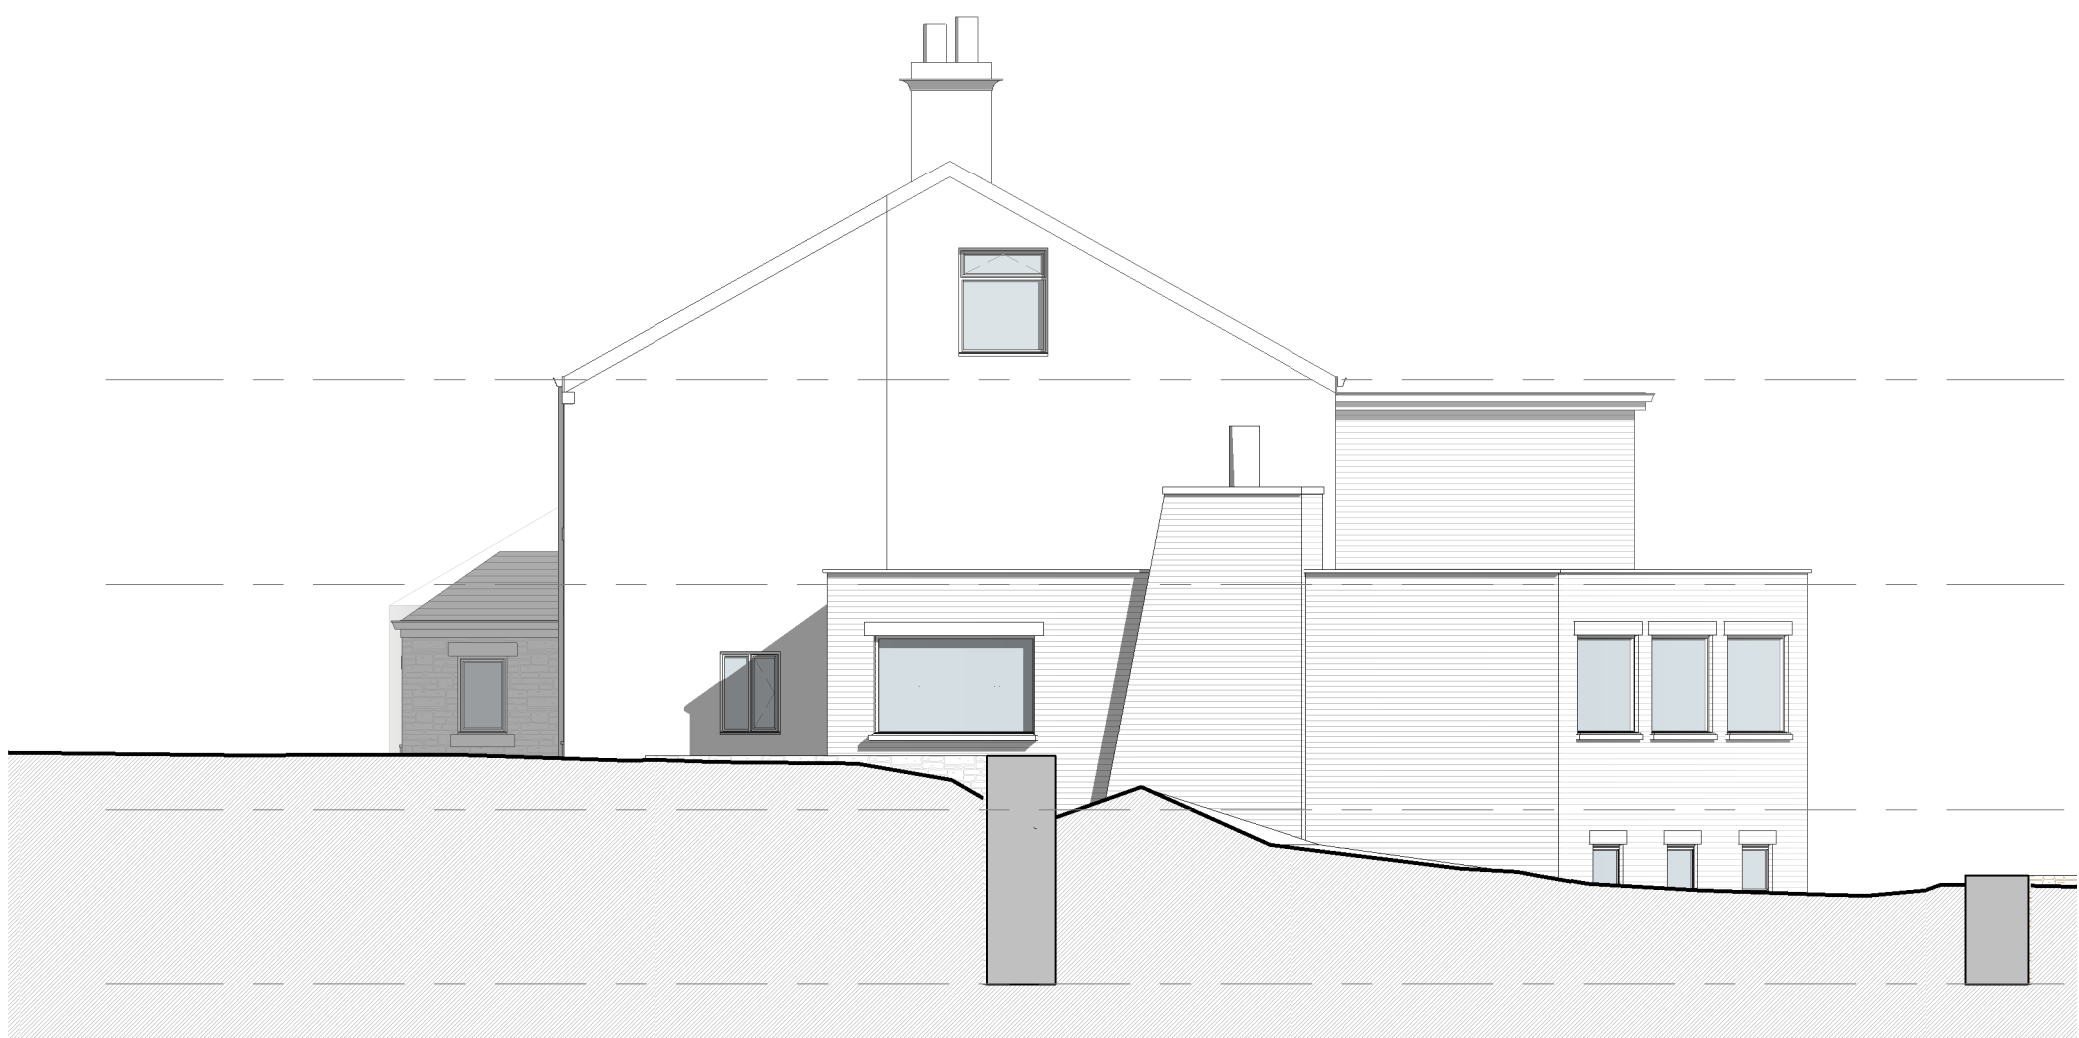

2. Right Side - Existing

1 : 100



3. Rear - Existing

1 : 100



4. Left Side - Existing

1 : 100

2 1		Drafting Details Planning Details		SP 110324 SP 200324	
REV	DESCRIPTION	DATE	BY	DATE	
PROJECT		SCALE @ A1	DATE	DRAWN BY	SP
The Lord Raglan		1 : 100	01 Feb 2019	SP	
CLIENT		STATUS			
City View Estates		PLANNING			
TITLE		PROJECT NO.	DRAWING NO.	REV.	
Existing GA Elevations		DA18037.	003.	2	
NOTES		DISCLAIMER: ALL RIGHTS RESERVED. THIS DRAWING MUST NOT BE REPRODUCED WITHOUT WRITTEN CONSENT. DRAWING TO BE USED FOR THE STATUS INDICATED ONLY. ALL DIMENSIONS AND MATERIALS SHALL BE CHECKED AND CONFIRMED ON SITE. AND CONFORMANCE TO ALL RELEVANT TO THE DRAWING SHALL BE IN ACCORDANCE WITH CURRENT STATUTORY LEGISLATION, RELEVANT CODES OF PRACTICE AND PREVIOUS AGREEMENTS. ALL DIMENSIONS ON THIS DRAWING ARE IN MILLIMETRES UNLESS OTHERWISE STATED.			
DA DEBTAL ARCHITECTURE www.debtal.co.uk					