




1. Front - Proposed

1 : 100

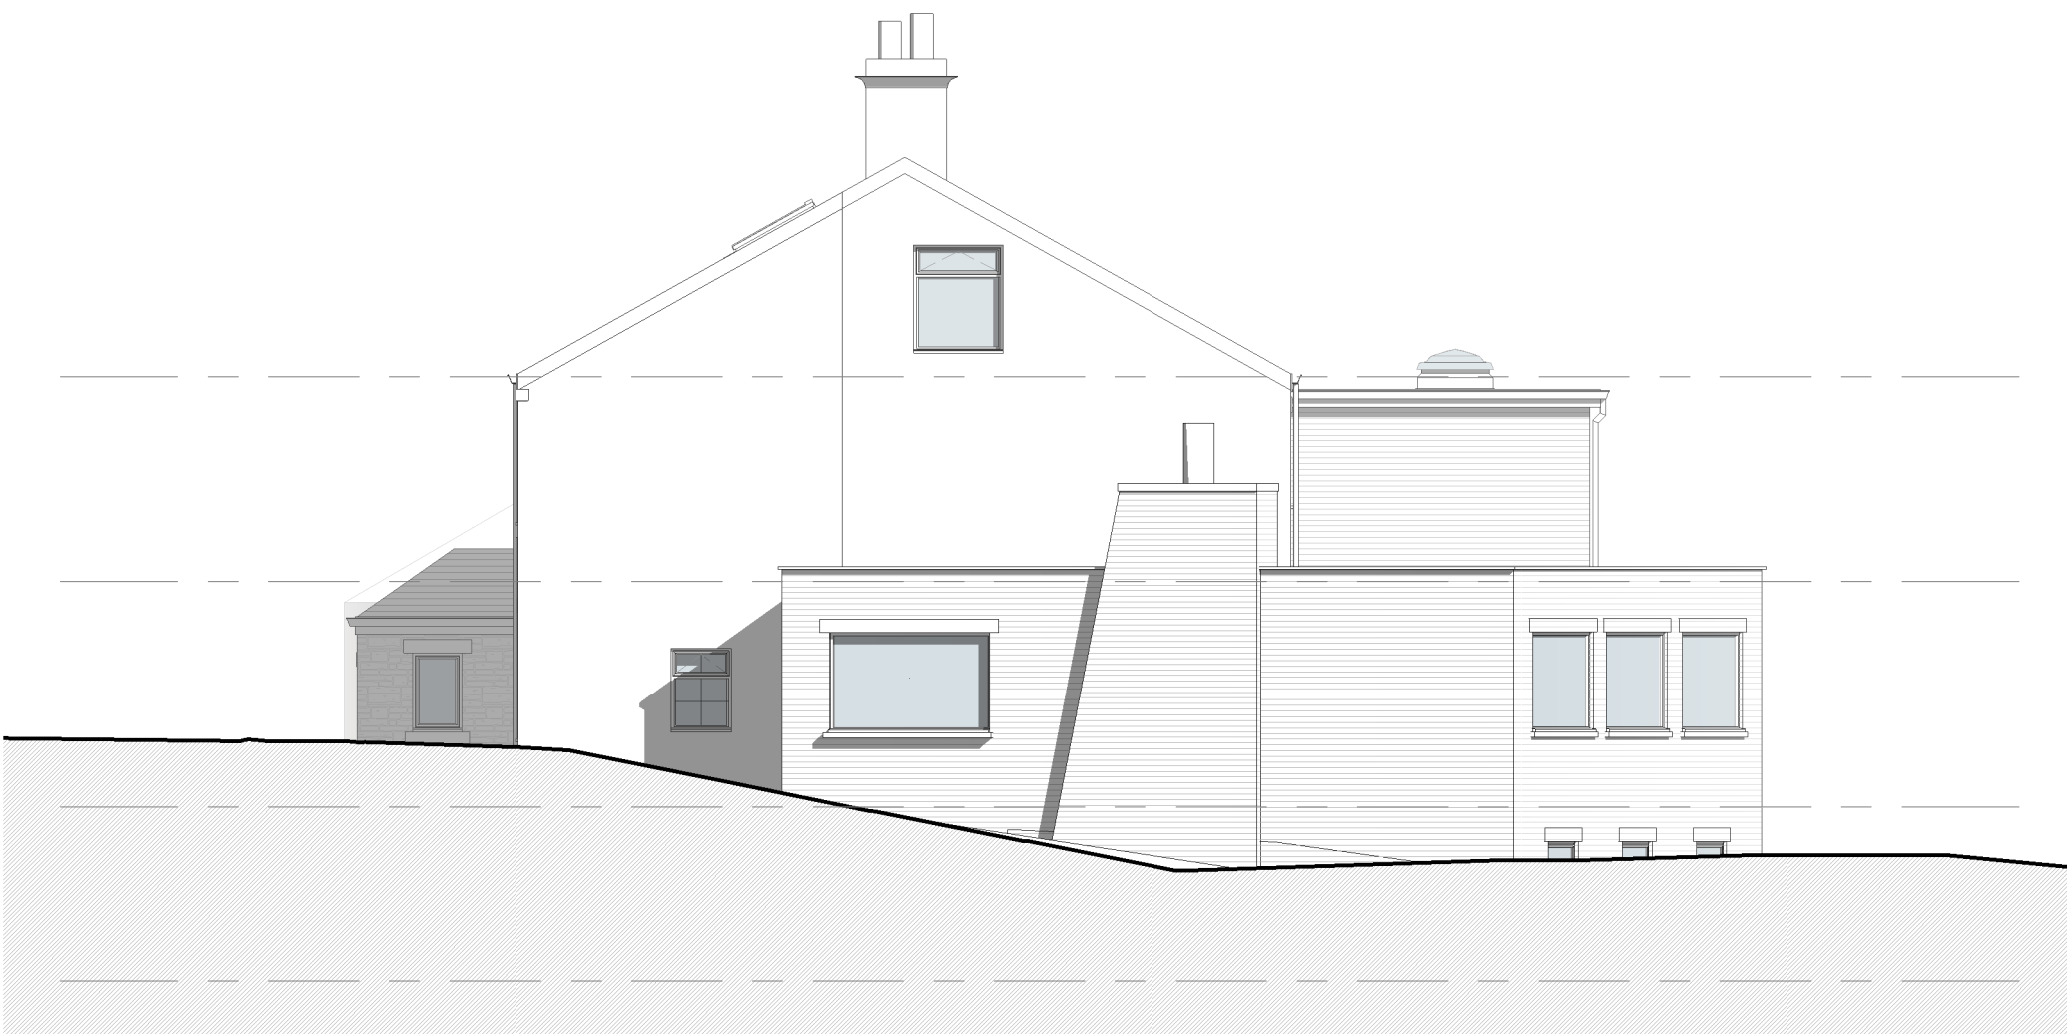


2. Right Side - Proposed

1 : 100



3. Rear - Proposed

1 : 100

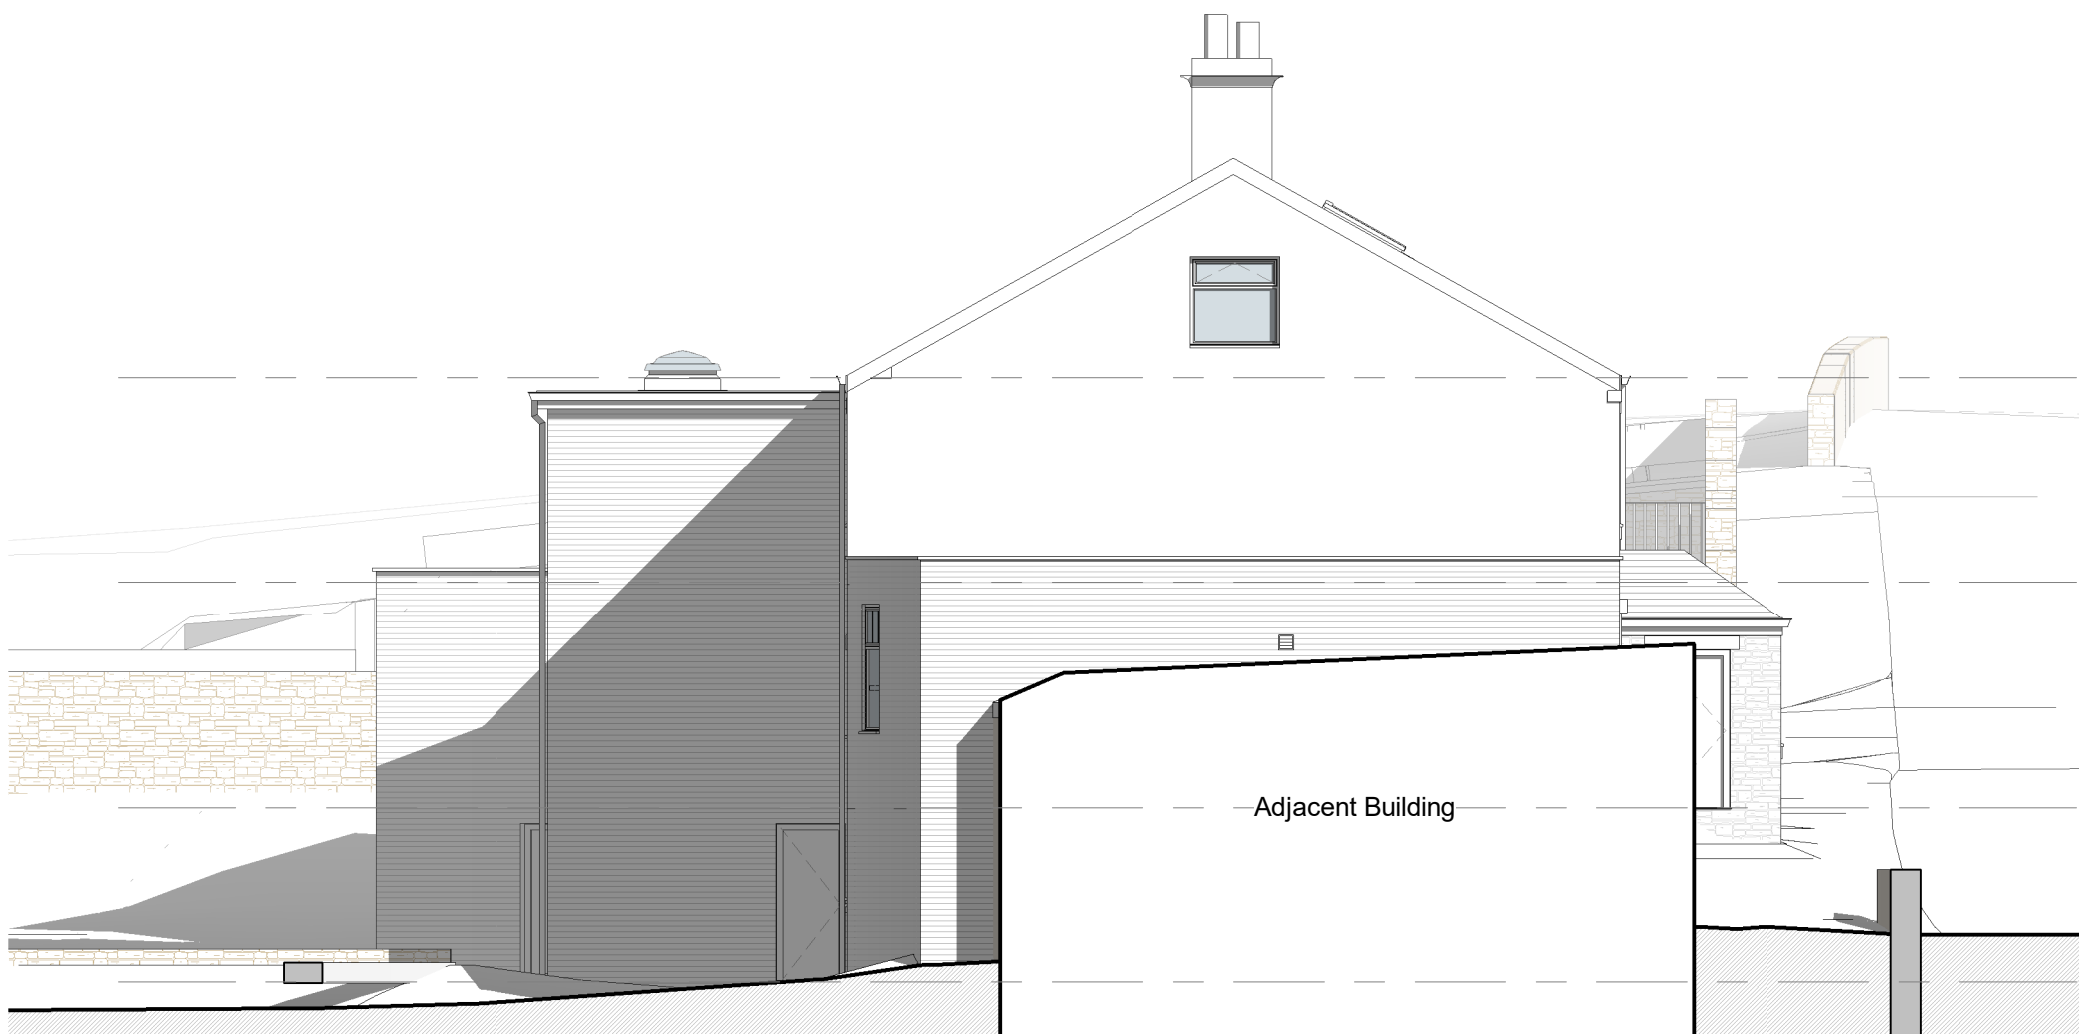

4. Left Side - Proposed

1 : 100

1 0 1 2 3 4 5
SCALE 1:100 m

PROJECT	SCALE @ A1	DATE	DRAWN BY
The Lord Raglan	1 : 100	01 Feb 2019	SP
CLIENT	STATUS		
City View Estates	Preliminary		
TITLE	PROJECT NO.	DRAWING NO.	REV.
Proposed GA Elevations	DA18037.	005.	6
NOTES			
THIS DRAWING MUST NOT BE REPRODUCED WITHOUT WRITTEN CONSENT. ALL DIMENSIONS AND MATERIALS SHALL BE CHECKED AND CONFIRMED BY THE ARCHITECT PRIOR TO CONSTRUCTION. ALL DIMENSIONS SHALL BE IN ACCORDANCE WITH THE CURRENT STATUTORY LEGISLATION, RELEVANT CODES OF PRACTICE AND PREVIOUS AGREEMENTS. ALL DIMENSIONS ON THIS DRAWING ARE IN MILLIMETRES UNLESS OTHERWISE STATED.			