


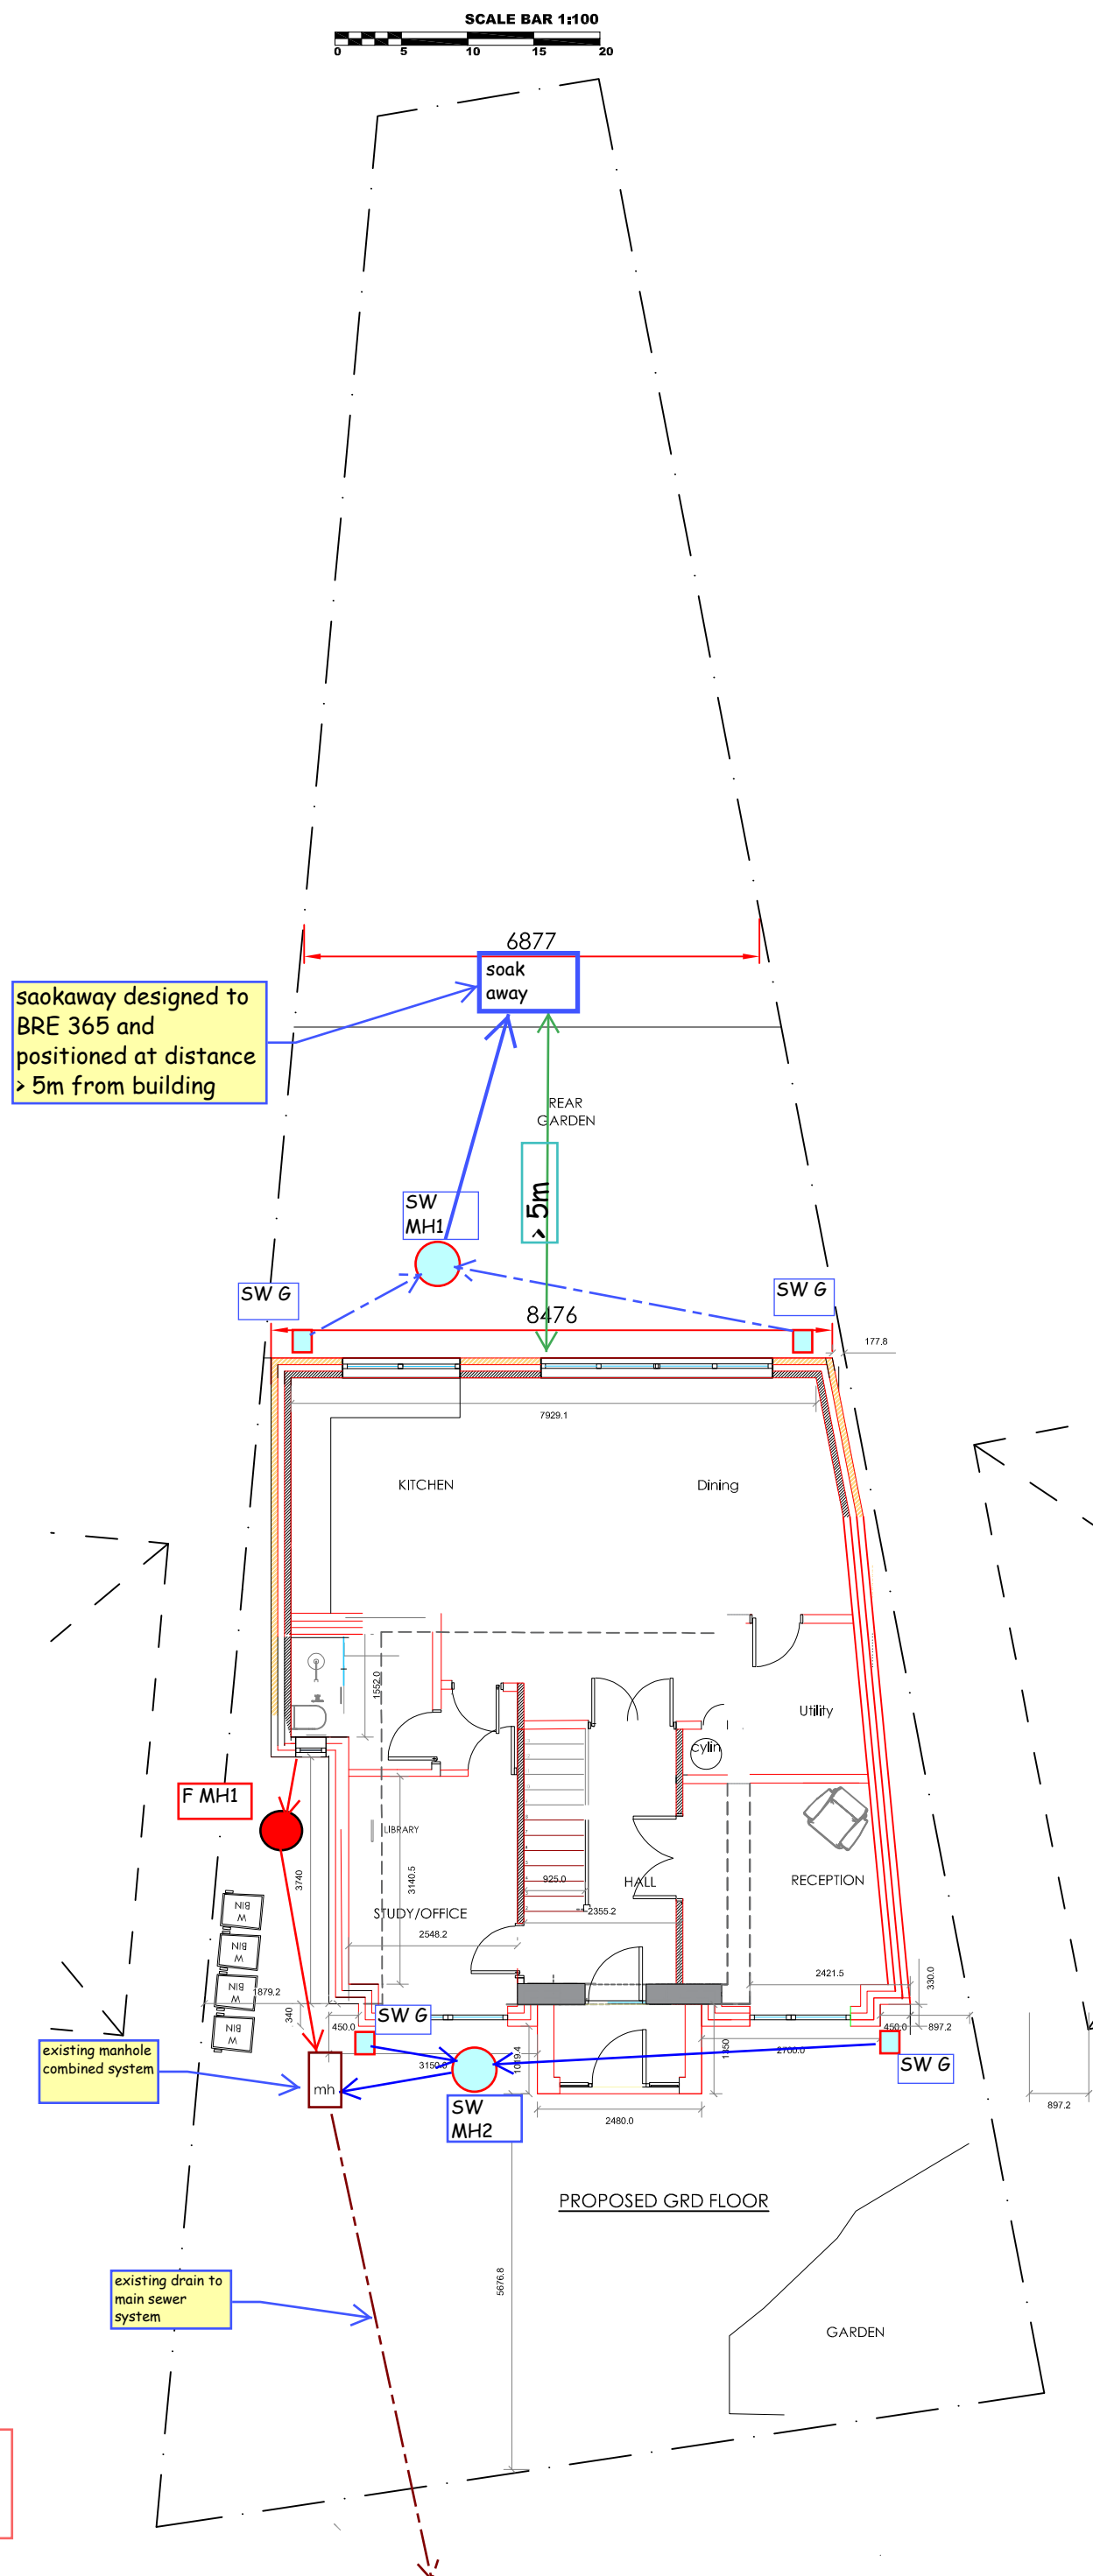

12a Rectory Avenue
Proposed Darinage
Scale: 1:100 @ A3