



Revision	Notes	Date	Drawn
A	Updated	Jul '20	
B	Updated	Jul '20	

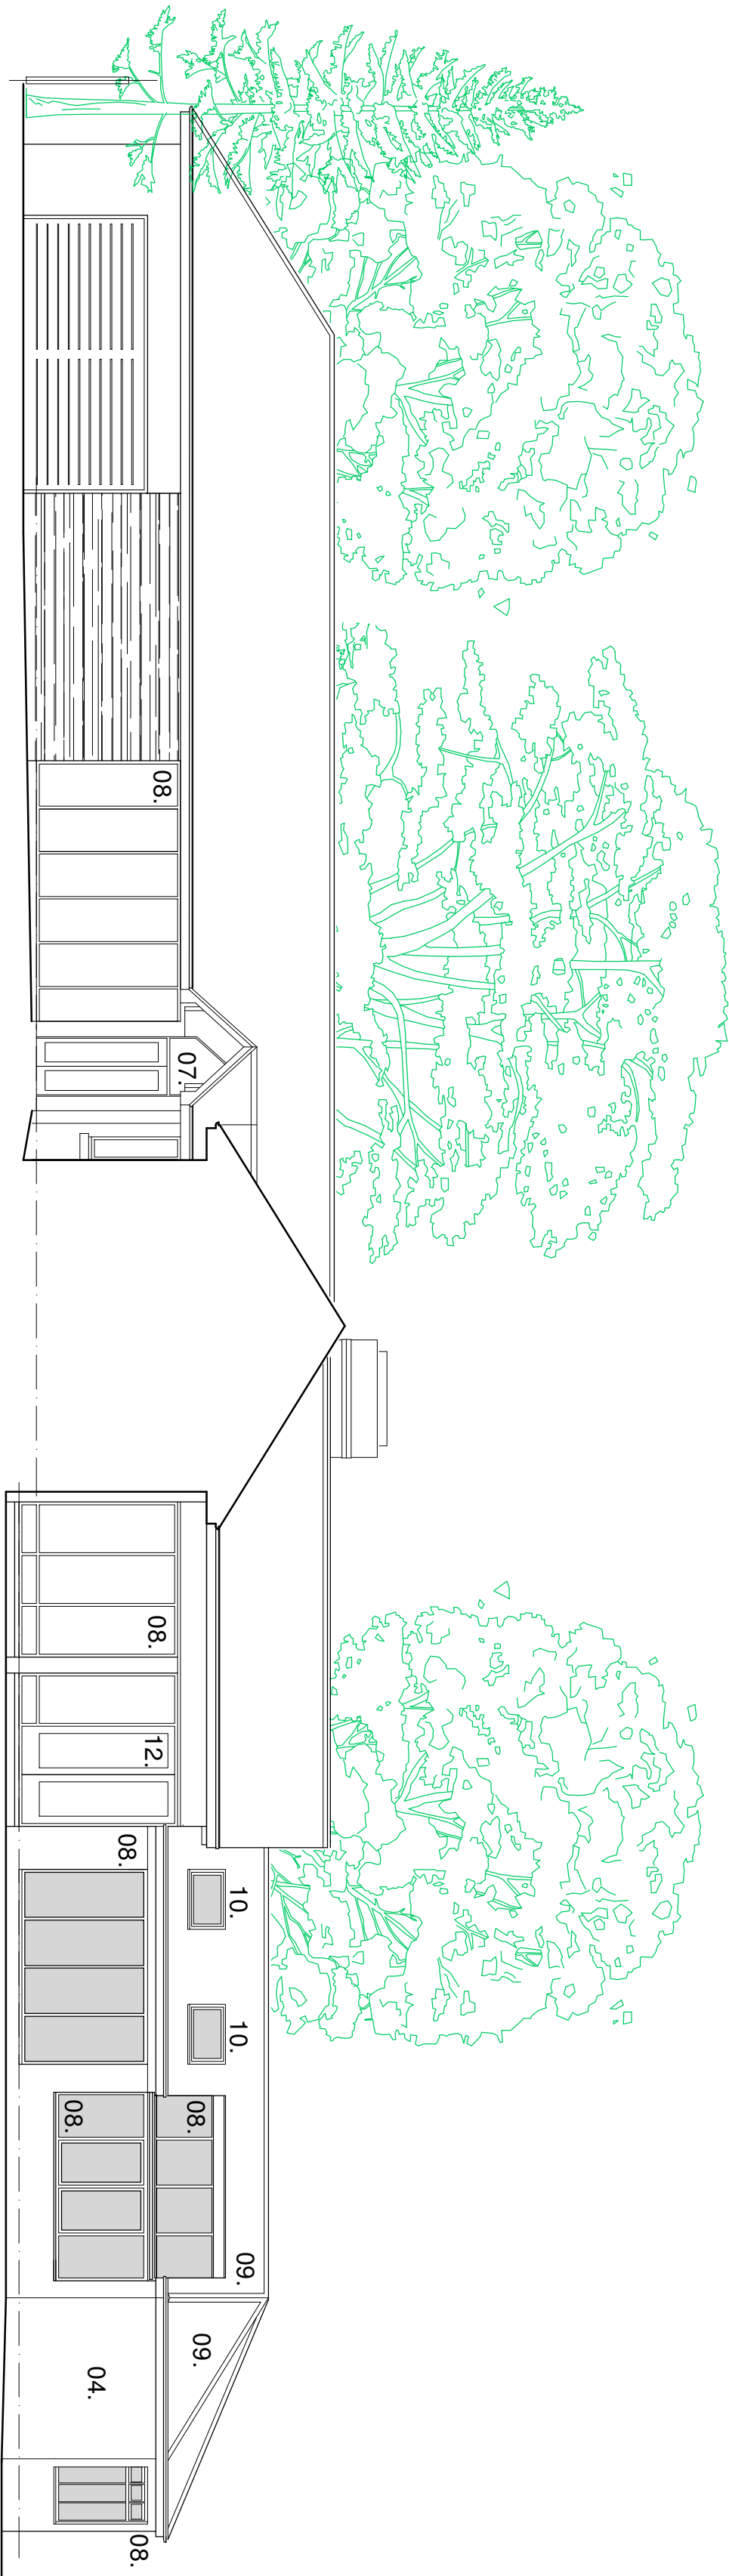

PROPOSED SECTIONAL WEST ELEVATION

LEGEND

- 01. Glass fibre flat roof
- 02. Rainwater good to match existing
- 03. Glass blocks
- 04. Brickwork to match existing
- 05. Rooflight
- 06. Concrete post and timber panel fence
- 07. Aluminium glazed doors with glass panel above
- 08. Aluminium windows
- 09. Raised seam zinc roof
- 10. Roof lights
- 11. Replacement cladding
- 12. Aluminium doors

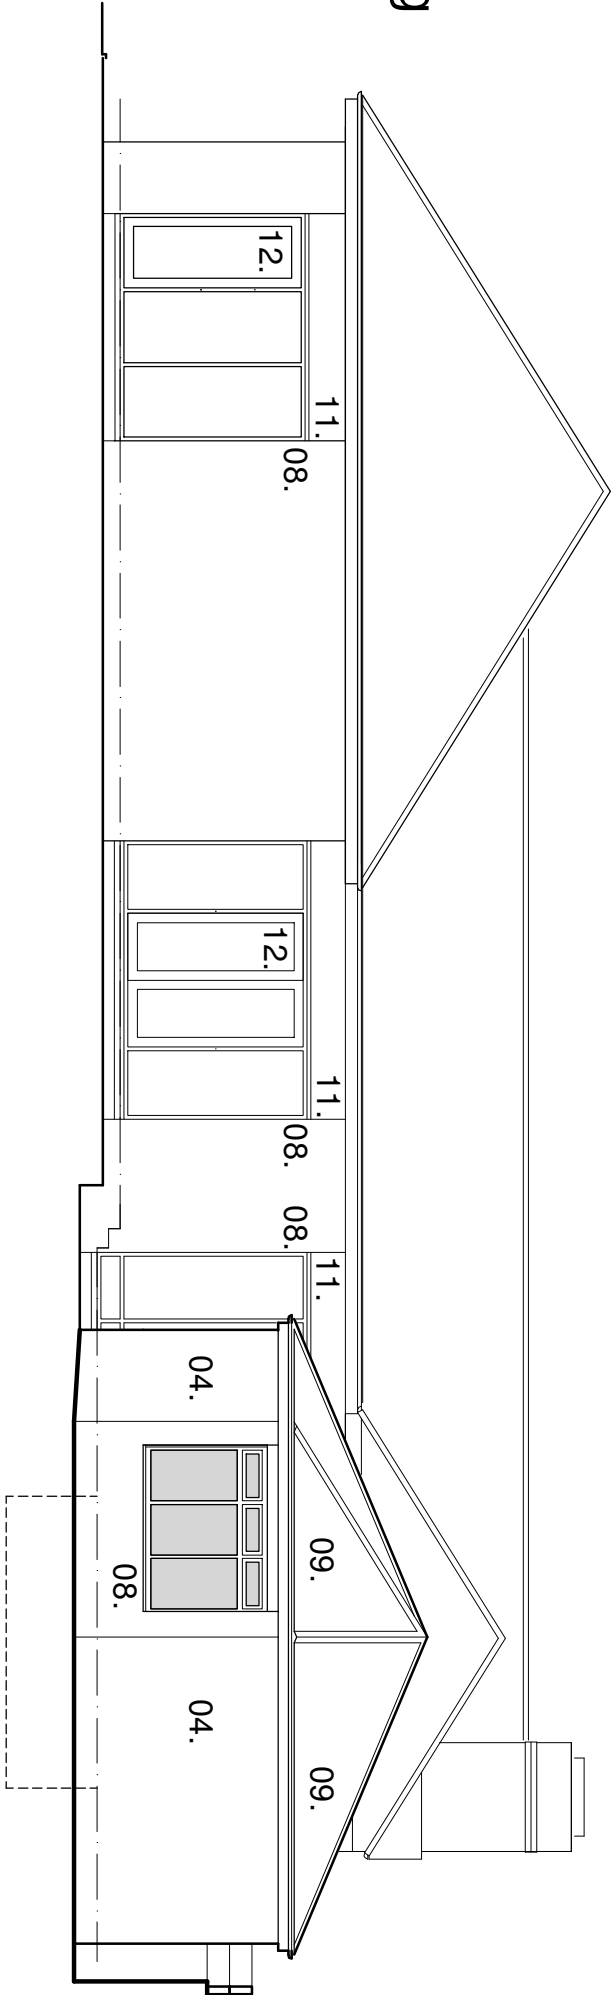

PROPOSED SOUTH ELEVATION