


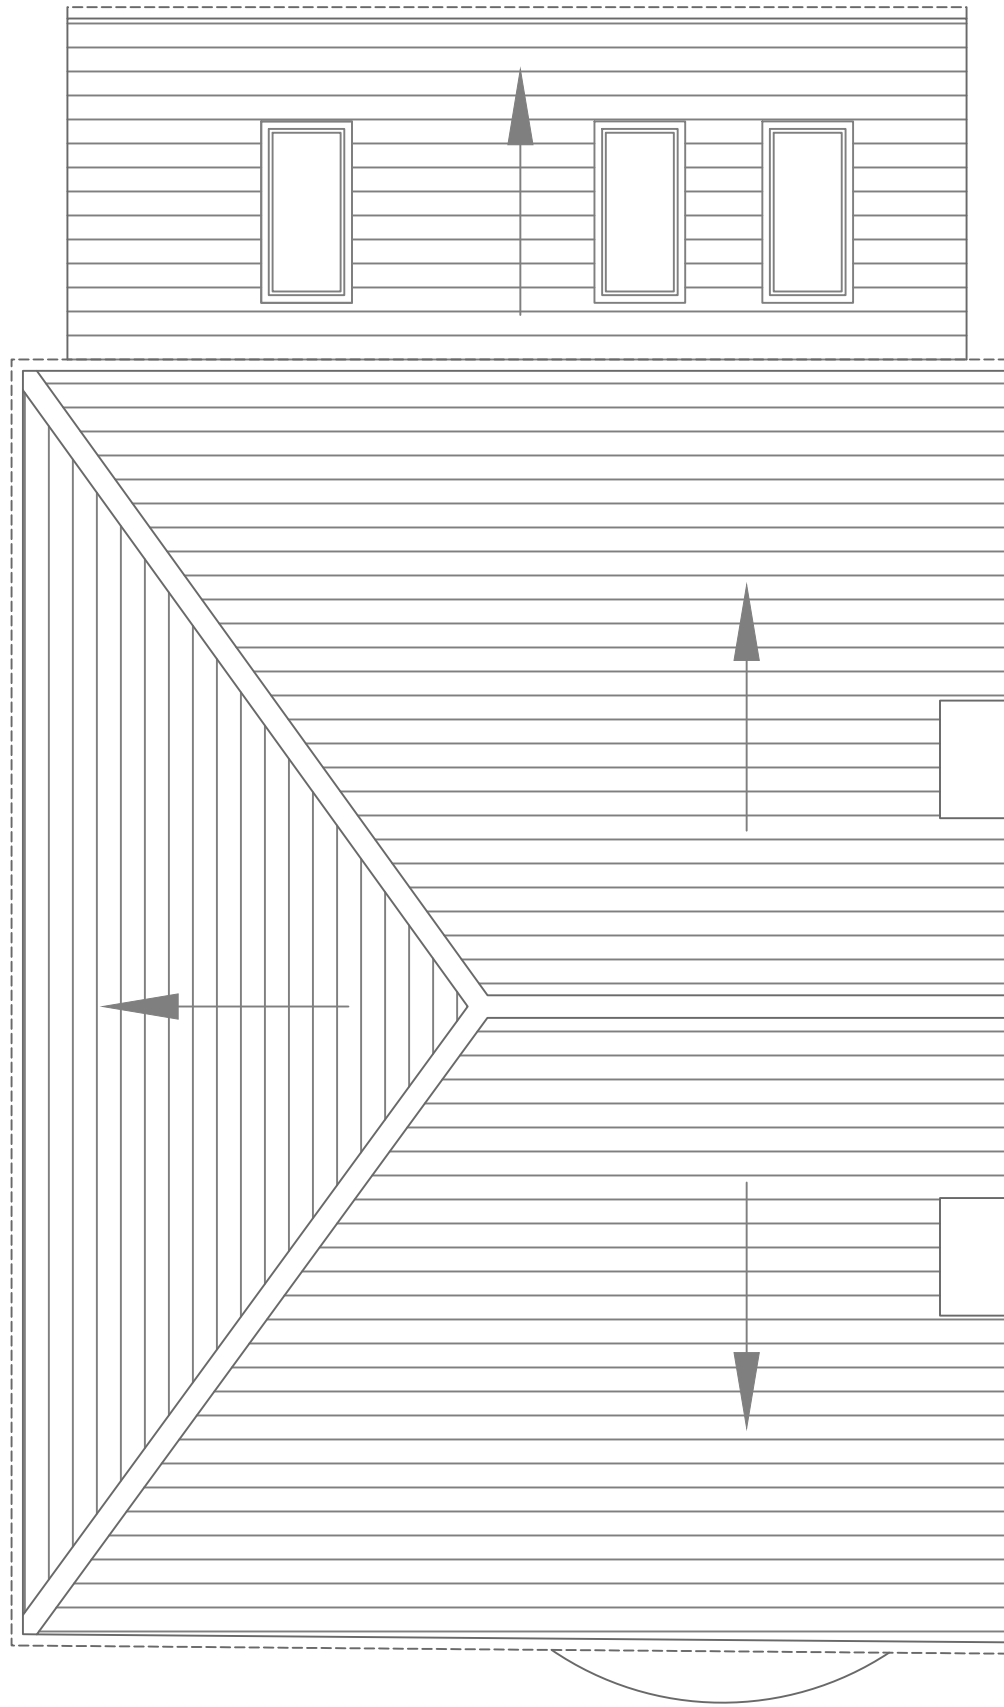

PROPOSED ROOF PLAN

108/09 Proposed Roof Plan
10 Knowle Drive
Prestwich

SCALE - 1:50@A3