


Site Plan 1:500

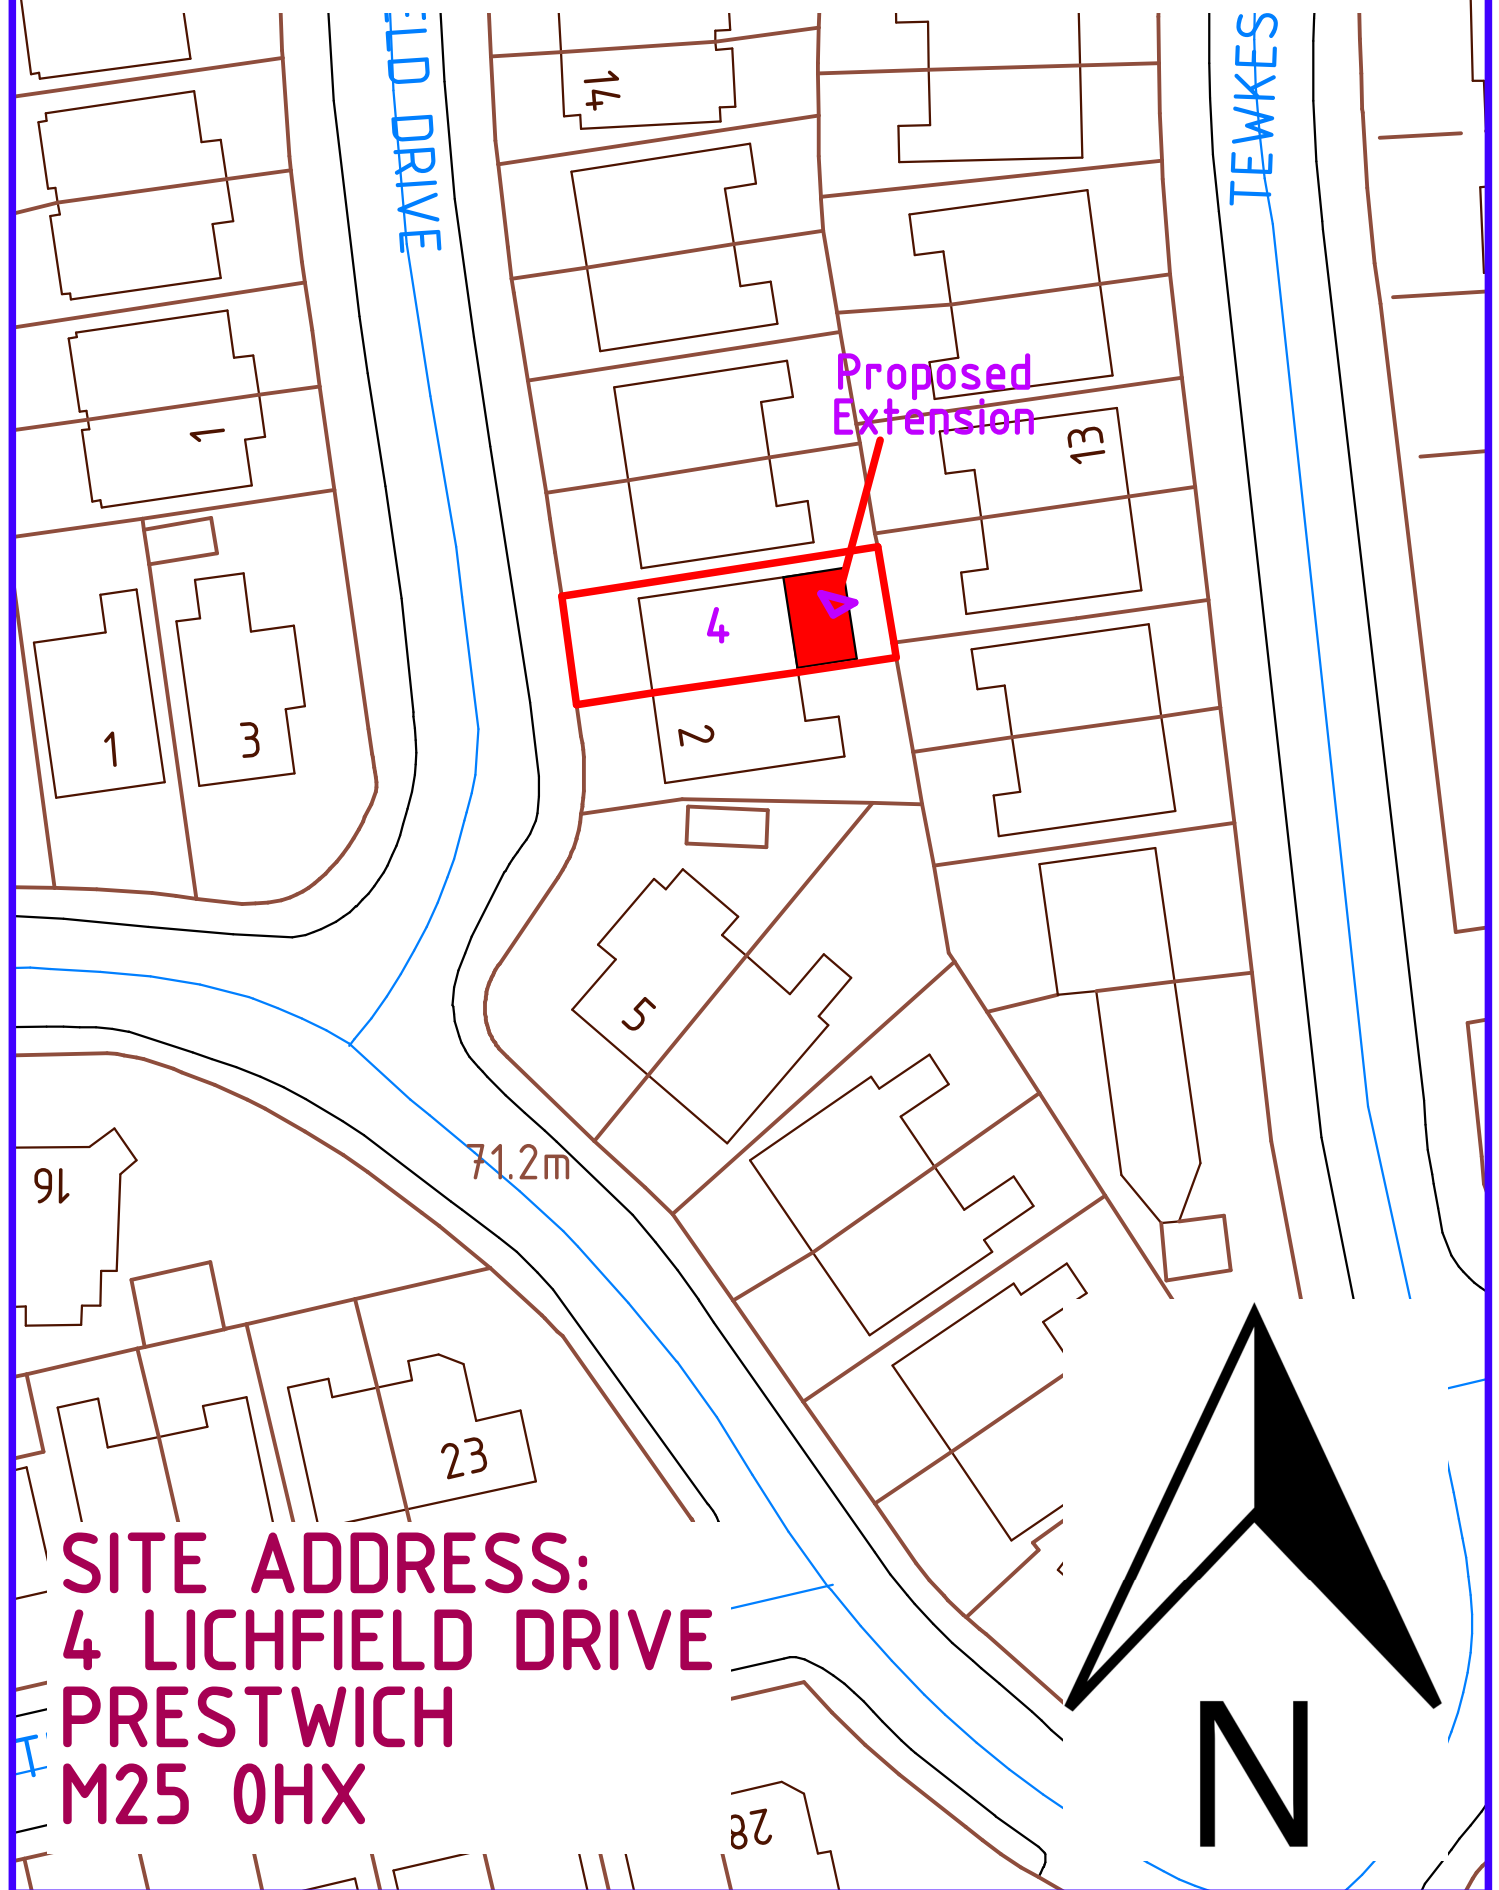

SITE ADDRESS:
4 LICHFIELD DRIVE
PRESTWICH
M25 0HX