

Rev	Amendment	Drawn	Checked
P01	-	---/23	---/23
P02	-	---/23	---/23
P03	-	---/23	---/23

RA
Reviel Architecture

Dream. Plan. Begin.


Do not scale from the drawing. Use figured dimensions only, which are displayed in millimetres unless stated otherwise. The content of this drawing is for informational purposes only. Any discrepancies within the drawing should be reported prior to commencement of works.

This drawing is copyright and remains the property of Reviel Architecture Ltd. The drawing must only be used for the purpose for which it is supplied, and its contents must not be reproduced for any purpose without written permission.

Project:	70 Ringley Road West, Whitefield
Client:	TBC
Title:	Location Plan
Date:	03/11/23
Drawn:	CW
Check:	SBD
Scale@A4:	1:1250
Revision:	-
Status:	Planning

Drawing Number:

0000-RA-XX-XX-DR-A-0000

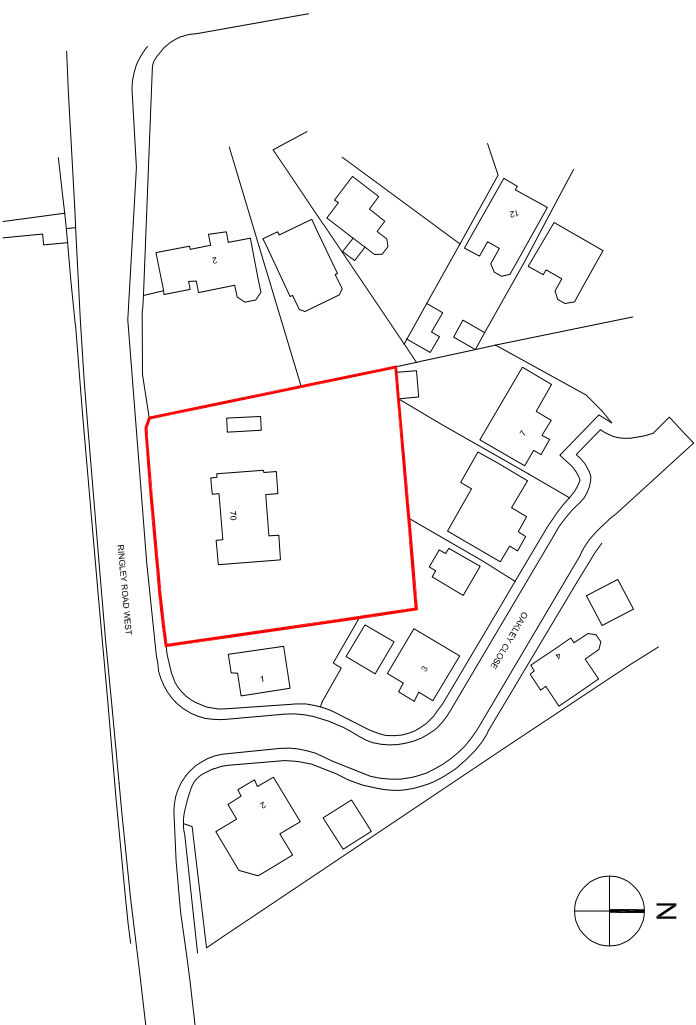

Location Plan Scale 1:1250

1:1250 SCALE 0 10 50 METRES