



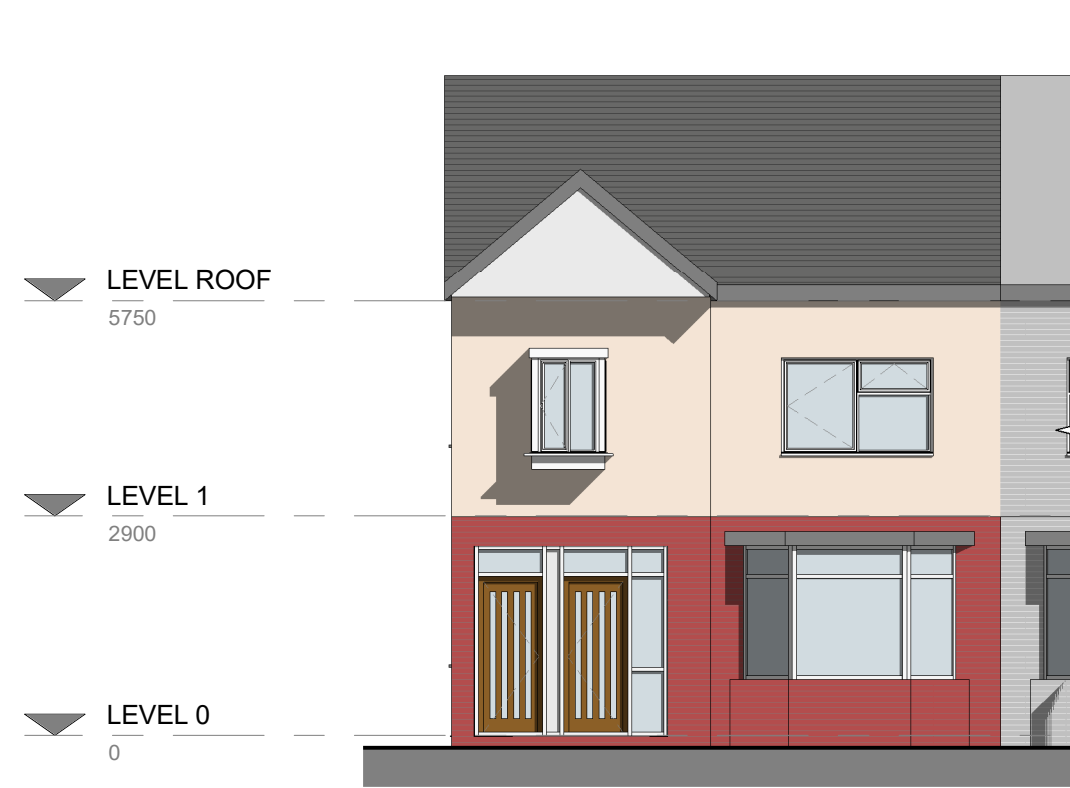

3. Front - Existing
1 : 100

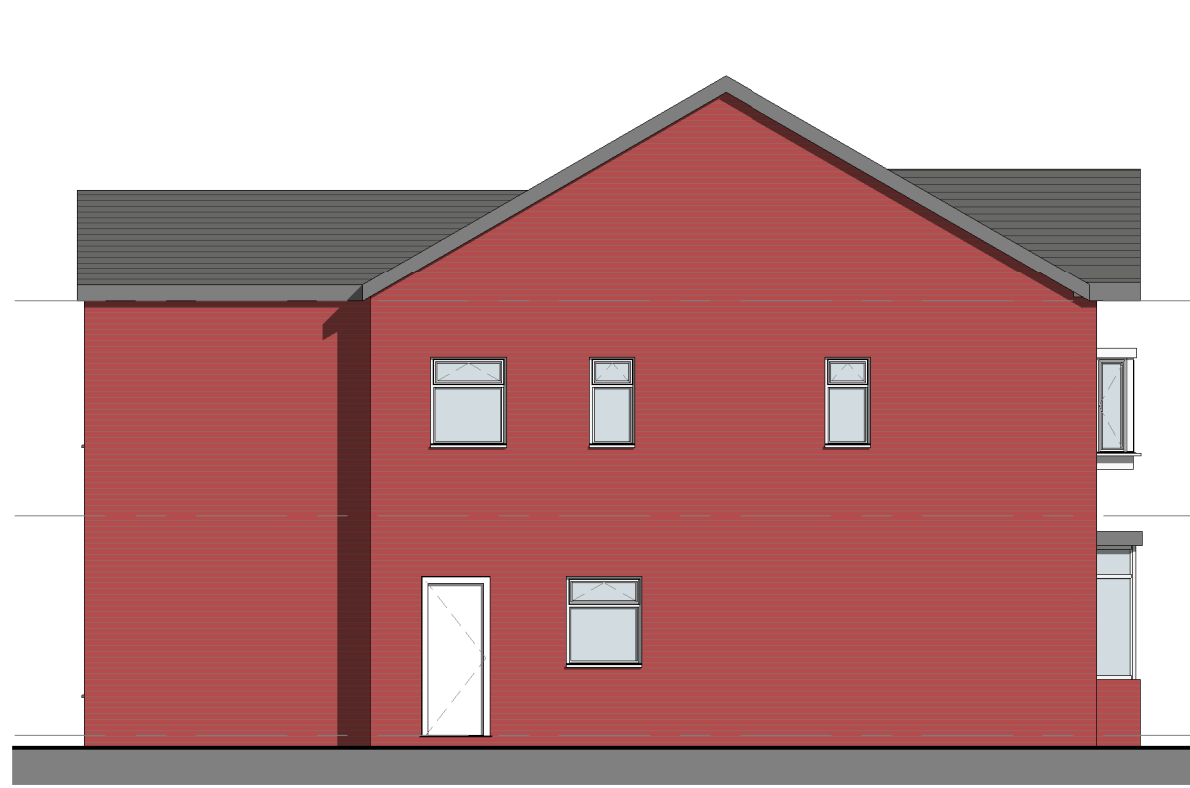


4. Left Side - Existing
1 : 100




5. Rear - Existing
1 : 100




6. Right Side - Existing
1 : 100

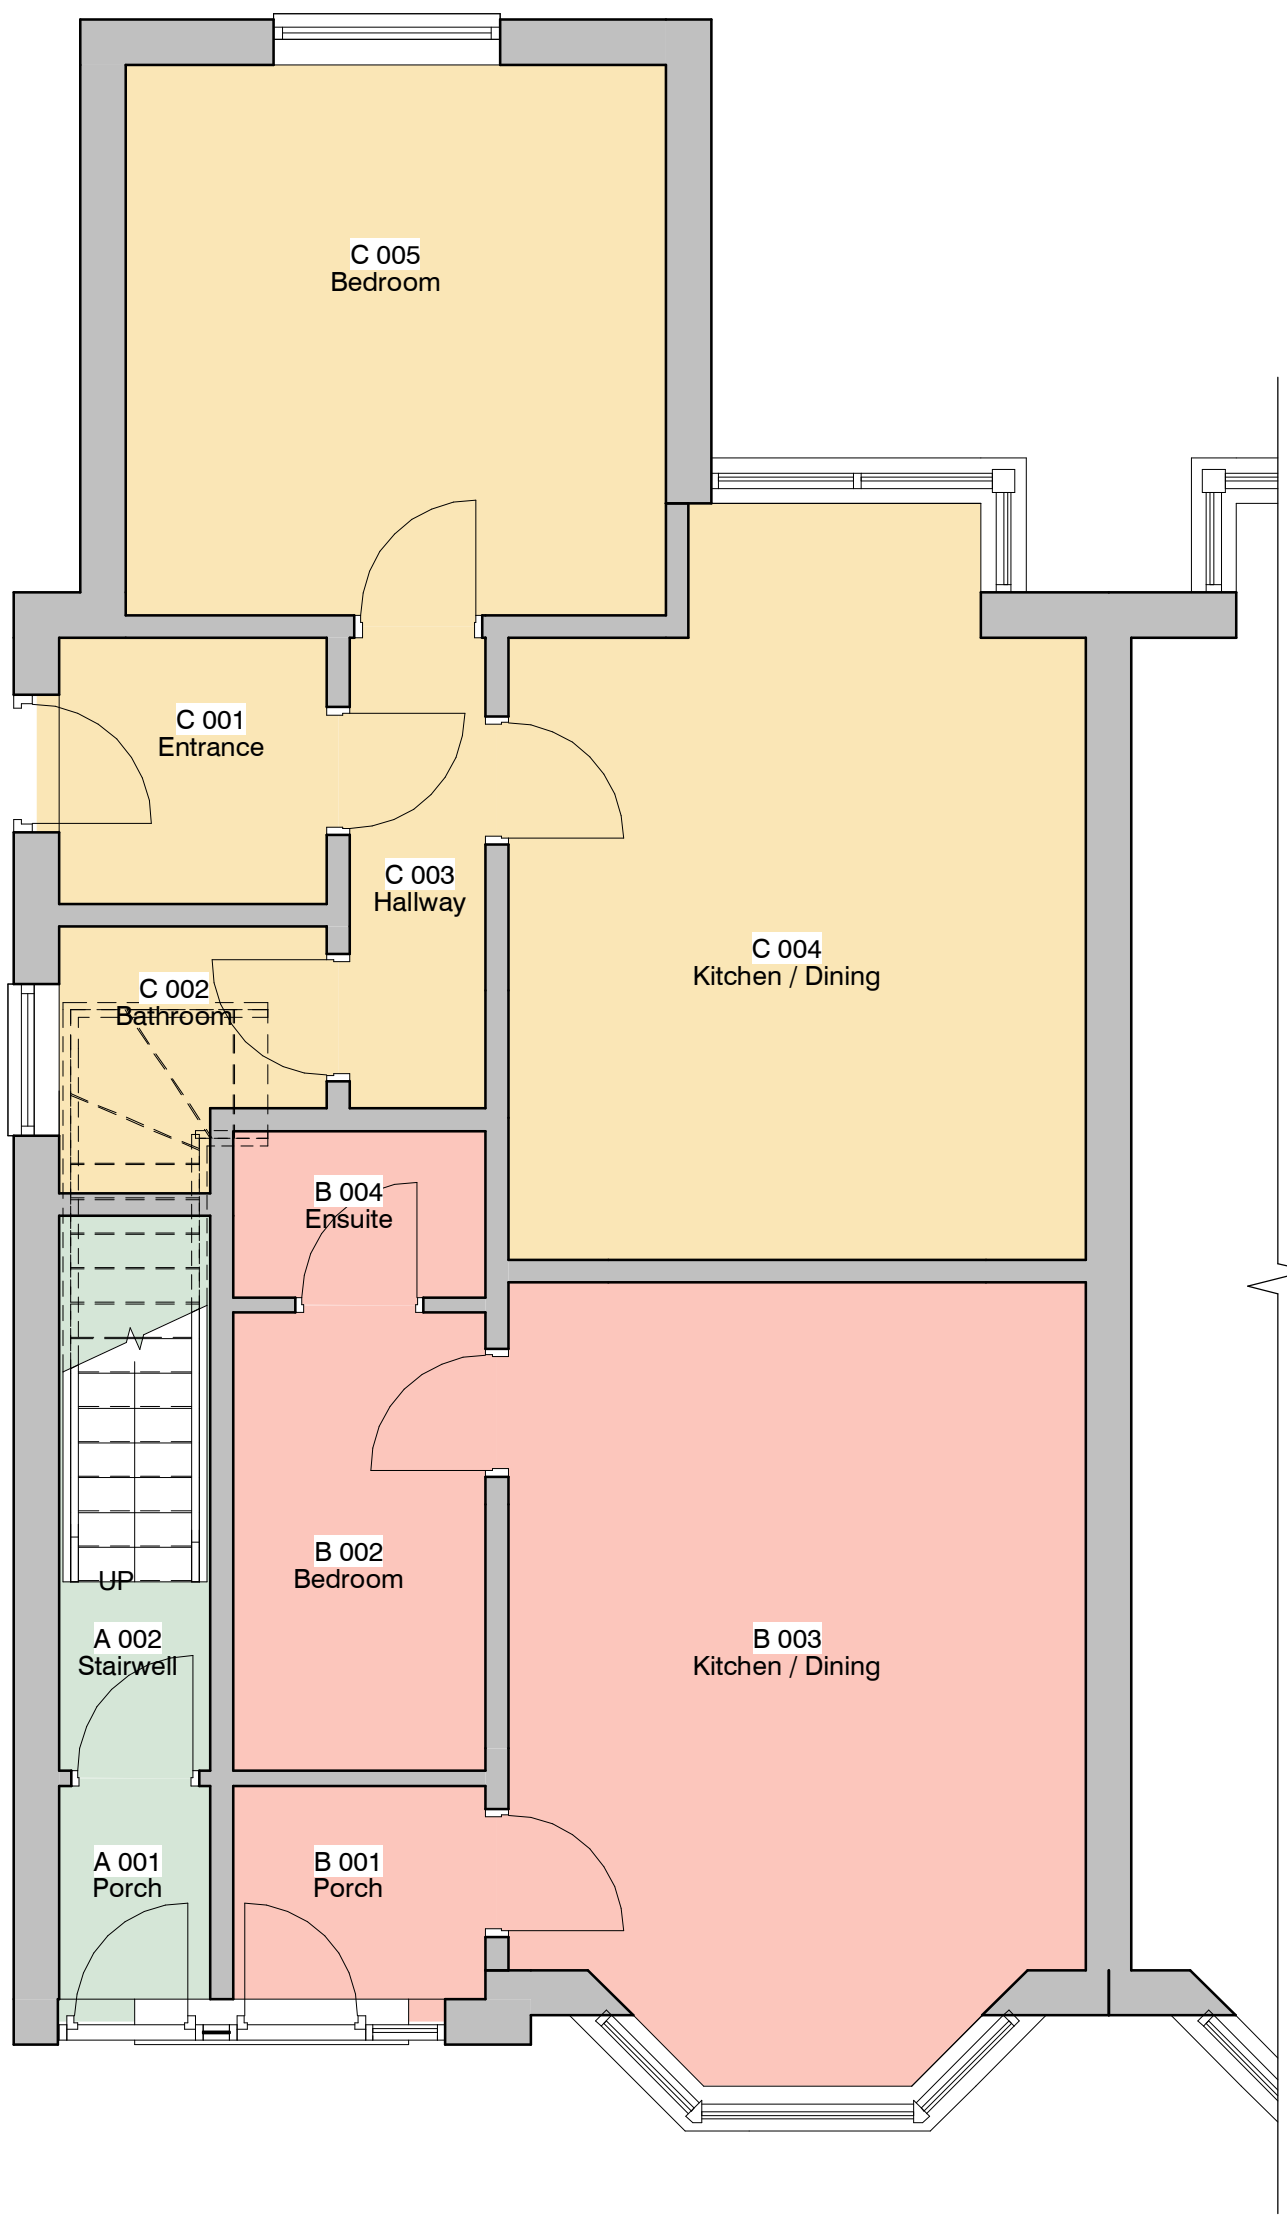

1. Level 0 - GA Existing
1 : 50

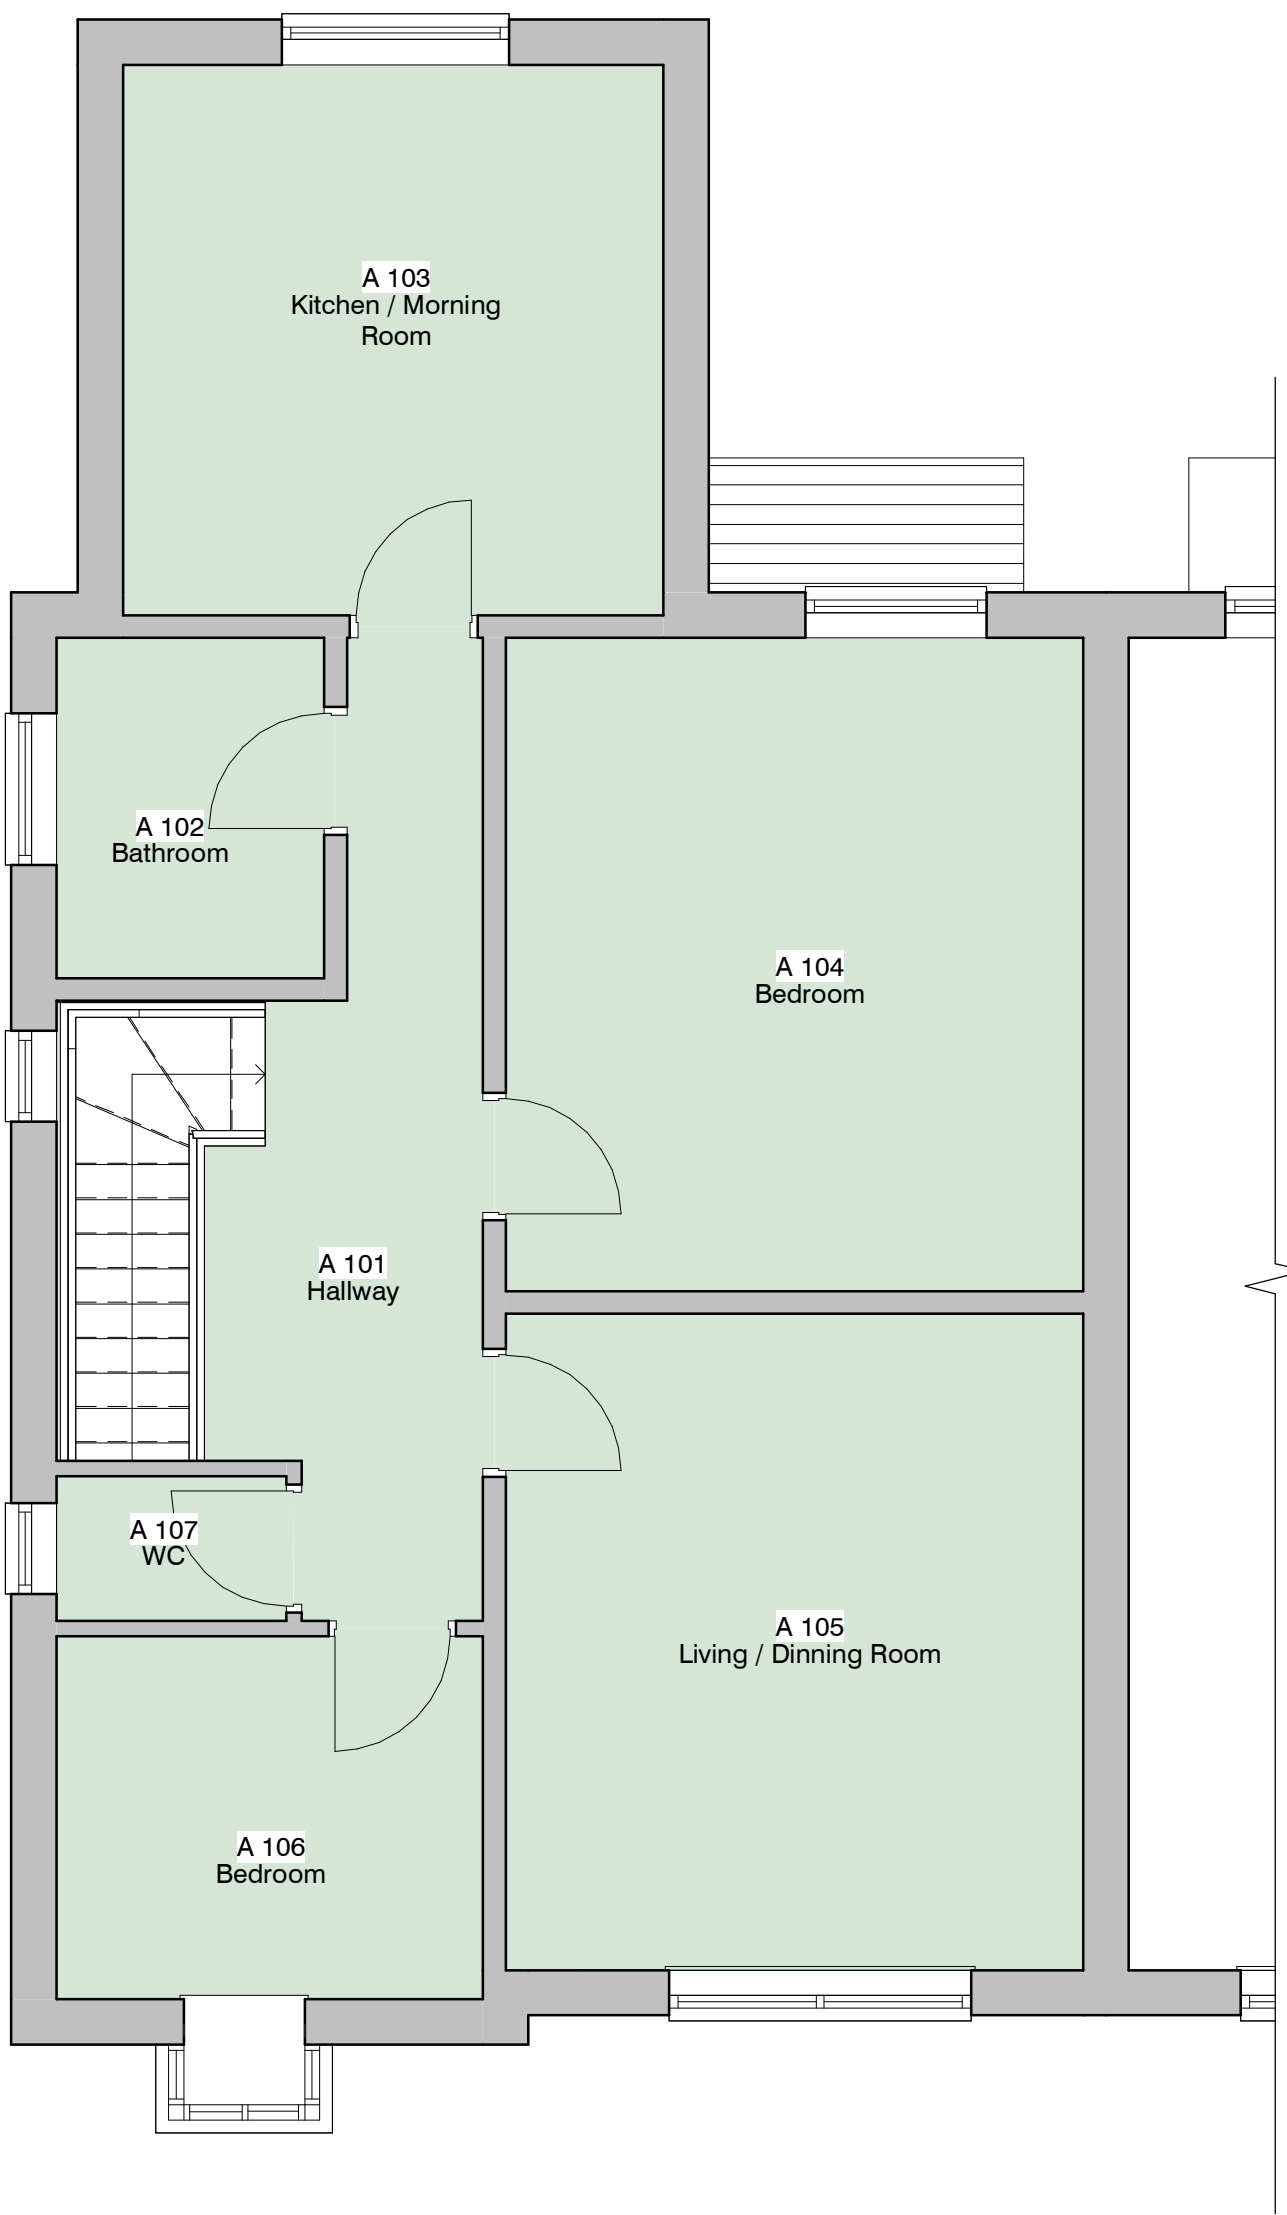

2. Level 1 - GA Existing
1 : 50

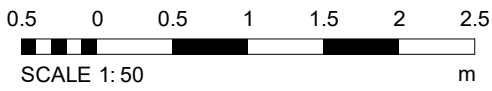

PROJECT	SCALE	DESCRIPTION	DATE	BY
128 Albert Avenue	B A1	As indicated	16 JUN 2022	ER
CLIENT	STATUS	PROJECT NO.	DRAWING NO.	REV.
Owner	PLANNING	DA22051.	002.	
TITLE	NOTES			
Existing GA Plans and Elevations	DISCLAIMER: ALL RIGHTS RESERVED. THIS DRAWING MUST NOT BE REPRODUCED WITHOUT WRITTEN CONSENT. ALL DIMENSIONS AND MATERIALS SHALL BE CHECKED AND CONFIRMED ON SITE AND CORRECTED TO AS SHOWN ON THE DRAWING. THE DRAWING SHALL BE ACCORDANCE WITH CURRENT STATUTORY REGULATION, RELEVANT CODES OF PRACTICE AND PREVIOUS REVISIONS. ALL DIMENSIONS ON THIS DRAWING ARE IN MILLIMETRES UNLESS OTHERWISE STATED.			

