





existing inner left hand elevation of rear outriggers



existing rear elevation

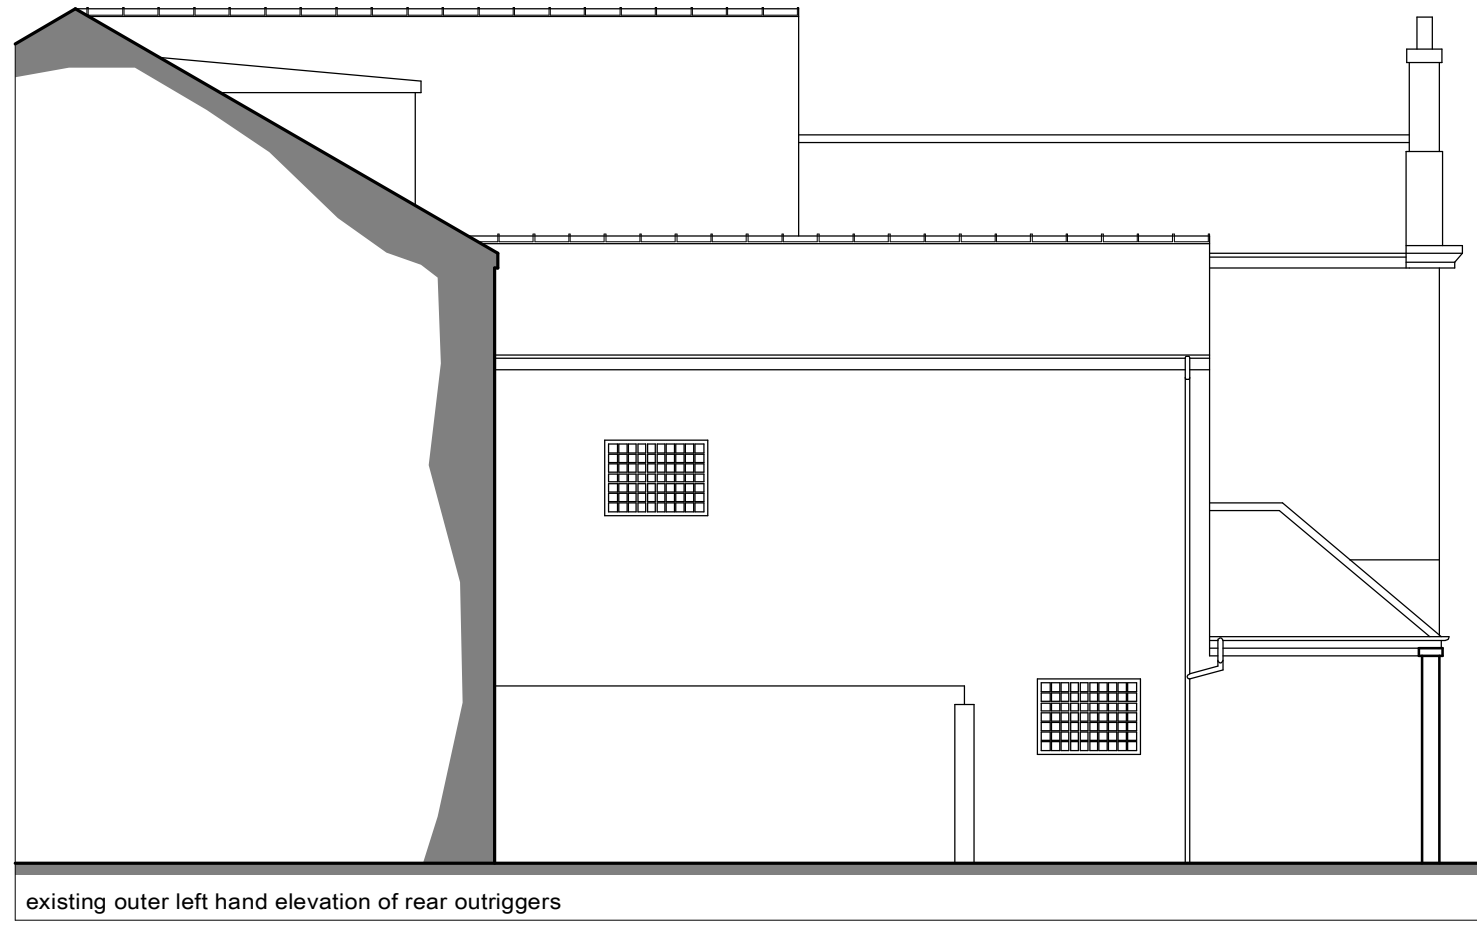

existing outer left hand elevation of rear outriggers

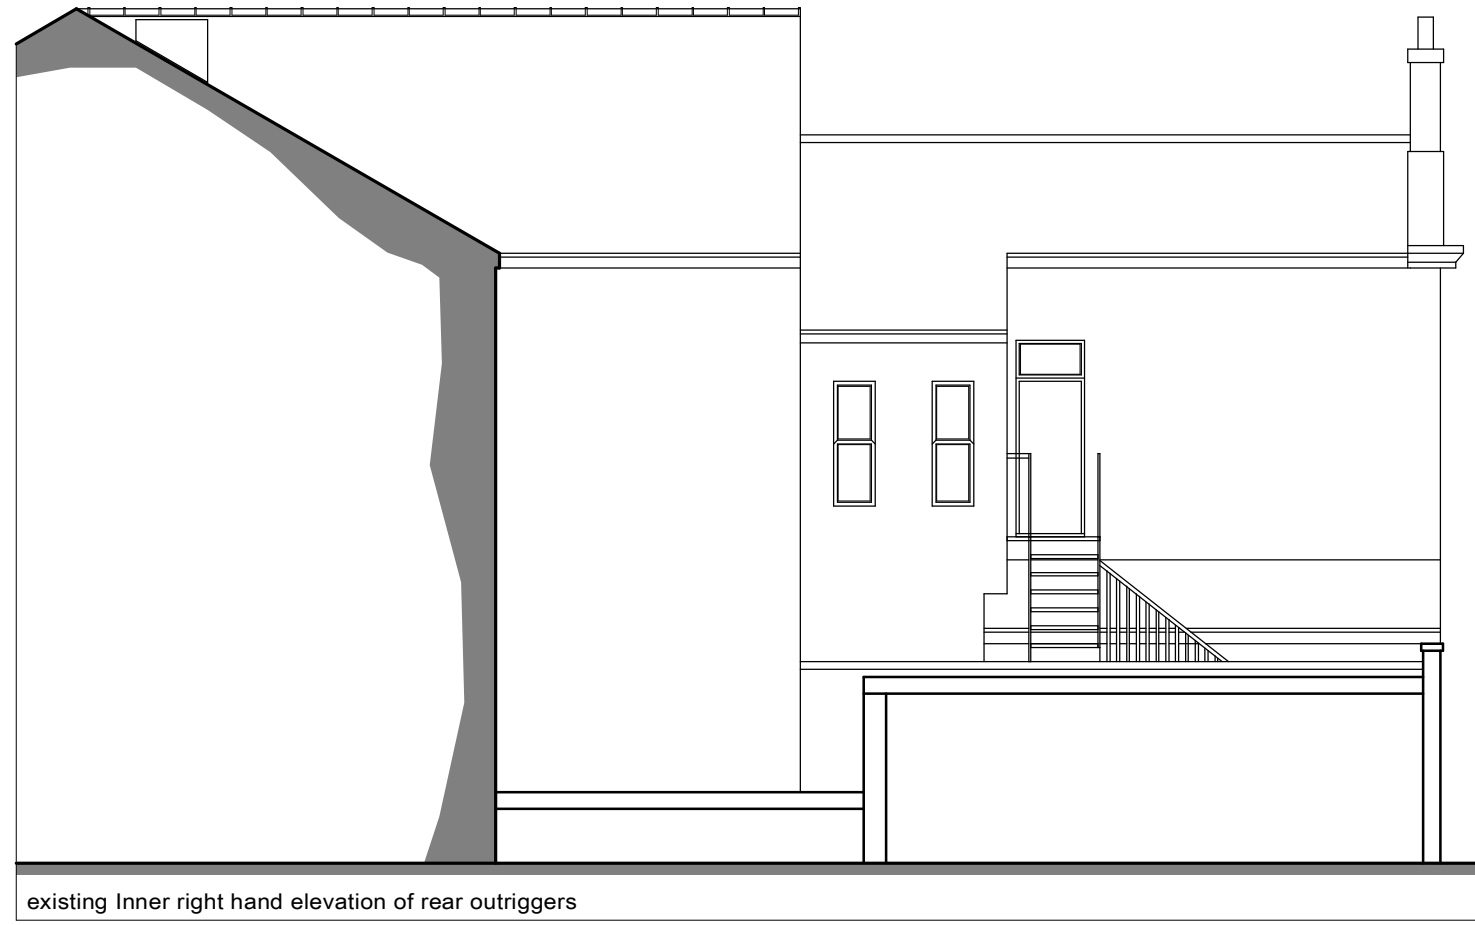


existing inner right hand elevation of rear outriggers




proposed inner left hand elevation of rear outriggers



proposed rear elevation

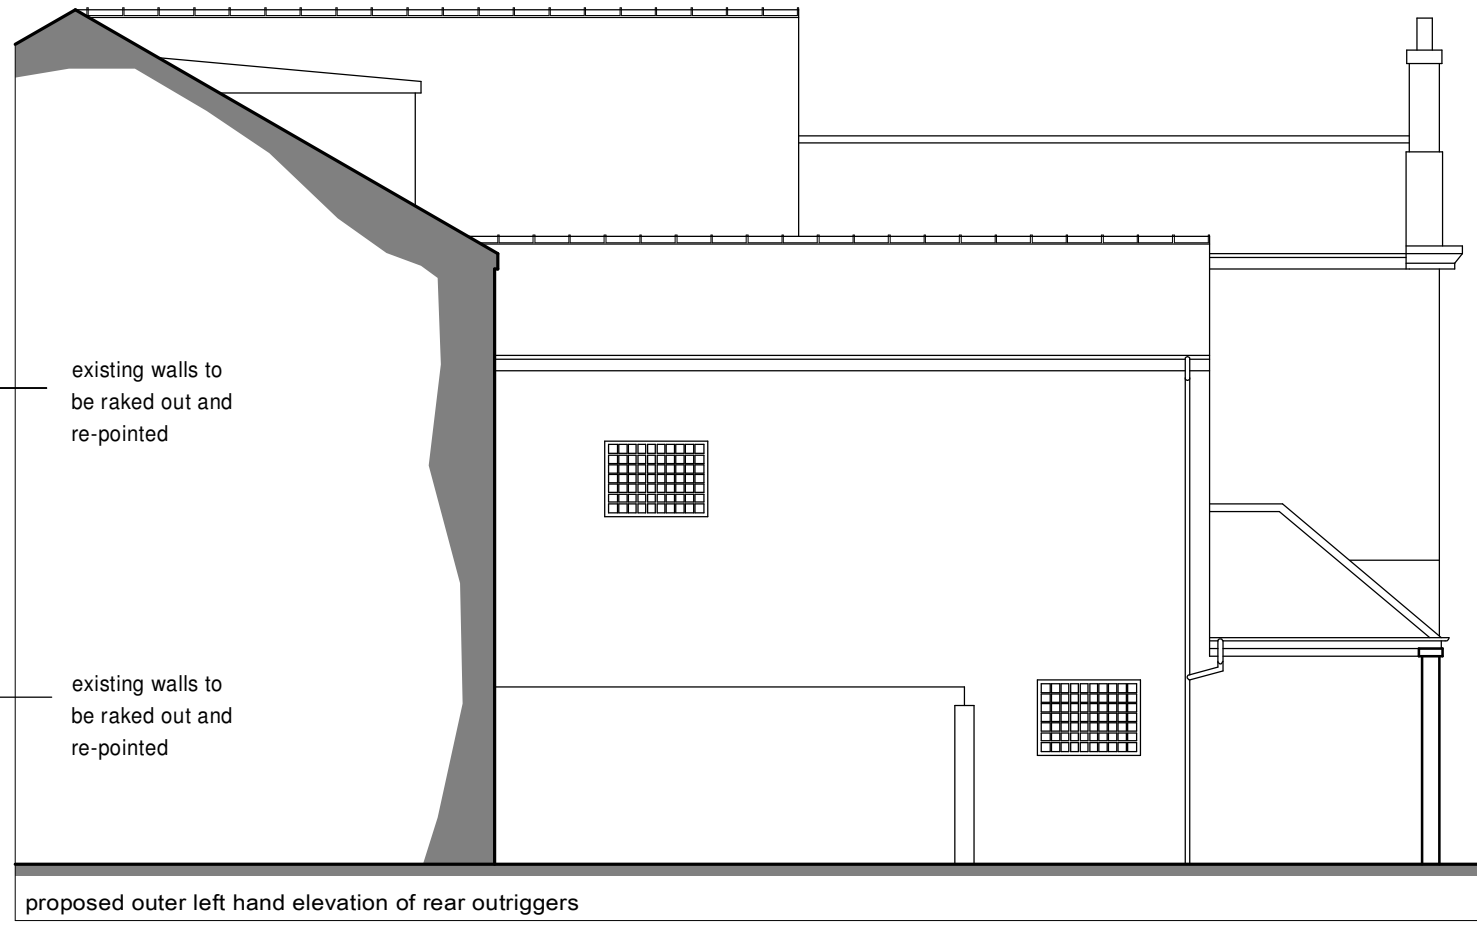

proposed outer left hand elevation of rear outriggers

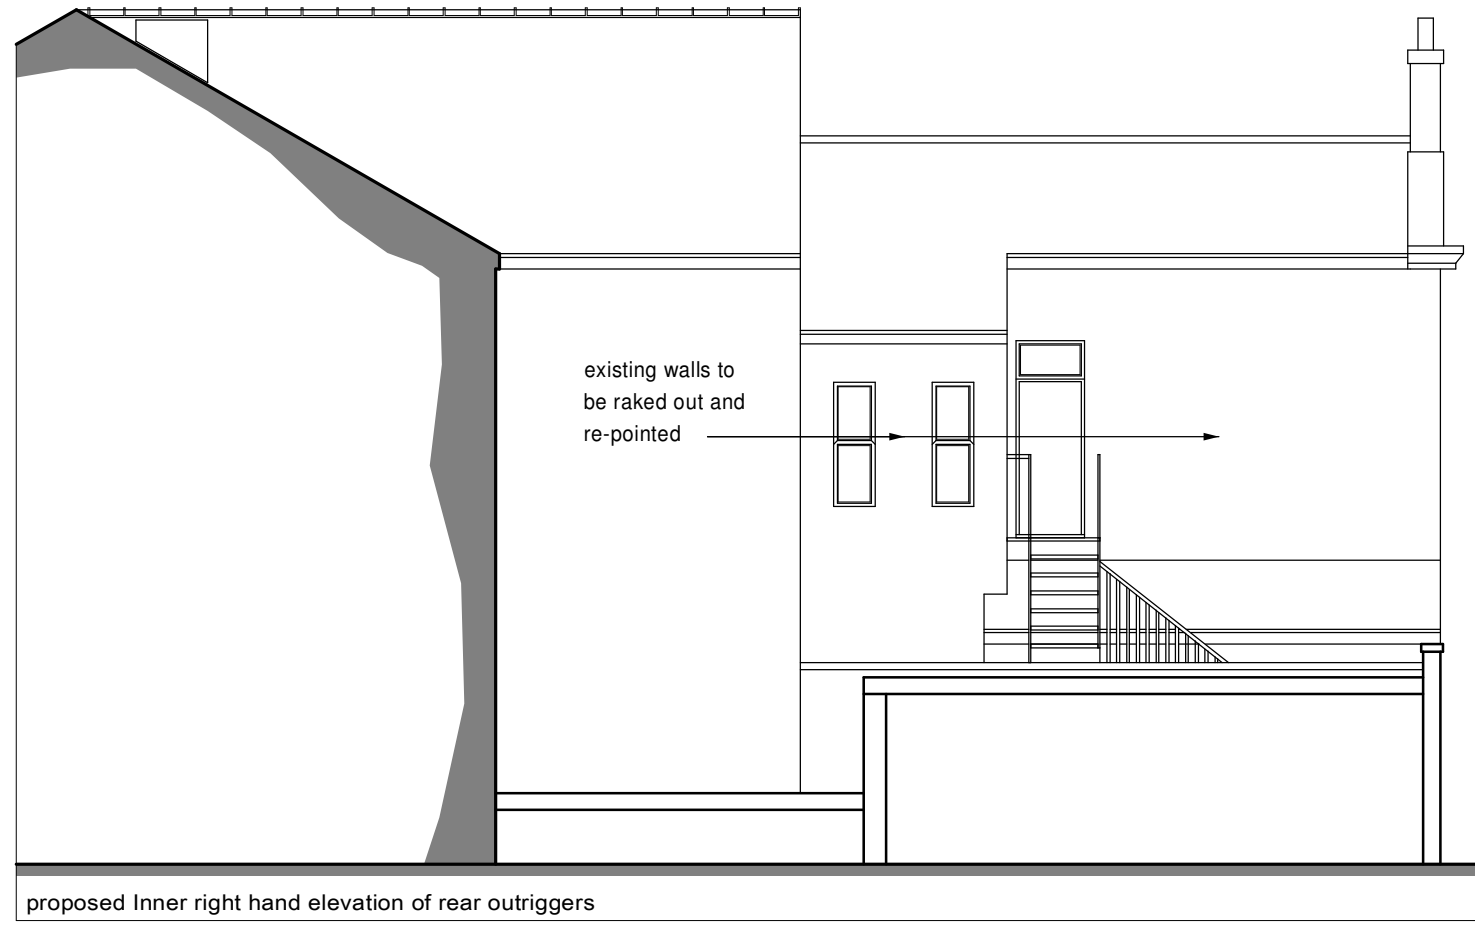

proposed inner right hand elevation of rear outriggers

existing window to be replaced with new timber sliding sash D/G unit with low E glazing

existing walls to be raked out and re-pointed

existing walls to be raked out and re-pointed

existing walls to be raked out and re-pointed

This drawing has been prepared for the sole purpose of obtaining Planning Permission and Building Regulation Approval ONLY. All structural calculations are to be checked by structural engineer prior to construction.

All dimensions & details are to be checked on site prior to construction, any discrepancies reported to ExtensionsNW prior to any work undertaken. Any work undertaken prior to full planning & building regulation approval is at the builders own risk. ExtensionsNW will not be held responsible for any problems arising.

This drawing is the copyright of ExtensionsNW and any reproduction in whole or part is strictly forbidden.
Plotted on 15/12/2021
ExtensionsNW reserve the right to modify and make necessary alterations dependent on site conditions.

D		
C		
B		
A	15-12-2021	window changed from PVC to Timber
DATE		

SCALE	1:100	DATE	Nov 21
DRAWN	JDJ	PP	B.R
CUSTOMER	WHN Solicitors Bury		
PROJECT	External renovations		
LOCATION	12-14 Manchester Rd, Bury BL9 0DX		
LOCAL AUTHORITY			

Extensions
NW

3 Cribden Street, Ravenhill, Burslem, Stoke-on-Trent, Staffordshire, ST4 6EZ
Mobile: 07968438495
Web: www.extensionsnw.co.uk E-mail: jae@extensionsnw.co.uk

JOB No.	2992 - 01	REV.	A
---------	-----------	------	---