


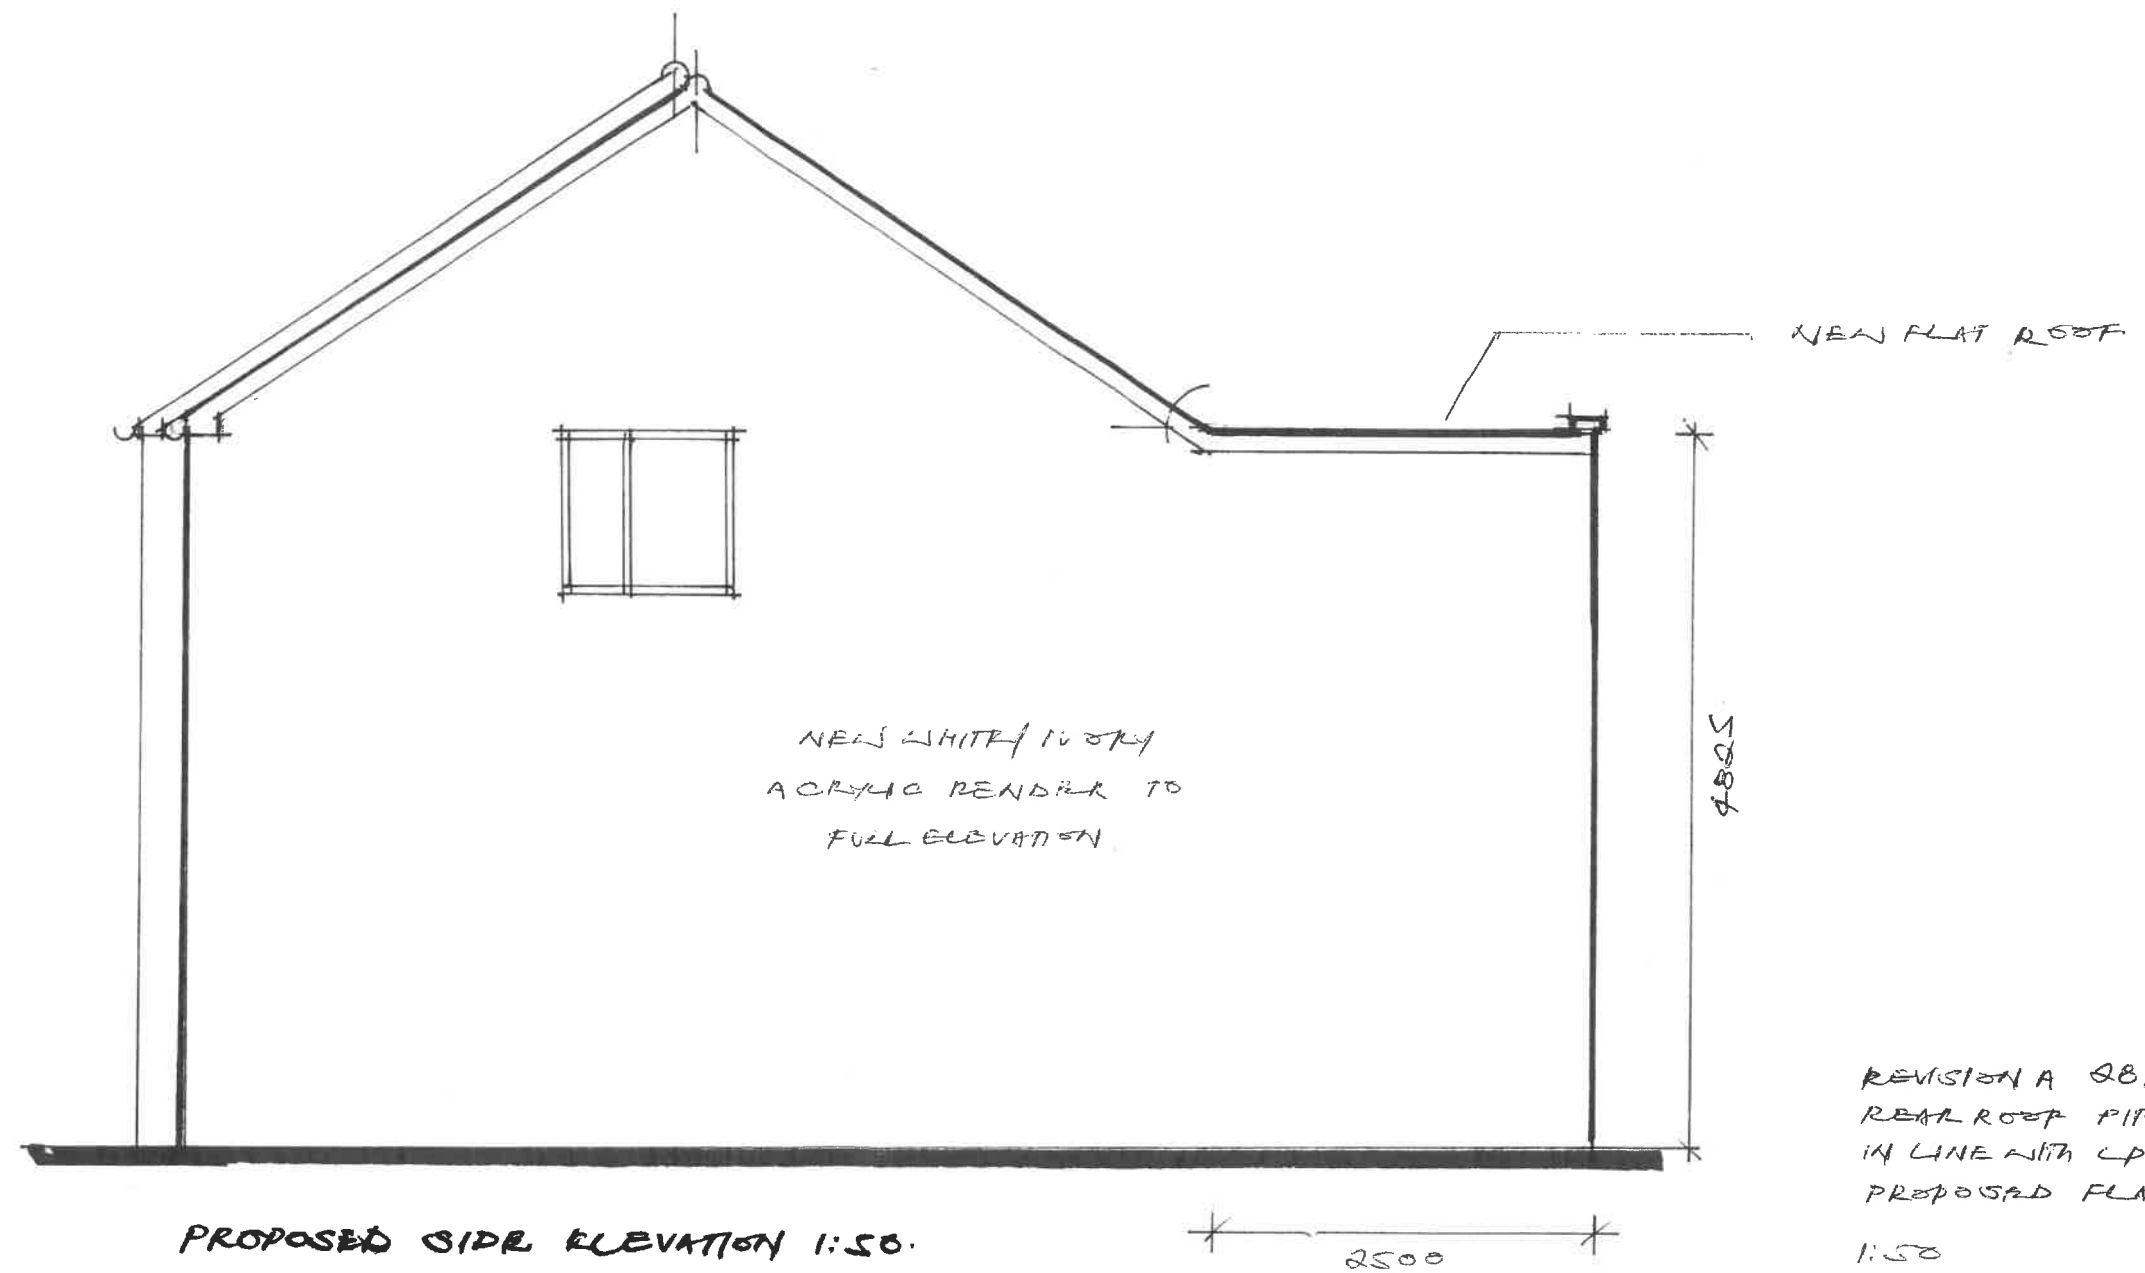

REVISION A 28/02/22
 REAR ROOF PITCH AMENDED
 IN LINE WITH CPA COMMENTS
 PROPOSED FLAT ROOF.

1:50
 PROPOSED SIDE ELEVATION
 NO 7 CHILTERN CLOSE
 RAMSBOTTOM
 BURY **ALB 944**

P. STANICAND AUG 2019
 DO NOT SCALE FROM DWG