



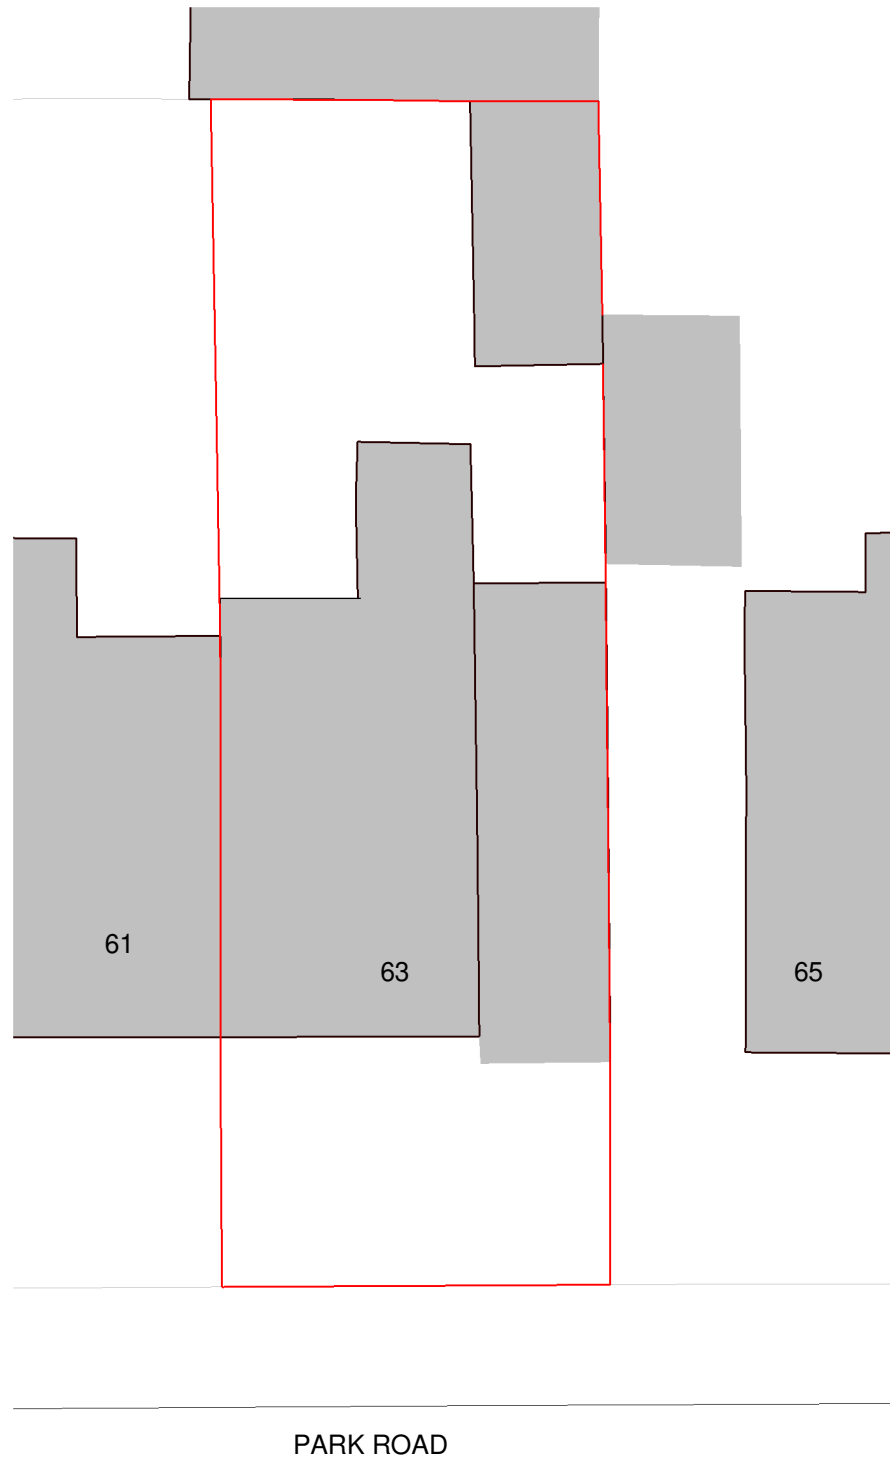

PARK ROAD

1 Site - Existing
1 : 200

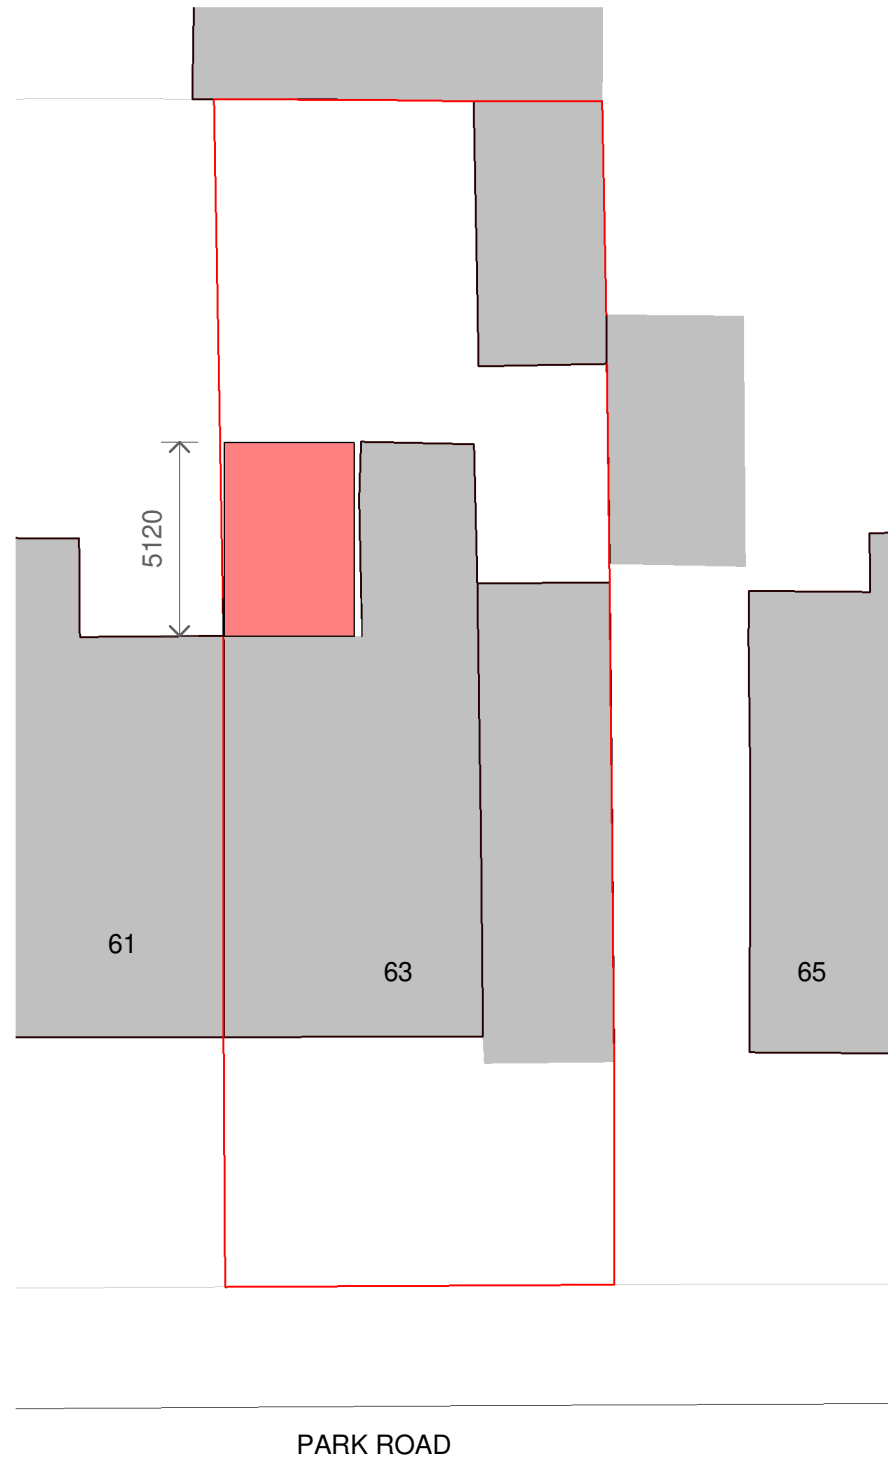

PARK ROAD

2 Site - Proposed
1 : 200

PROJECT 63 Park Road		PROJECT NUMBER GSS23120		DRAWING NUMBER 004		REV	No. Description Date		 www.golds sketch.co.uk info@golds sketch.co.uk 0161 792 9595	
TITLE Site - Existing & Proposed - PRIOR APPROVAL		DRAWN BY CB	CHECKED BY SG	DATE 13/09/2023	SCALE (@ A1) 1 : 200	STATUS PLAANING				
CLIENT Liefman		NOTES © COPYRIGHT : ALL RIGHTS RESERVED. THIS DRAWING MUST NOT BE REPRODUCED WITHOUT PRIOR WRITTEN CONSENT. DRAWING TO BE USED FOR THE STATUS INDICATED ONLY. ALL DIMENSIONS AND SETTING OUT SHALL BE CHECKED AND CONFIRMED ON SITE. ANY DISCREPANCIES TO BE REPORTED TO THE DESIGNER PRIOR TO THE COMMENCEMENT OF ANY WORK. ALL WORK AND MATERIALS TO BE IN ACCORDANCE WITH CURRENT STATUTORY LEGISLATION. RELEVANT CODES OF PRACTICE AND BRITISH STANDARDS. ALL DIMENSIONS ON THIS DRAWING ARE IN MILLIMETRES (UNLESS OTHERWISE STATED).								

GOLD SKETCH
S T U D I O S
www.goldsketch.co.uk info@goldsketch.co.uk 0161 792 9595