



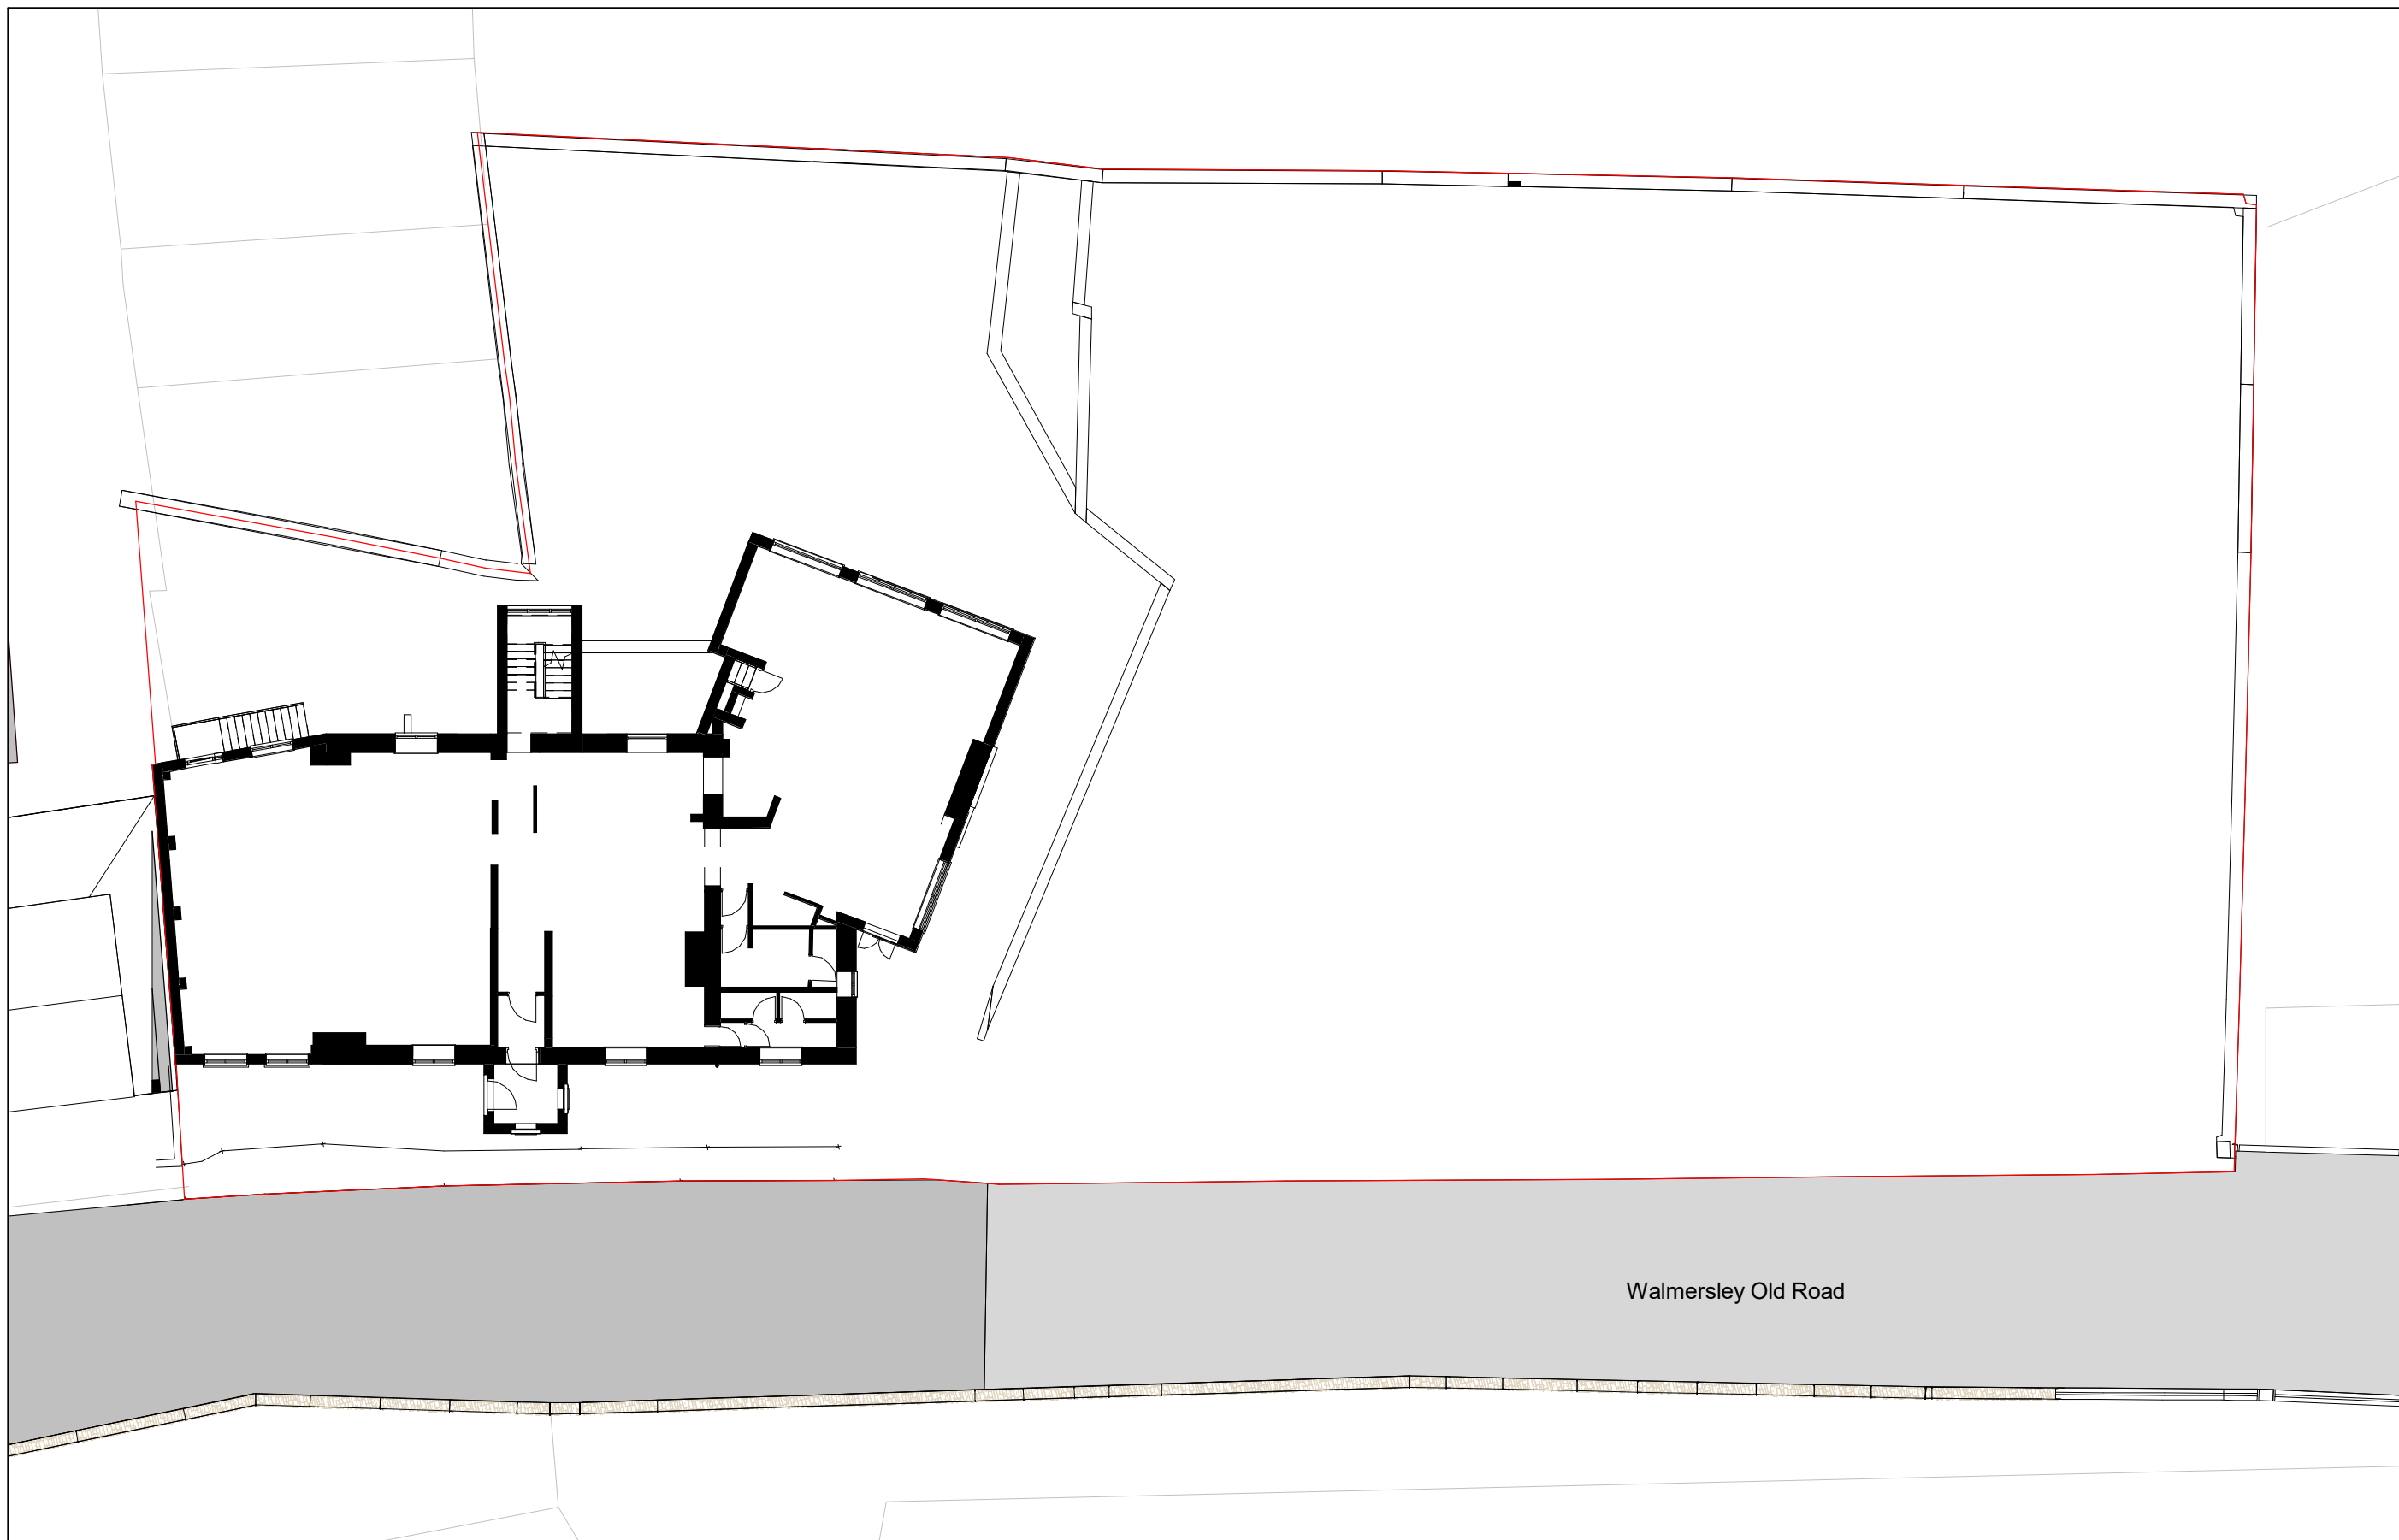

2. Site - Existing
1 : 200

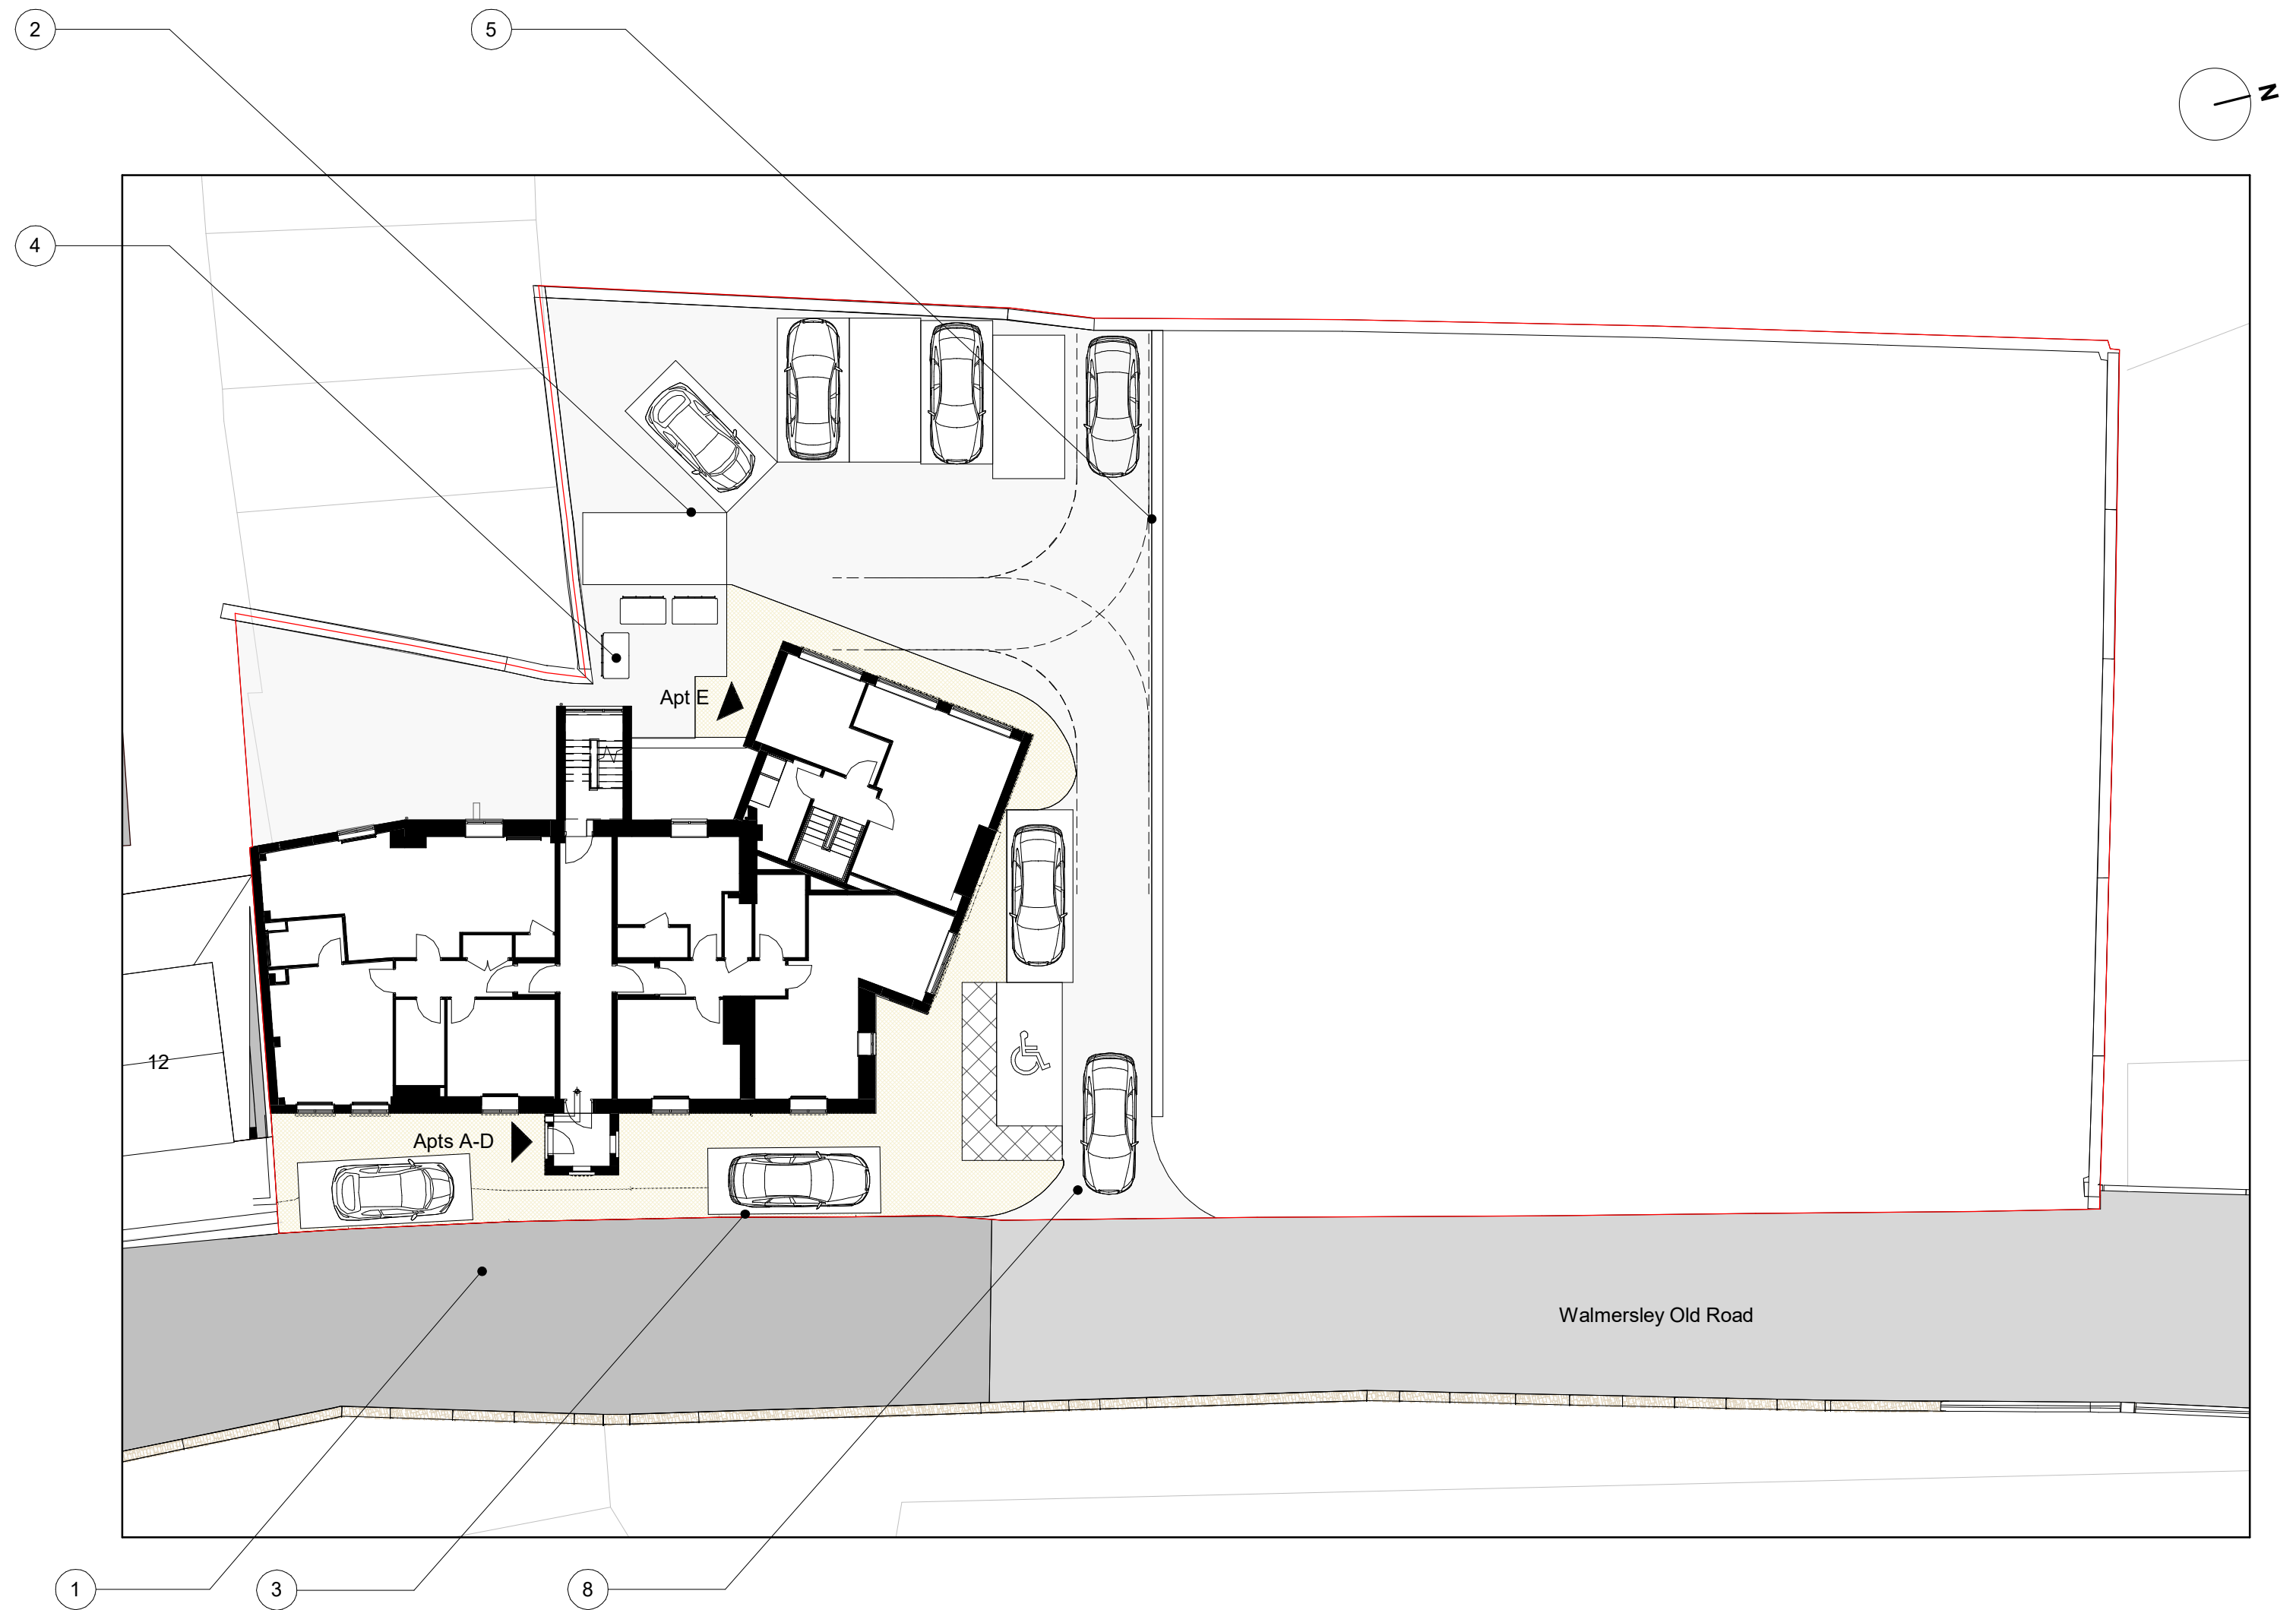

1. Site - Landscaping Plan
1 : 200

Note Block - Landscaping

- Existing parking removed
- 8 No. parking spaces for new apartments.
- 2 No. Visitor parking spaces.
- Apartment refuse storage area.
- Site retaining wall in stone or similar to match local stone walling. With planted hedgerows
- Paved front entrance area in natural stone paving flags or similar.
- Open access to communal garden area.

Note Block - Landscaping

- Apartments parking access
- Plot dividing wall in stone or similar to match local stone walling. With hedgerow.
- 1 No. Parking spaces per house + 1 No. Visitor Space.
- Paved rear patio area in natural stone paving flags or similar.
- Lawn area in grass.
- Rear garden access gate in timber.
- Access steps from pavement down to dwelling entrance level.

Legend - Landscaping

- Site Boundary
- Parking Space Parallel
- Parking Space Standard Bay
- Paving - Natural stone flags or similar
- Tarmacadam - Permeable

Legend - Landscaping

- Lawn
- Hedgerow
- Refuse - Domestic Wheelie Bin
- Refuse - Eurobin

0.5 0 0.5 1 1.5 2 2.5
SCALE 1:50
m

PROJECT	SCALE 6:1	DATE	DRAWN BY
The Lord Raglan - Site Model	1 : 200	03 Apr 2019	SP
CLIENT	STATUS		
City View Estates	Planning		
TITLE	PROJECT NO.	DRAWING NO.	REV.
Site - Existing and Proposed Landscape Plan	DA18037.0.	002.	14
NOTES			
THIS DRAWING MUST NOT BE REPRODUCED WITHOUT WRITTEN CONSENT OF THE ARCHITECT. ALL RIGHTS RESERVED. ALL DIMENSIONS AND MATERIALS SHALL BE CHECKED AND CONFIRMED BY THE ARCHITECT PRIOR TO CONSTRUCTION. THE ARCHITECT SHALL BE RESPONSIBLE FOR THE ACCURACY OF THE INFORMATION PROVIDED IN THIS DRAWING. 

DEBTAL
ARCHITECTURE
www.debtal.co.uk