


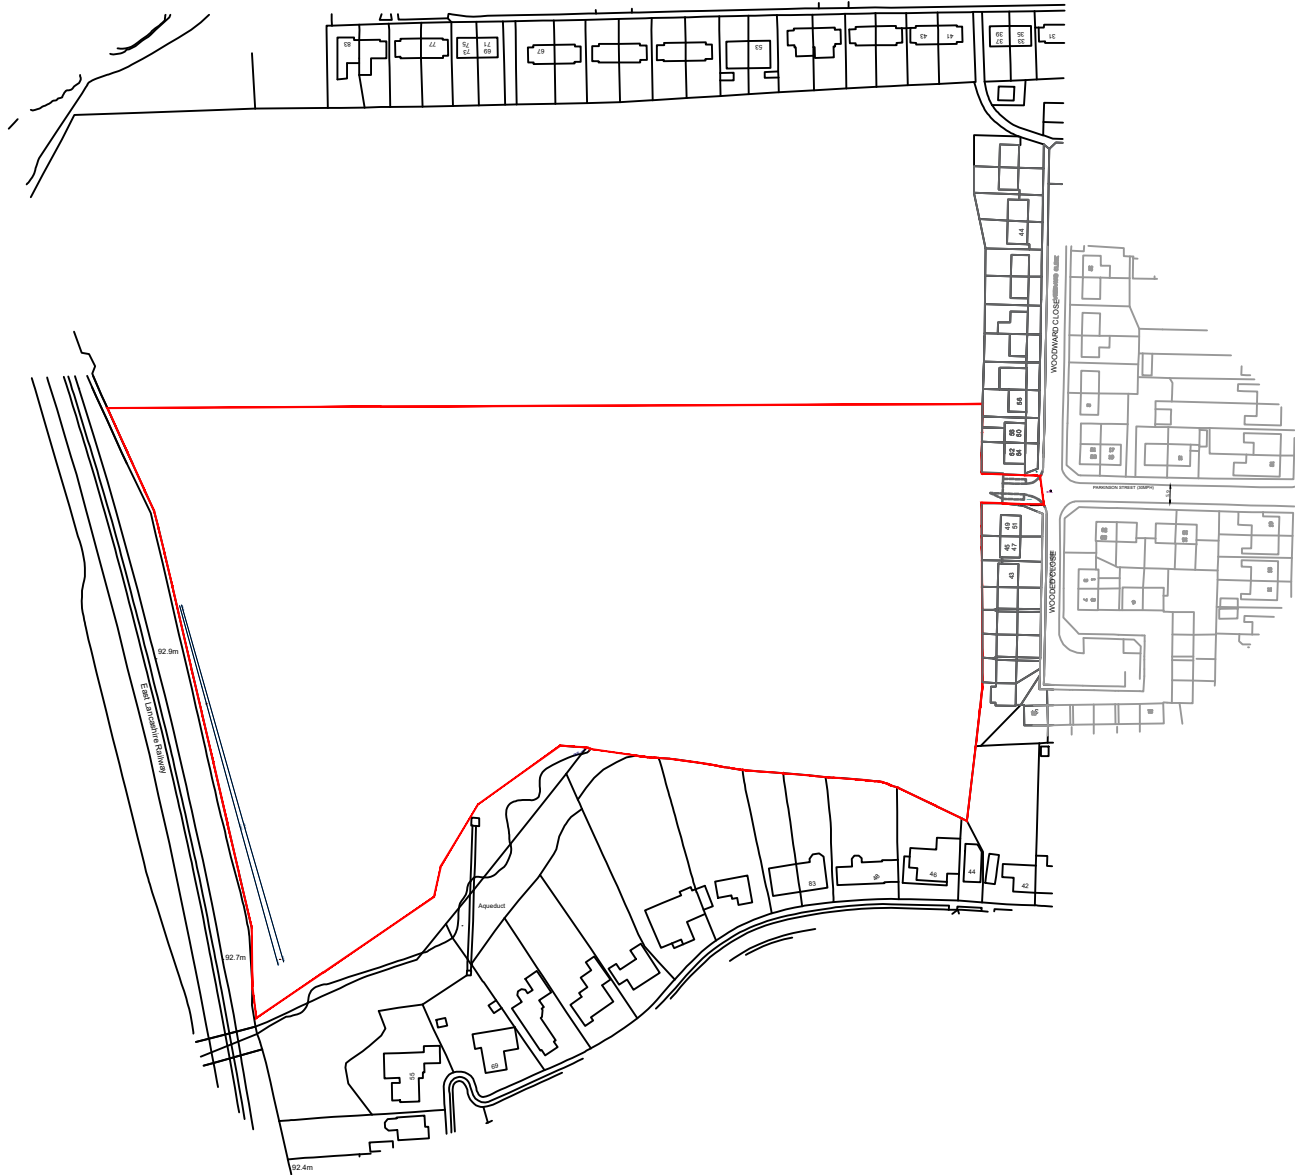

1 : 2500

— Application site boundary

PLANNING

Client:
HIVE HOMES

Project:
PARKINSON STREET, BURY

Drawing Title:
SITE LOCATION PLAN



associates limited

architecture ■ building surveying ■ urban design

burnaby villa ■ 48 watling street road ■ fulwood ■ preston ■ pr2 8bp
tel: 01772 774510 fax: 01772 774511 email mck@mckassociates.co.uk

Drawn: WL	Checked:	Scale: 1:2500	Date: DEC 2021
--------------	----------	------------------	-------------------

Job No:
21-040

Drawing No:
SL01

Rev:
B